

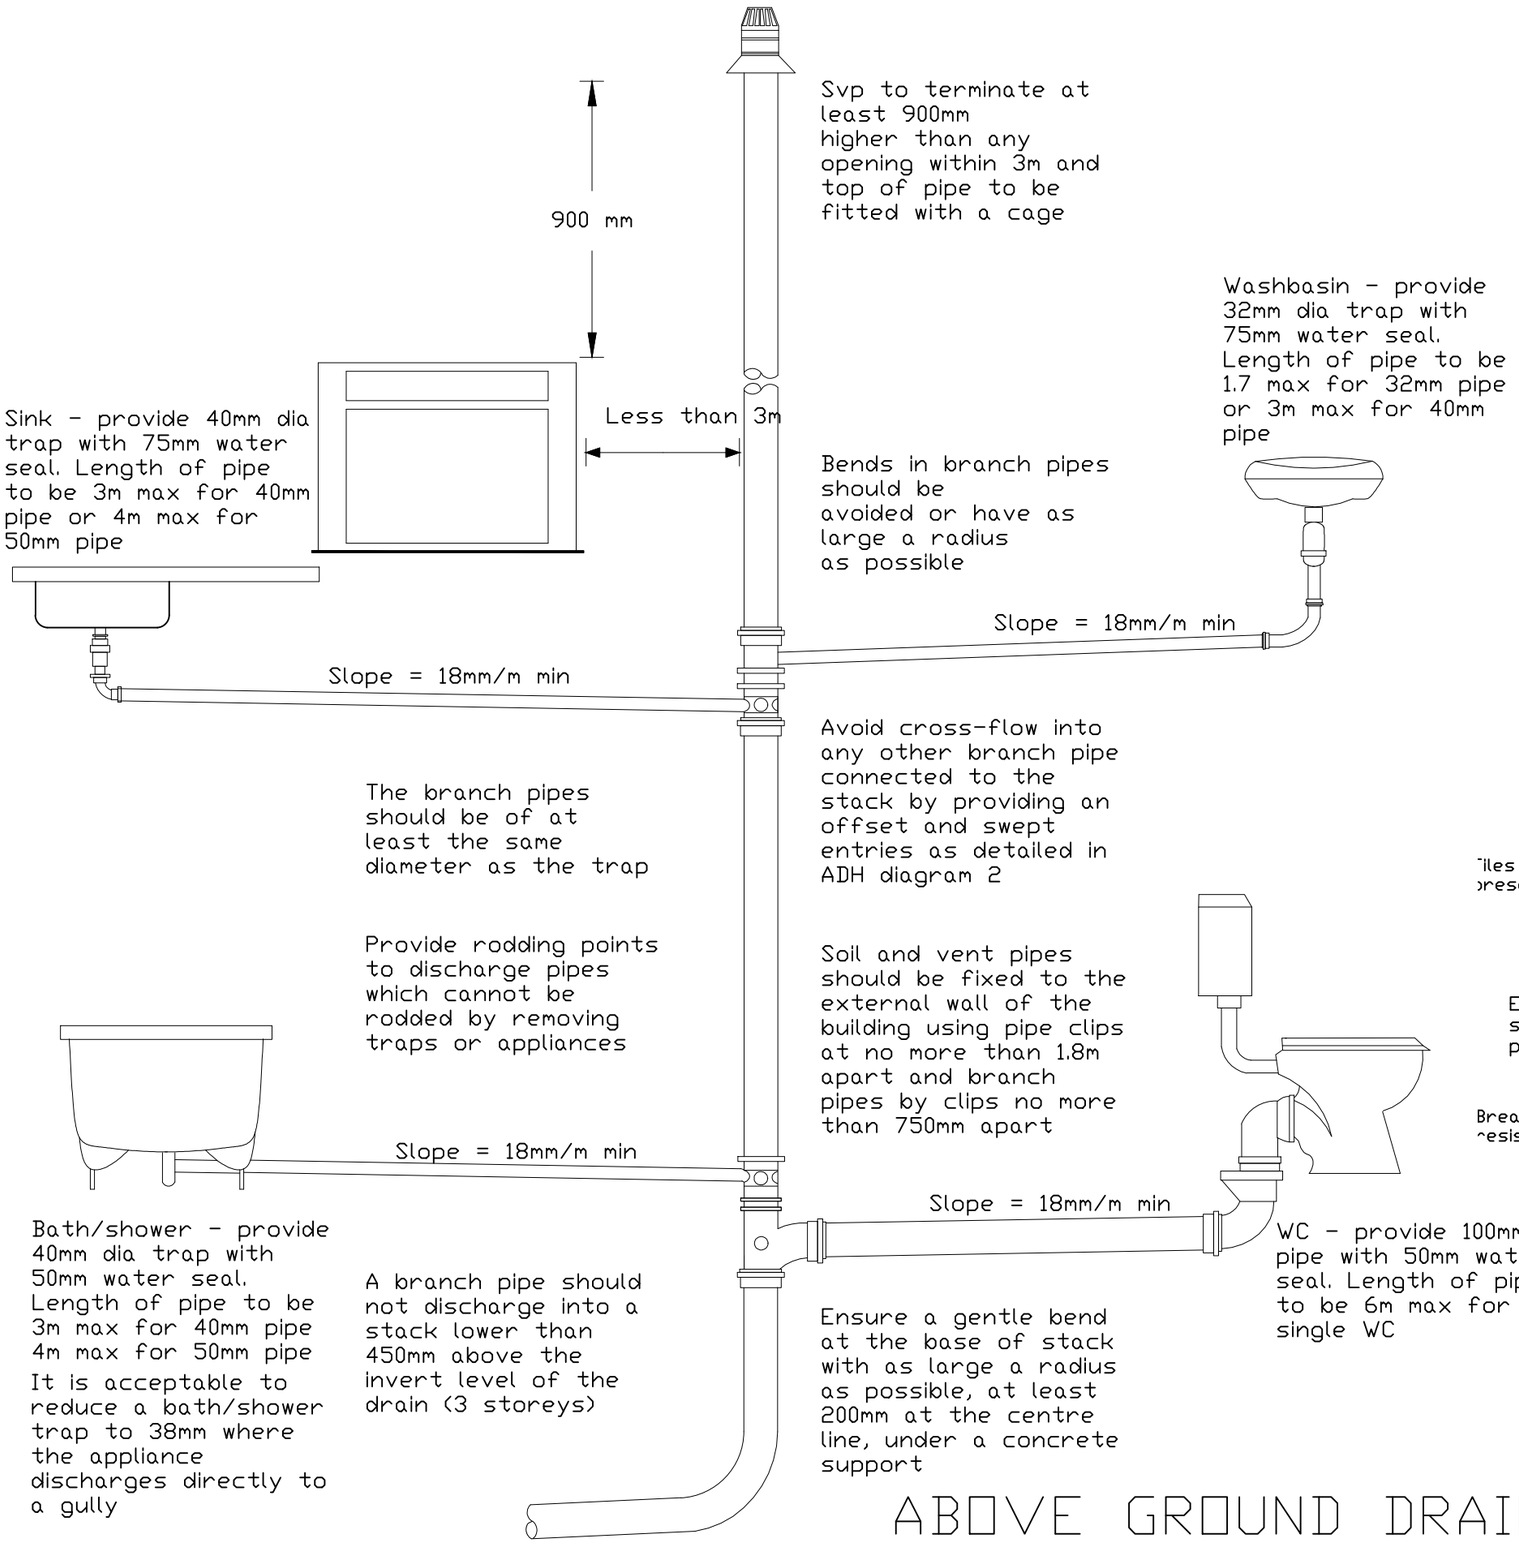


ABOVE GROUND DRAINAGE

PARTIAL FILL CAVITY WALL

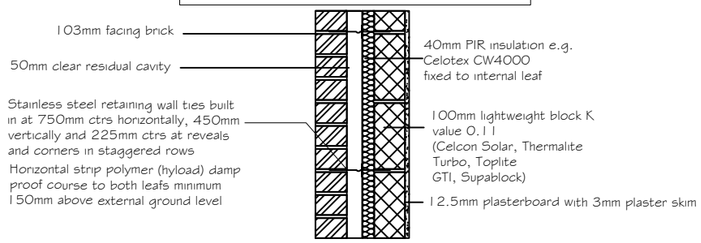

TILE HUNG TIMBER FRAMED WALL

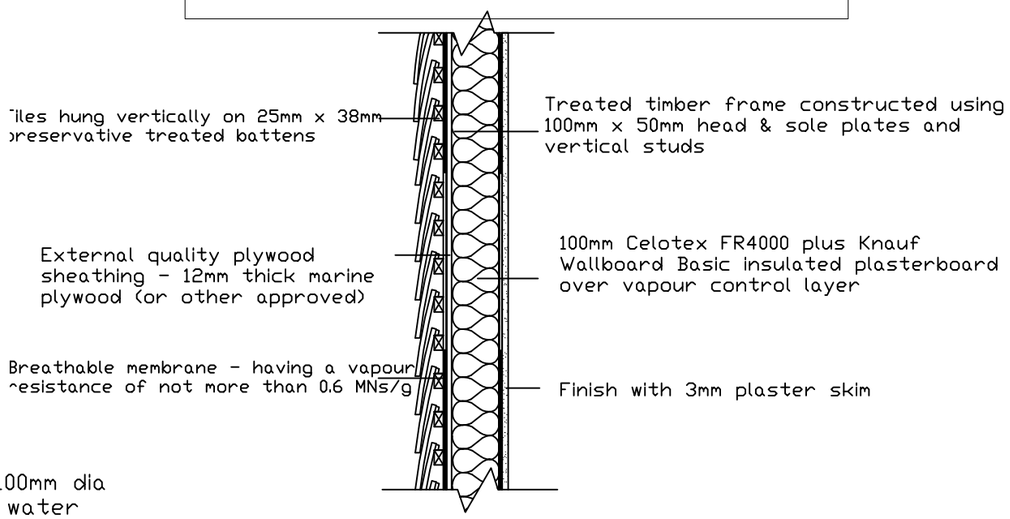

CLIENT: MR C.C & MRS P. N ANOMNEZE	SHEET No: 05	JOB TITLE AND LOCATION: PROPOSED GROUNG FLOOR SINBLE STOREY EXTENSION AND LOFT CONVERSION AT No 66 PARK VIEW RD. TOTTENHAM HALE N17 9AX. LONDON	JOB No: PMC/RP:800-DV0615
SCALE: 1:20 / DATE: JULY 2015 / DRAFTED BY: BOD / CHECKED:			DRAWING TITLE: DETAILS AND NOTES

PROJECT ARCHITECTS
PROJECT MAGNATE CONSULTING
33 BOARDMAN PLACE ROLLASON WAY
BRENTWOOD, ESSEX. CM14 4ER
PROJECT MAGNATE CONSULTING

REV.	DESCRTIPTION	DATE