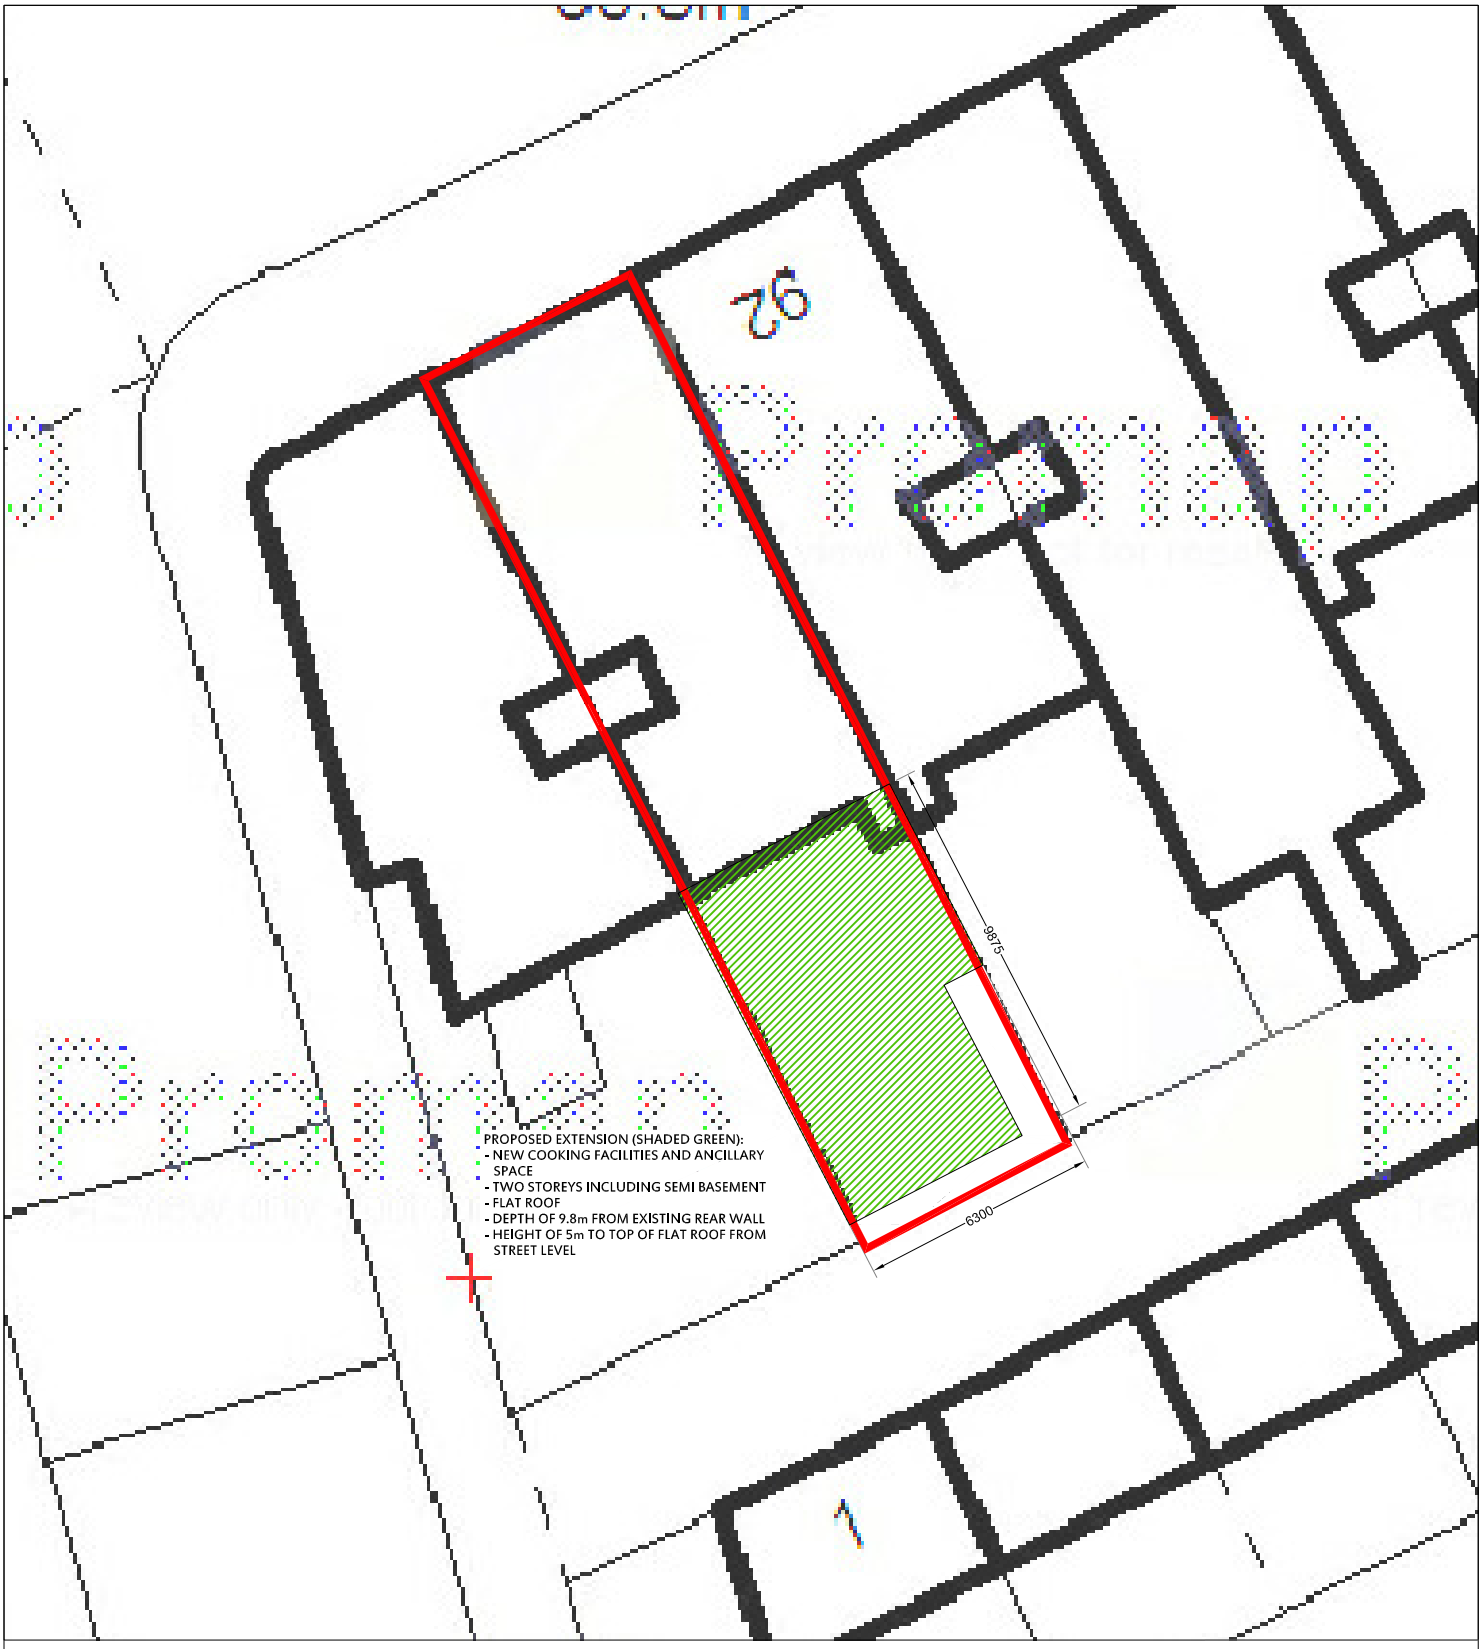


PROPOSED TWO STOREY EXTENSION
90 ALEXANDRA PARK ROAD, N10 2AE

BLOCK PLAN

DRAWING NO.
070/02

Scale: 1:1250 @ A4
Date: 07.07.2015

N

0 2 4 6 8 10 12 14 16 18 20

SCALE 1:200 (METERS)

STUDIO LEY
ARCHITECTURE+PLANNING