0 1 2 3 4 5m

SCALE 1:100 @ A3

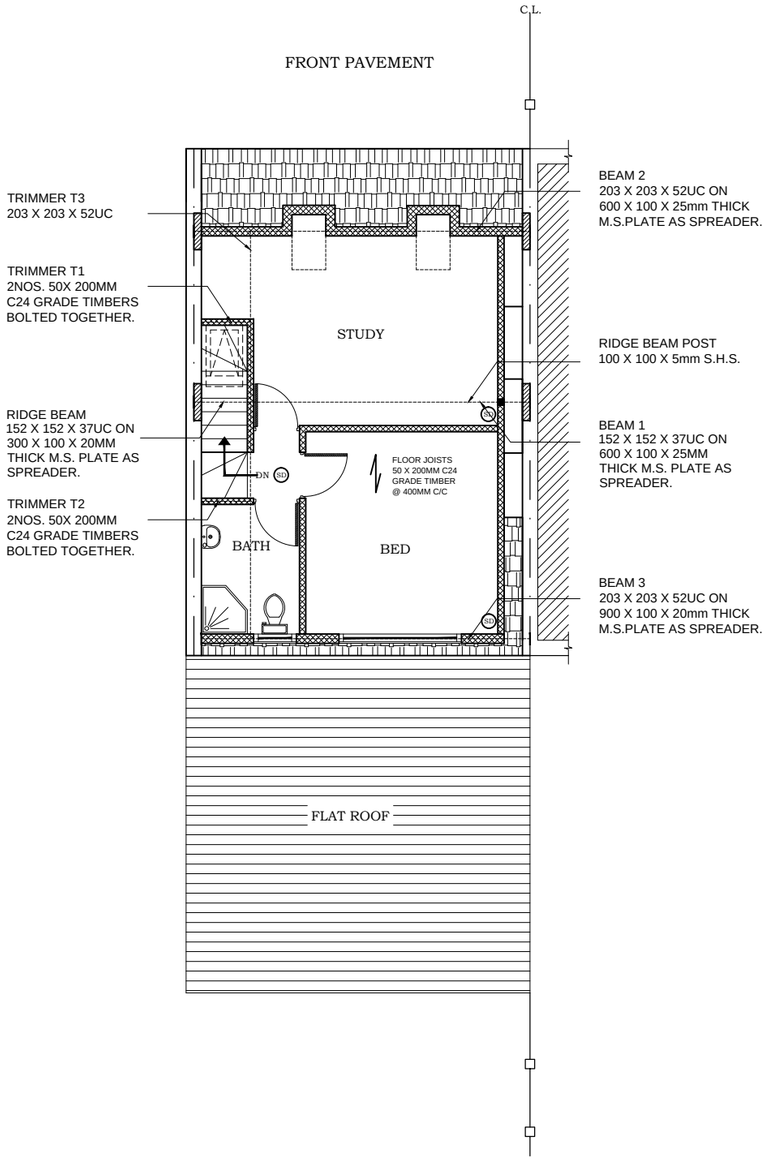

PROPOSED LOFT FLOOR PLAN

NOTE:
ALL DIMENSIONS AND DETAILS TO BE CHECKED BY CONTRACTOR ON SITE BEFORE WORK COMMENCES.
PARTY WALL NOTICE SHOULD BE SERVED BY OWNER.

STRAIGHT ARCH LTD.
ARCHITECTURAL AND STRUCTURAL SERVICES.
TEL: 0788 797 3354
straightarch@yahoo.com

TITLE: - PLAN

PROJECT :- 19 BEDWELL ROAD, LONDON, N17-7AH.

Date: JUNE. 2015

Scale: 1 : 100@A3

Sheet No. B1-03

File No.