


D2

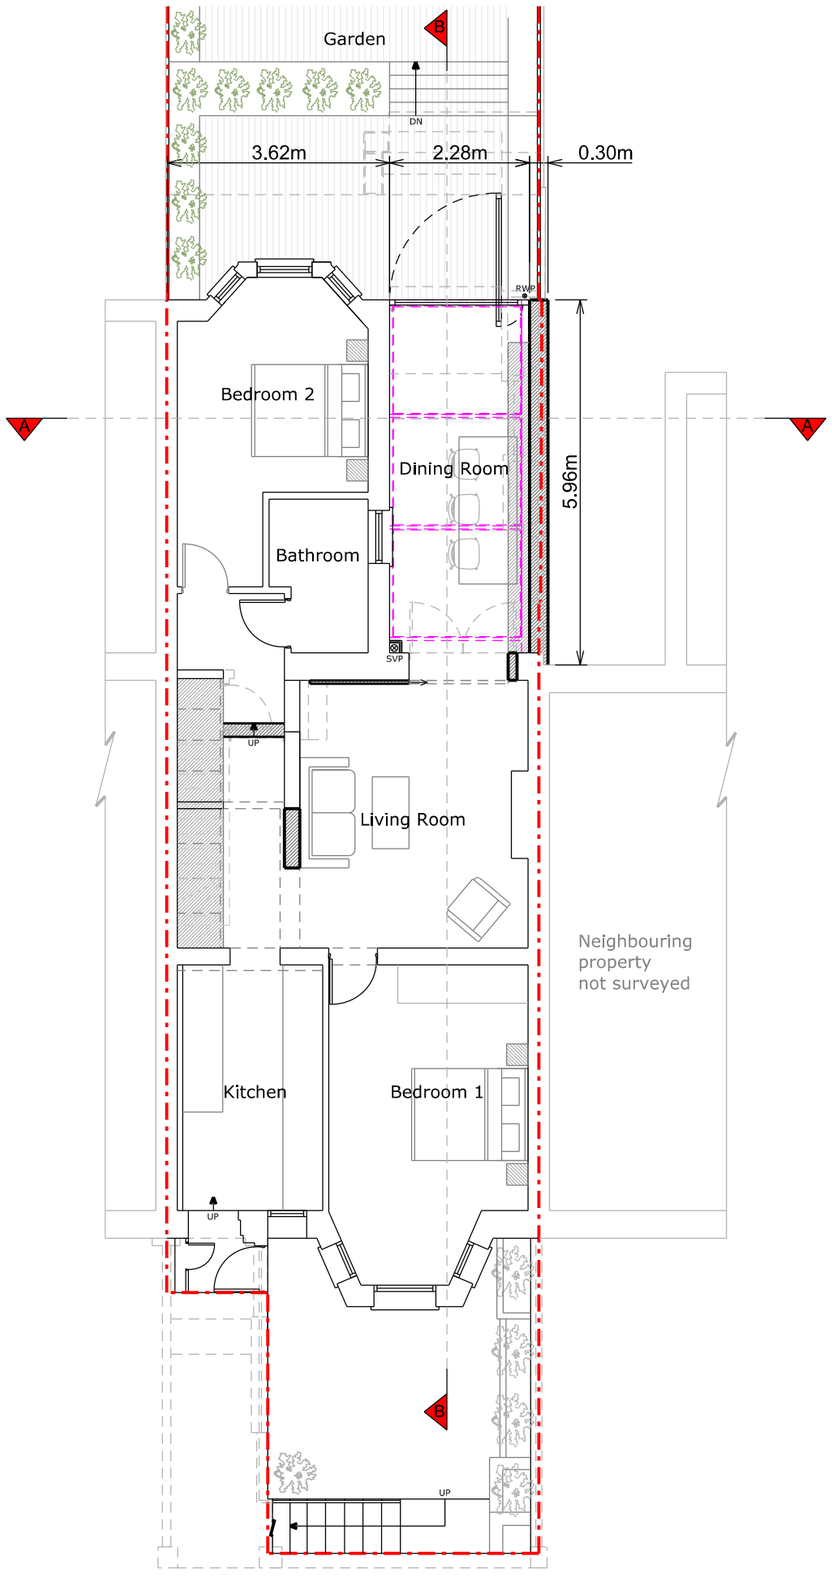

Proposed Basement Plan

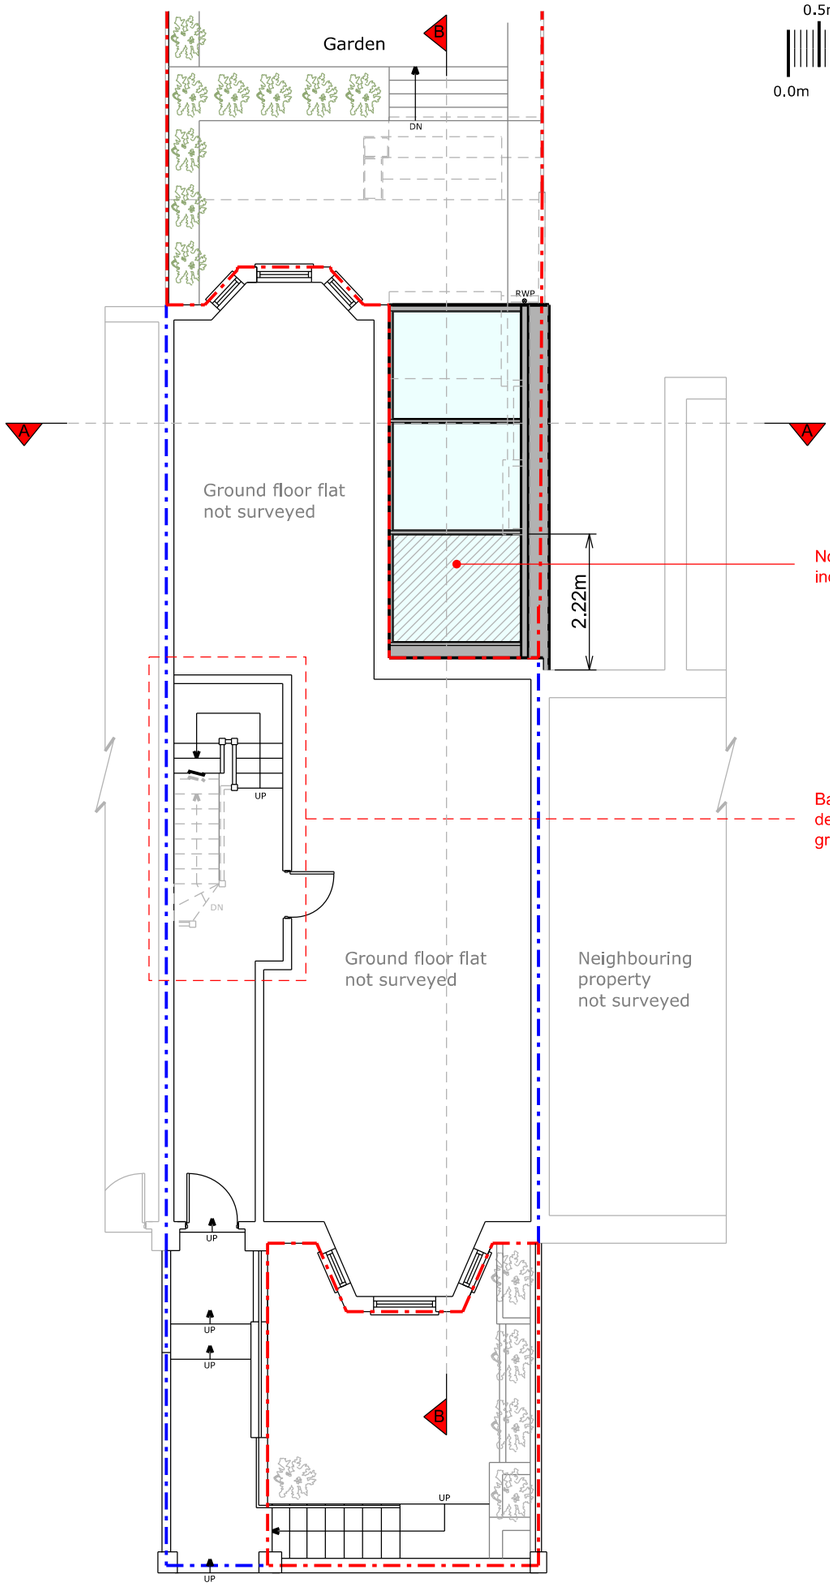

Proposed Ground Floor plan

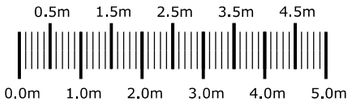

Note: Grey hatched area indicates obscured glazing

Basement staircase to be demolished and closed off at ground level

JOB TITLE
PROPOSED SIDE EXTENSION & INTERNAL ALTERATIONS AT 84 CECILE PARK, LONDON

CLIENT
MR BEN DAVIES AND MS CAMILLA EDEN

DRAWING TITLE
PROPOSED FLOOR PLANS

SCALE
1/100 @ A3

DATE
JULY 2015

DRAWING NO.	REV.
524 - 06	A