
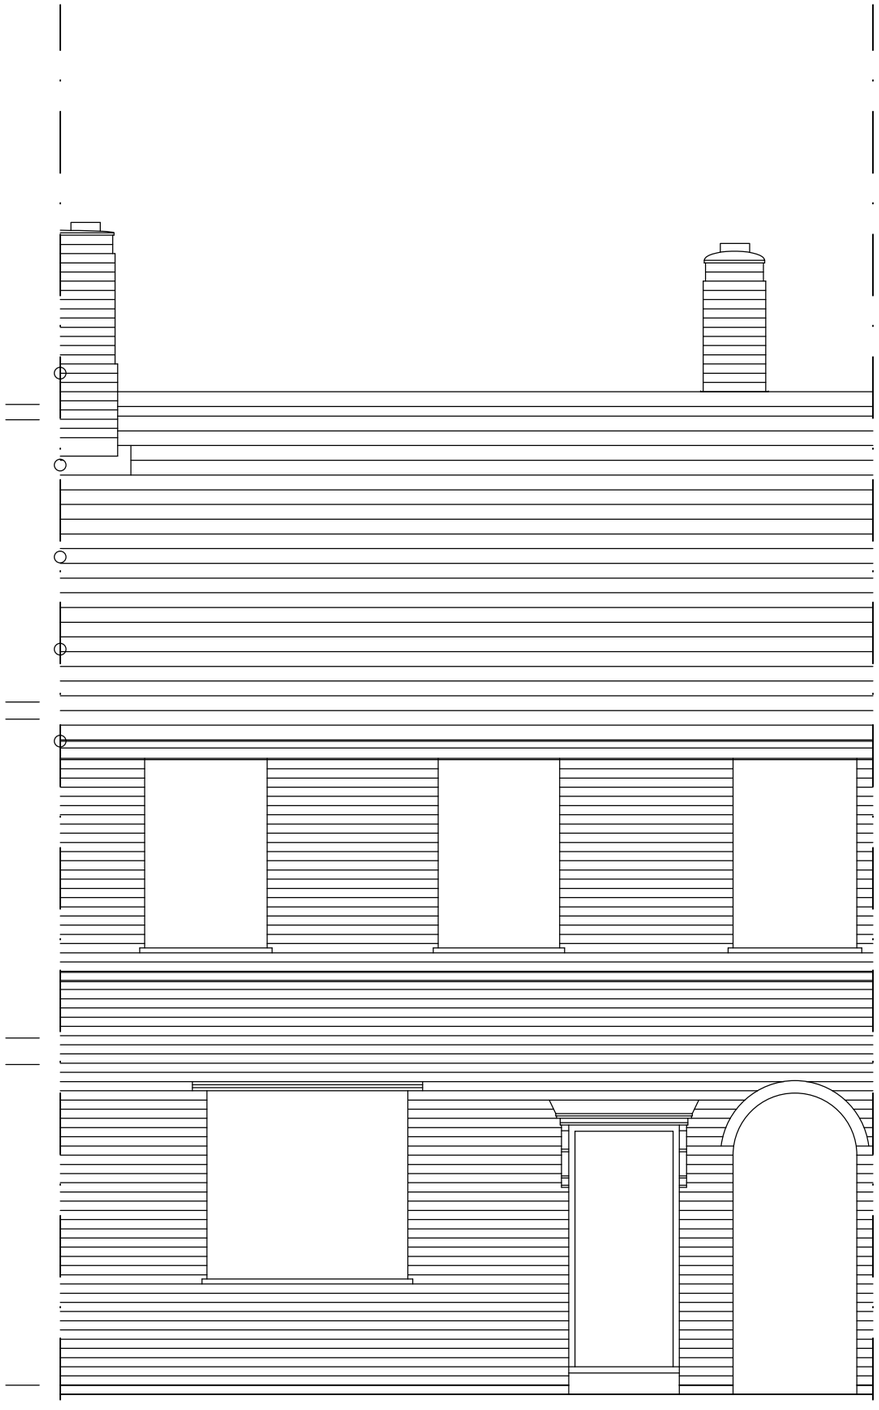


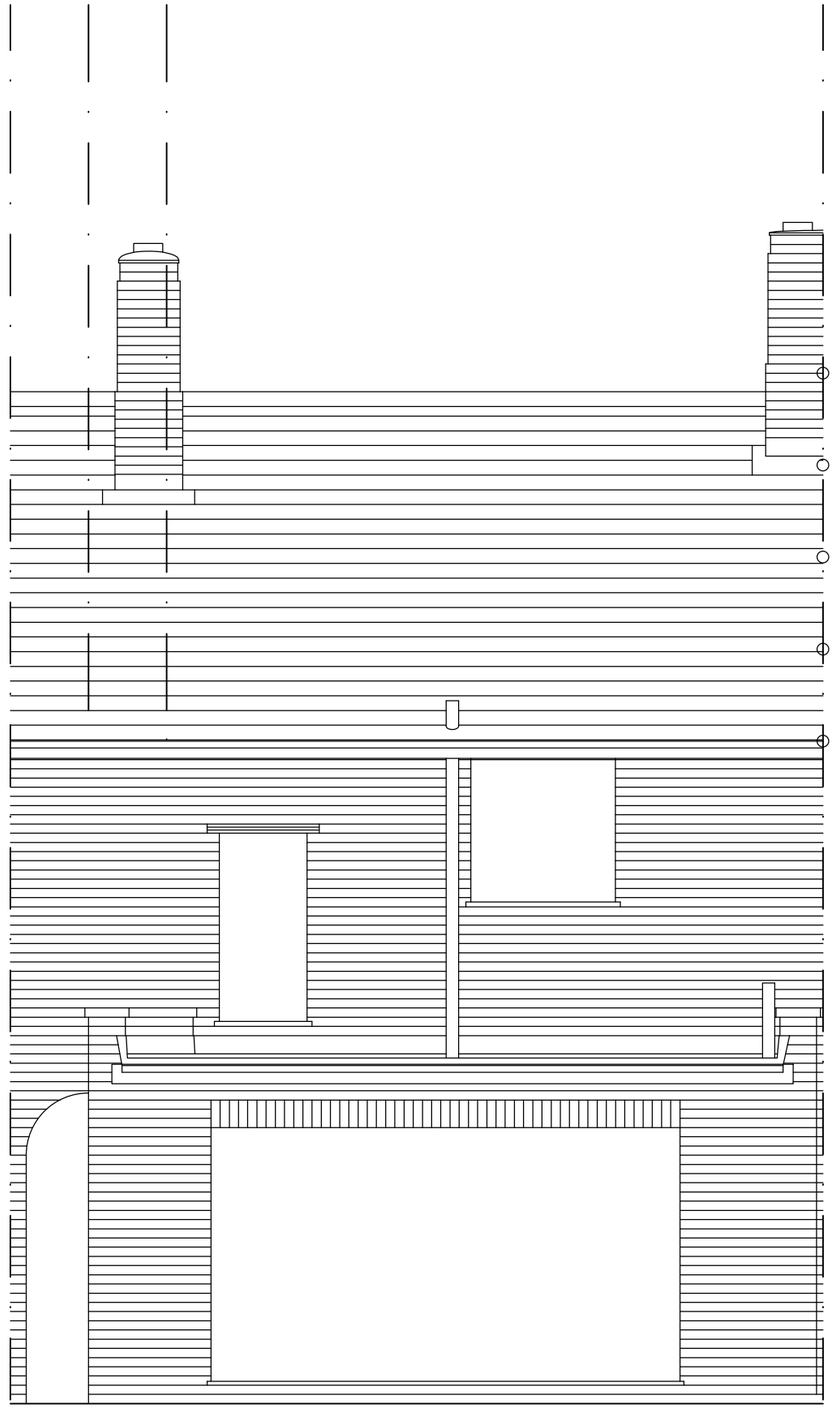

0 1 2 3 4 5 10

SCALE - M

PRELIMINARY

T G N ARCHITECTS LTD.
LINTON HOUSE 39-51 HIGHGATE ROAD LONDON NW5 1RS
T - 020 7428 7778 F - 020 7428 7779 E - NickTimson@TGNArch.co.uk

CONTRACT 22 THE ROUNDWAY, N17

DRAWING EXISTING ELEVATIONS

SCALE 1:50

DATE 01-14

DRAWN BY NRLT

CHECKED

AMENDMENTS
A
B
C

DRAWING No. 1401 | S | 2