
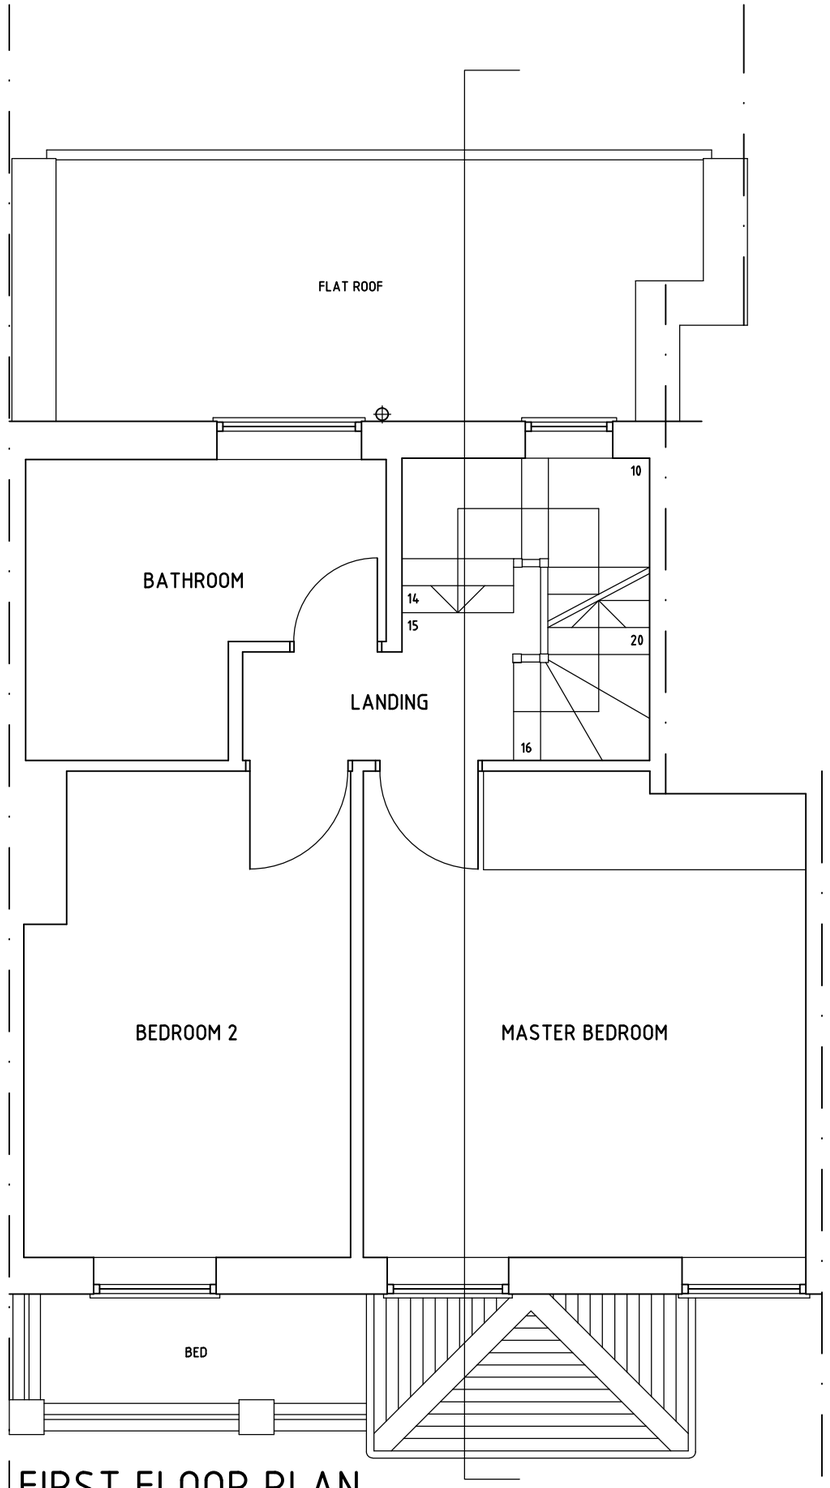


FIRST FLOOR PLAN

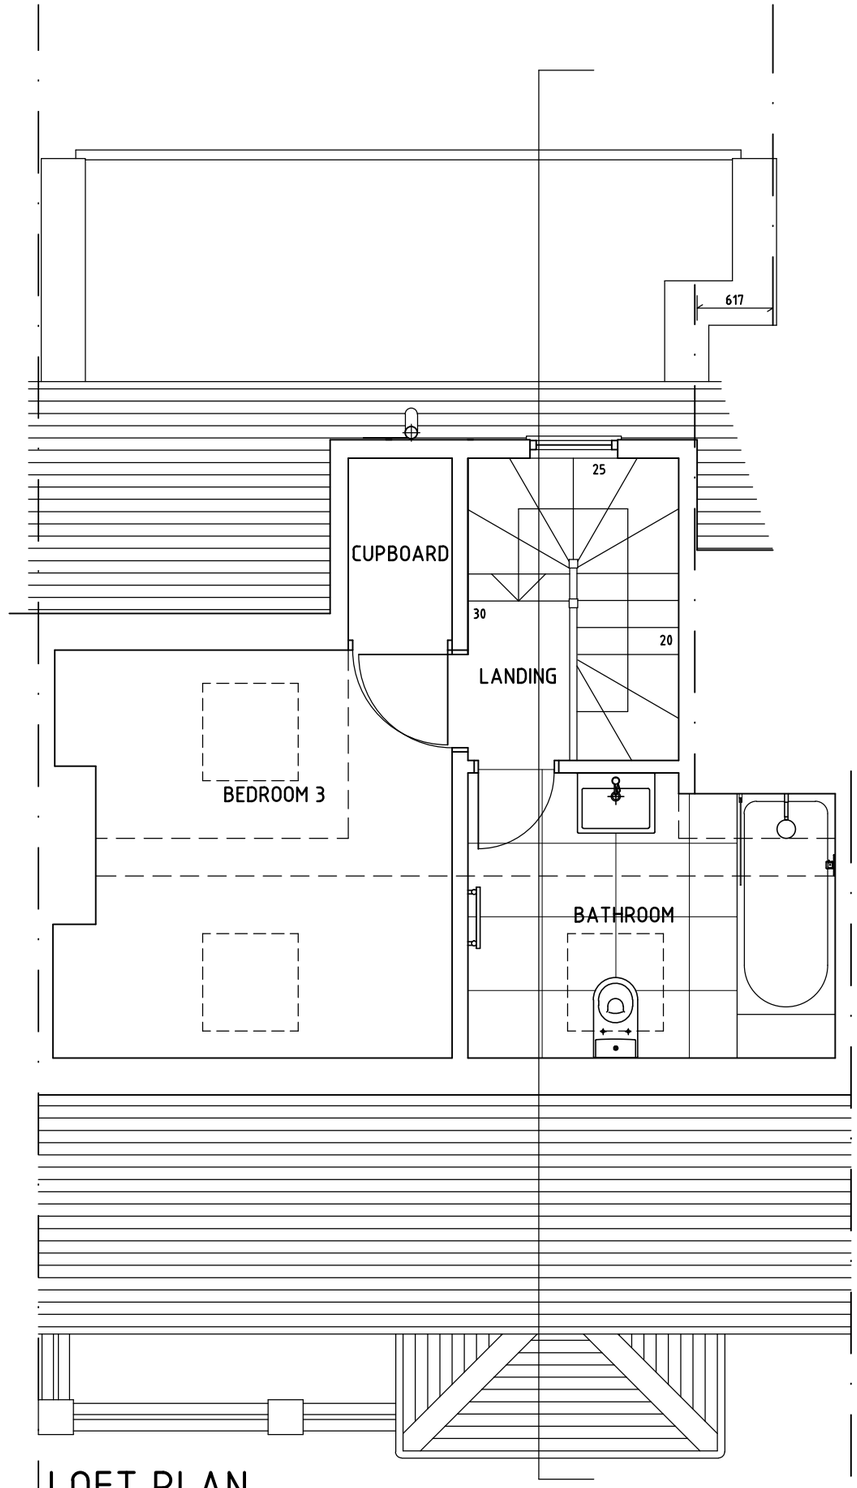

LOFT PLAN

0 1 2 3 4 5 10

SCALE - M

T G N ARCHITECTS LTD. LINTON HOUSE 39-51 HIGHGATE ROAD LONDON NW5 1RS T - 020 7428 7778 F - 020 7428 7779 E - NickTimson@TGNArch.co.uk	CONTRACT 22 THE ROUNDWAY, N17	SCALE 1:50	DRAWN BY NRLT	AMENDMENTS A B C	DRAWING No. 1401 | P | 1.1
	DRAWING PROPOSED FIRST FLOOR & LOFT PLAN	DATE 01-14	CHECKED		