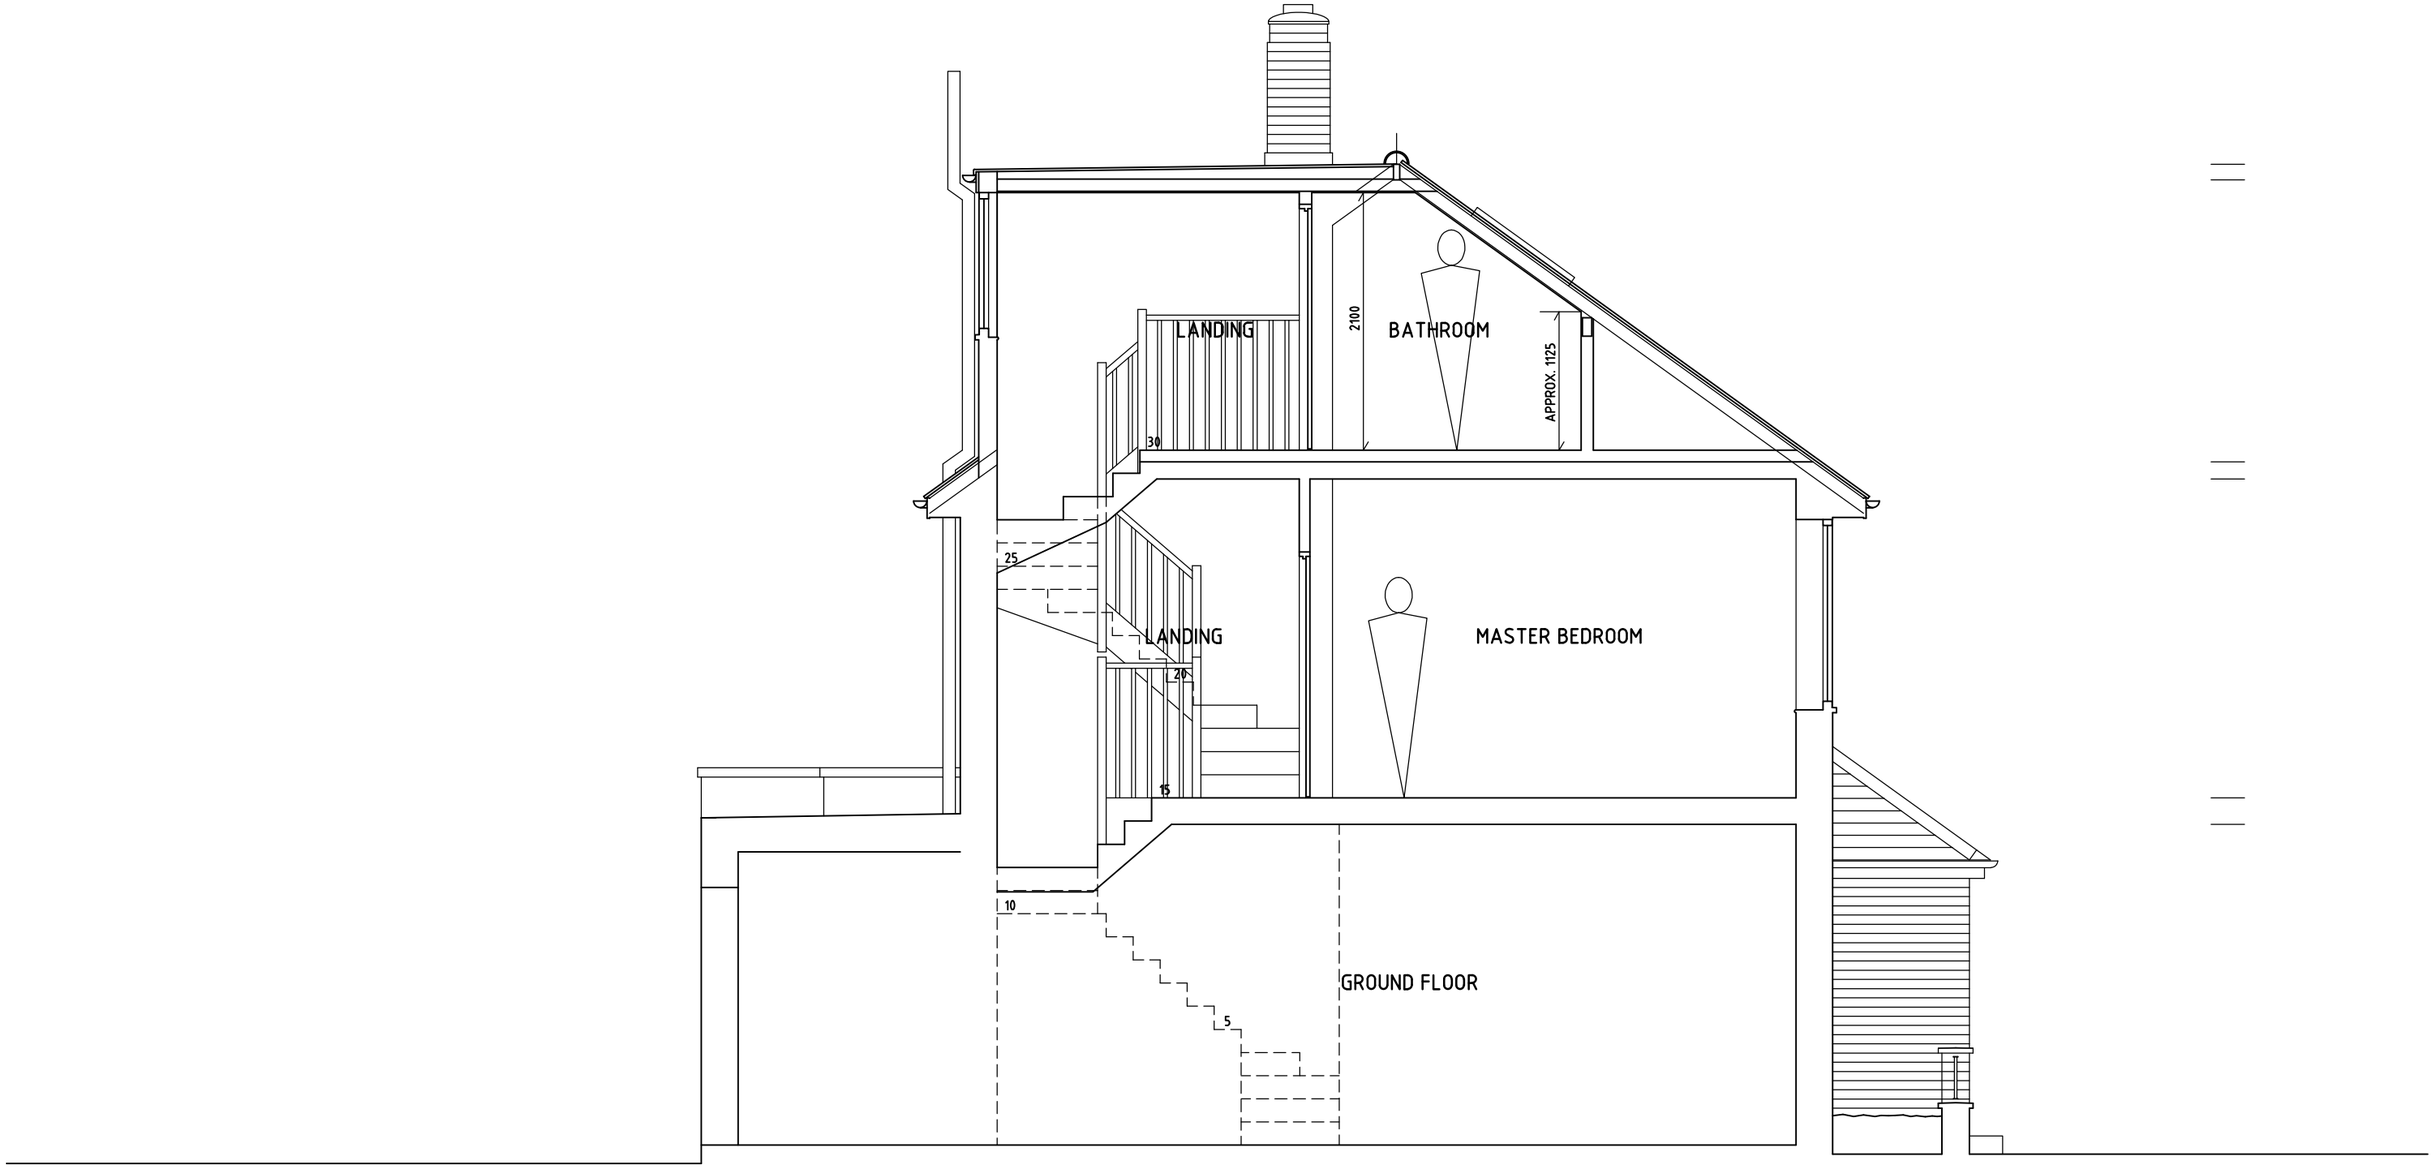


0 1 2 3 4 5 10

SCALE - M

T G N ARCHITECTS LTD.
LINTON HOUSE 39-51 HIGHGATE ROAD LONDON NW5 1RS
T - 020 7428 7778 F - 020 7428 7779 E - NickTimson@TGNArch.co.uk

CONTRACT 22 THE ROUNDWAY, N17		SCALE 1:50	DRAWN BY NRLT	AMENDMENTS	DRAWING No. 1401 | P | 3.1
DRAWING PROPOSED SECTION AA		DATE 01-14	CHECKED	A B C	