


Existing front elevation
Scale 1:100




Proposed front elevation Scale 1:100




Existing Section A-A
Scale 1:100




Proposed Section A-A
Scale 1:100

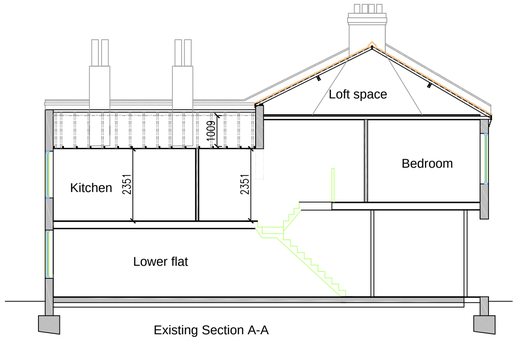

Existing rear elevation
Scale 1:100

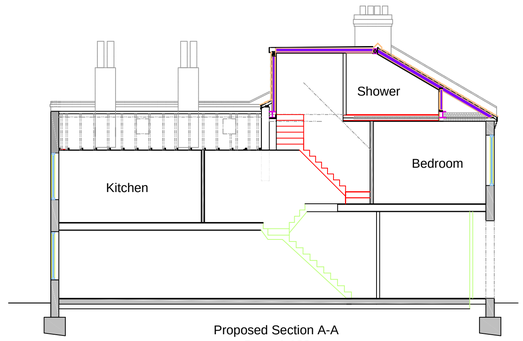


Proposed rear elevation
Scale 1:100



Existing ground floor plan
Scale 1:100




Proposed ground floor plan
Scale 1:100

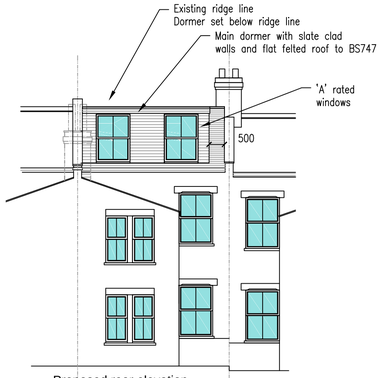


Existing first floor plan
Scale 1:100

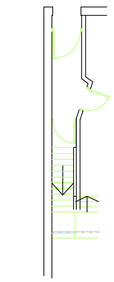

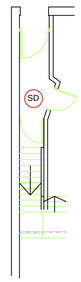
Proposed first floor plan
Scale 1:100

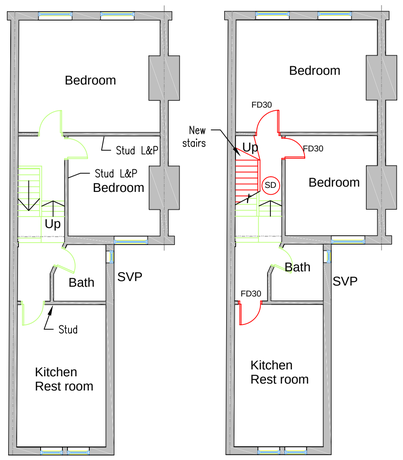


Existing loft plan
Scale 1:100



Existing roof plan
Scale 1:100




Proposed roof plan
Scale 1:100

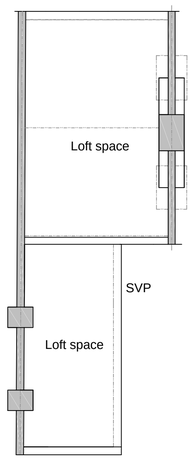


Proposed second floor plan
Scale 1:50

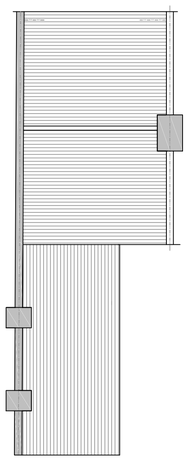Scale bar 1:50

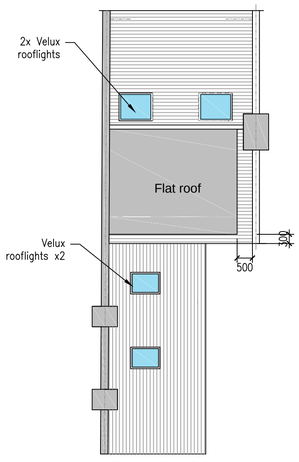Scale bar 1:100

CLARION
CHARTERED SURVEYORS

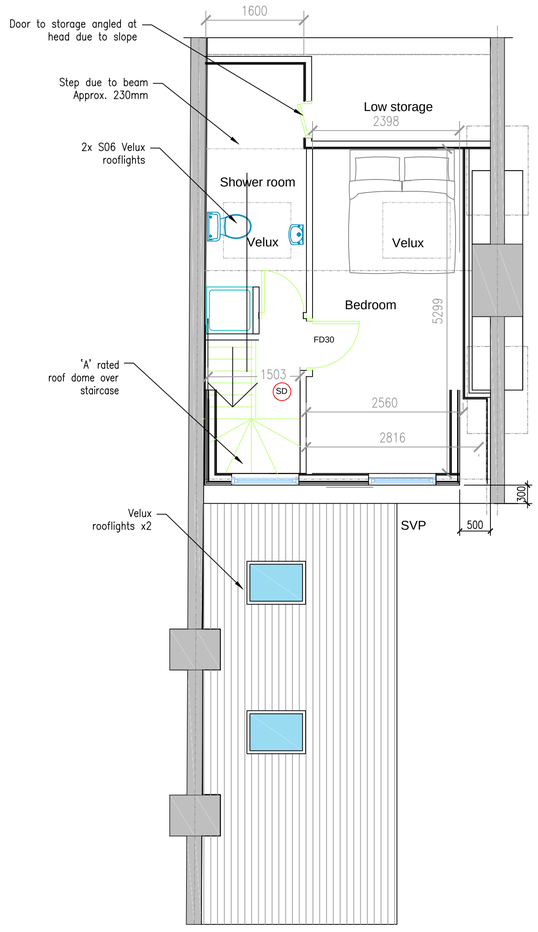Architectural Services
& Building Surveyors

*This drawing remains the property of Clarion Building Consultants Ltd. Copying and un-authorised distribution is strictly forbidden without prior written consent.*

Clarion Surveyors Ltd
Block 1
6-8 Brook Way
Hastings
East Sussex
TN35 4NN
(01424) 437978

Clarion Surveyors Ltd.
54a Church Road
Burgess Hill
West Sussex
RH15 9AE
(01444) 250722

*Actual measurements to be checked onsite*
*Contractor to contact architect if errors are found and alternative design is required*
*Structural engineers specification to take priority for detail(s)*
*In addition to these notes and drawings, reference shall be made to the specification of works and the relevant Architects, Engineers and Specialists drawings and specifications.*
*The contractor is responsible for verifying all site dimensions before commencing work.*
*All dimensions are in millimeters unless noted otherwise*
*This drawing has been produced electronically and may have been photo reduced or enlarged when printed or copied. Dimensions on this drawing shall not be scaled. Work only to figured dimensions. Any dimensional discrepancies, errors or omissions are to be reported to the architect immediately.*
*The contractor is responsible for the stability of the building whilst the works are in progress.*

*Notes:*

Revision 4b - Planning officers requirement to shift dormer 500mm from stack side party wall and alter windows

# 150601H

*74A Antill Road*
*London*
*N15 4BA*

*Loft conversion with rear main*

| | |
|---|---|
| Project number | 150601H |
| Date | 01/06/15 |
| Drawn by | A Moore |
| Checked by | JN |
| | 150601H/P1/rev4b |
| Scale | Varies @ A1 |