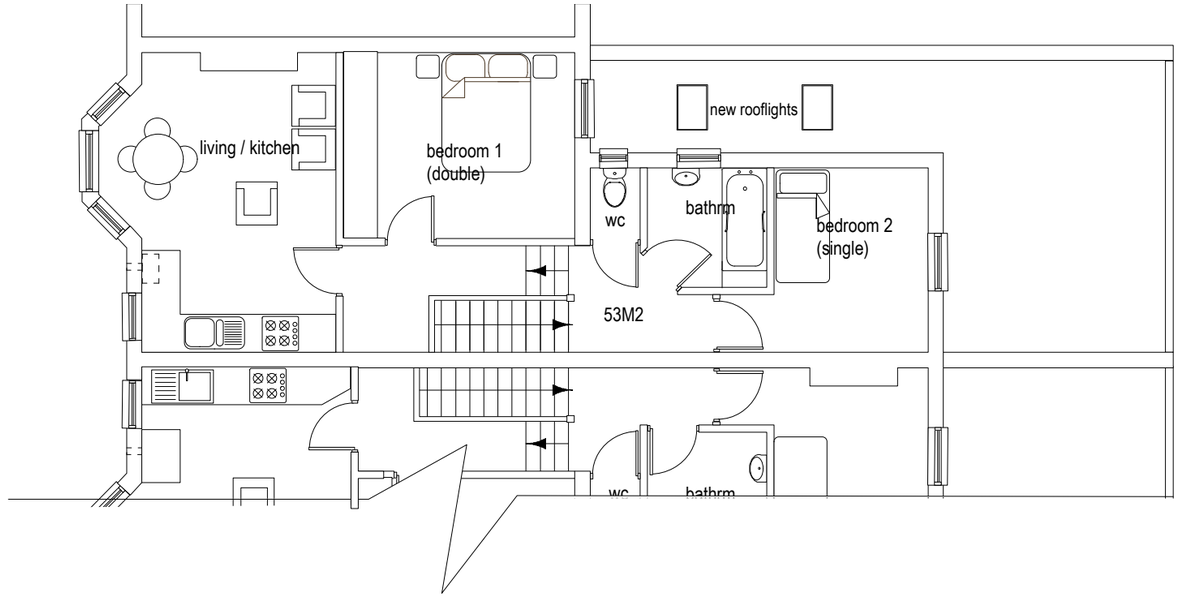

FIRST FLOOR 53M2

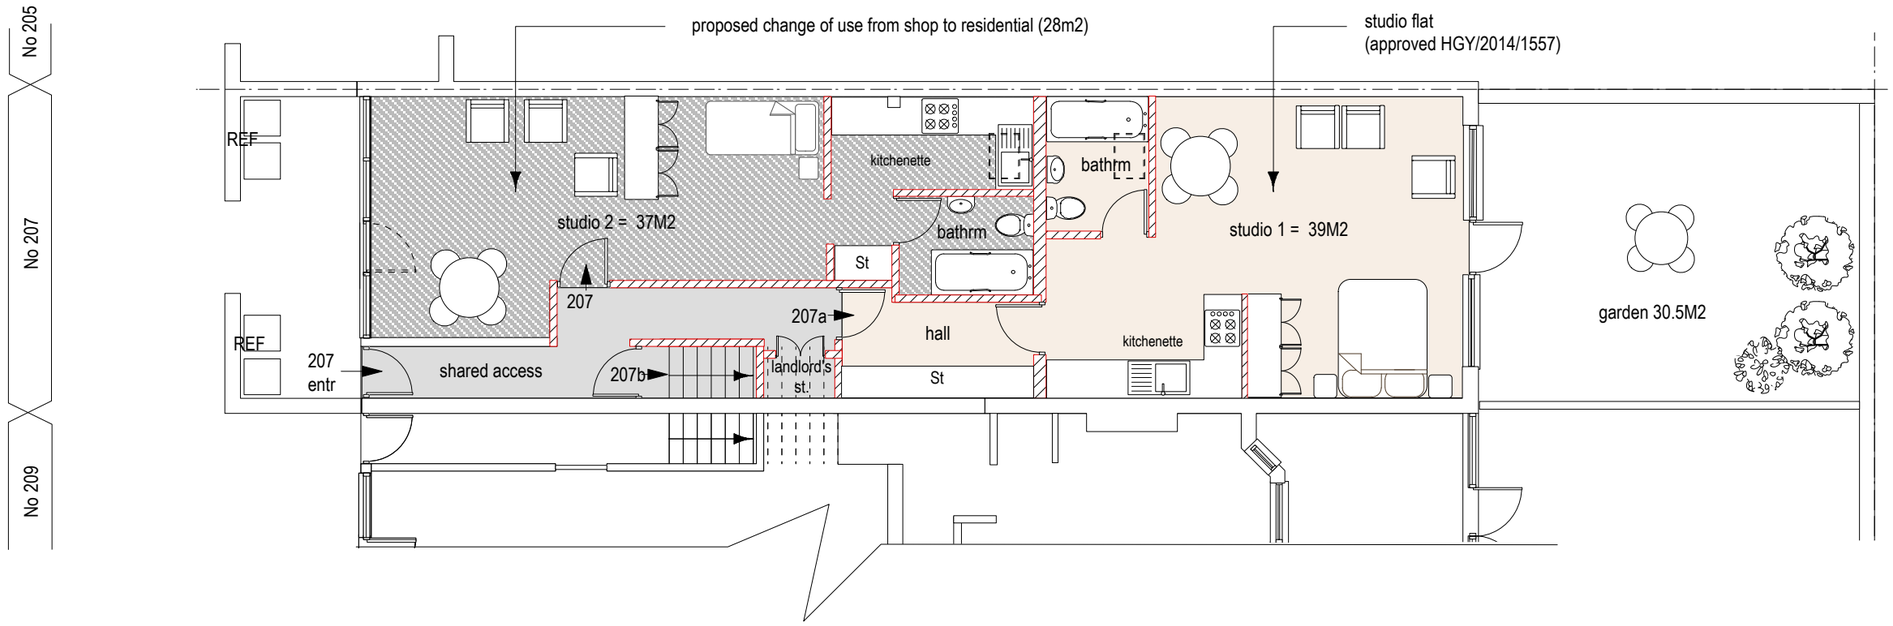

GROUND FLOOR 88M2

0 0.5 1.0 1.5 2.0 2.5 3.0 3.5 4.0 4.5 5.0 5.5 6.0 6.5 7.0 7.5 8.0 8.5 9.0 9.5 10.0M

NOTES:

ACCOMMODATION: PROPOSED
1 NO TWO BEDROOM 3 PERSON FLAT
2 NO. STUDIO FLATS

Common Areas

New walls

Project:

207 LANGHAM ROAD N15 3LR

Dwg Title	PROPOSED FLOOR PLANS
Scale @ A3	1:100
Date	June 2015
Drwg No.	GG/15/2 Rev

© G. Nicola DipArch.,Dip Bldg Sc.,ARB
Architect
tel 020 8361 0947