
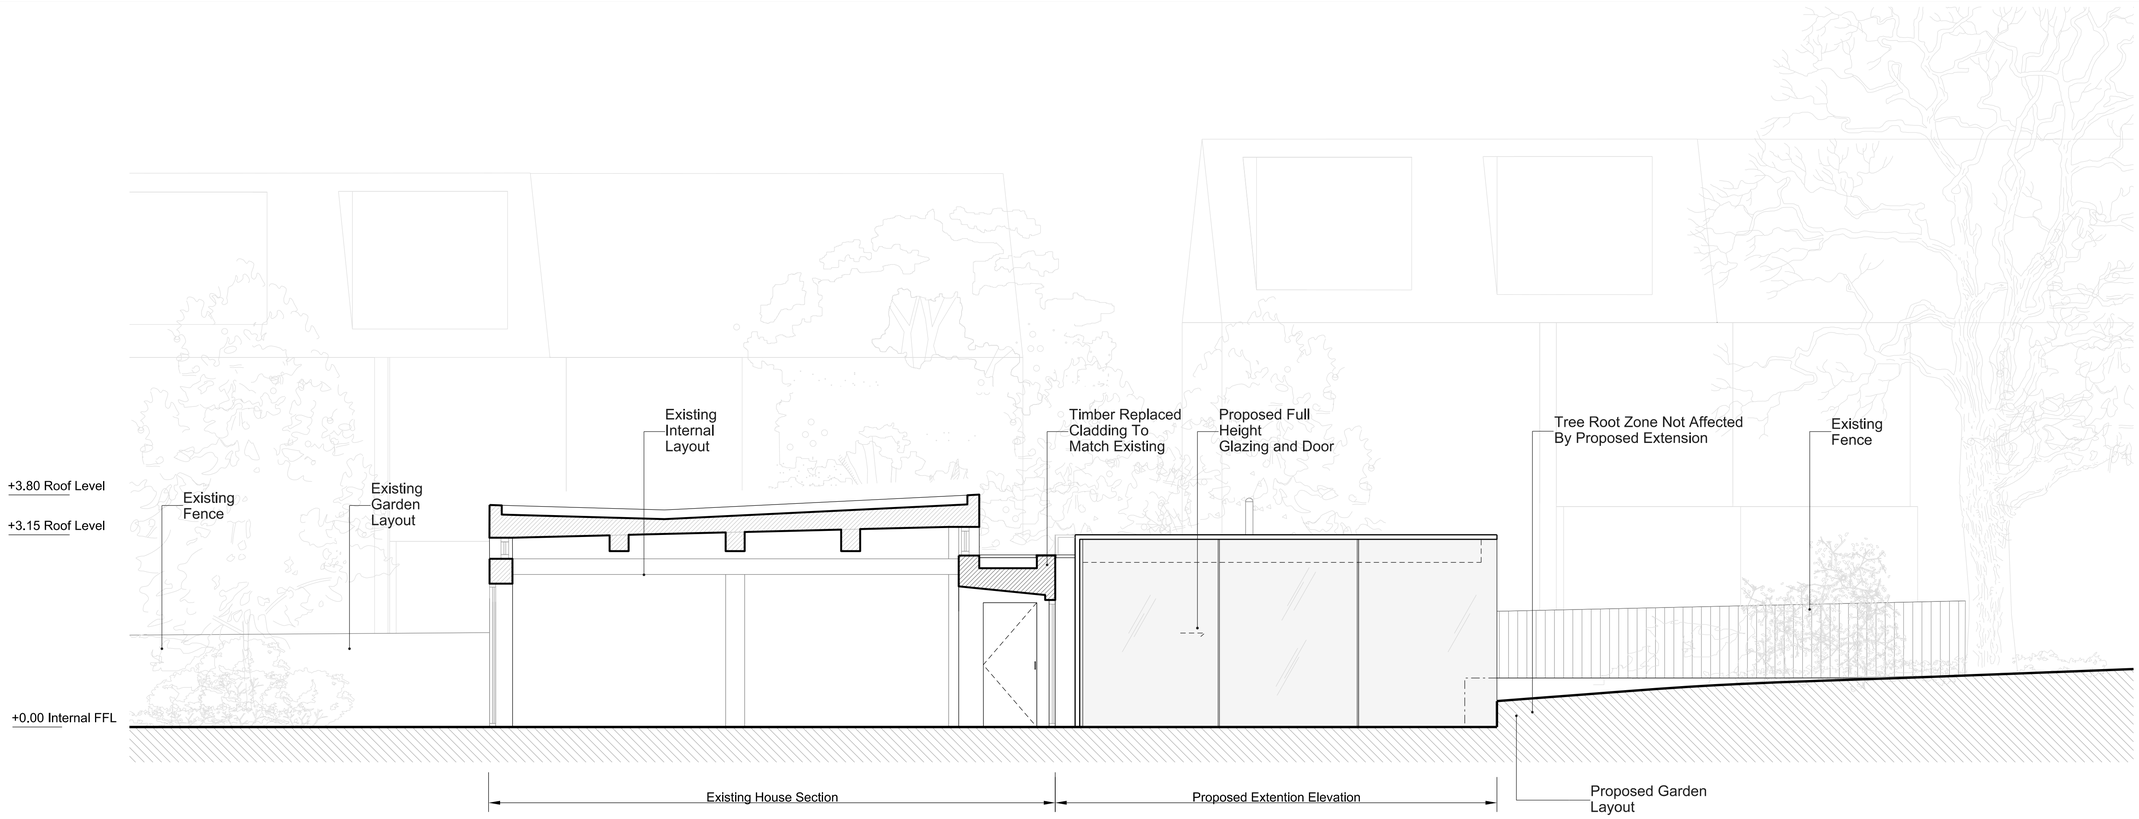


01 PROPOSED: SECTION SOUTH

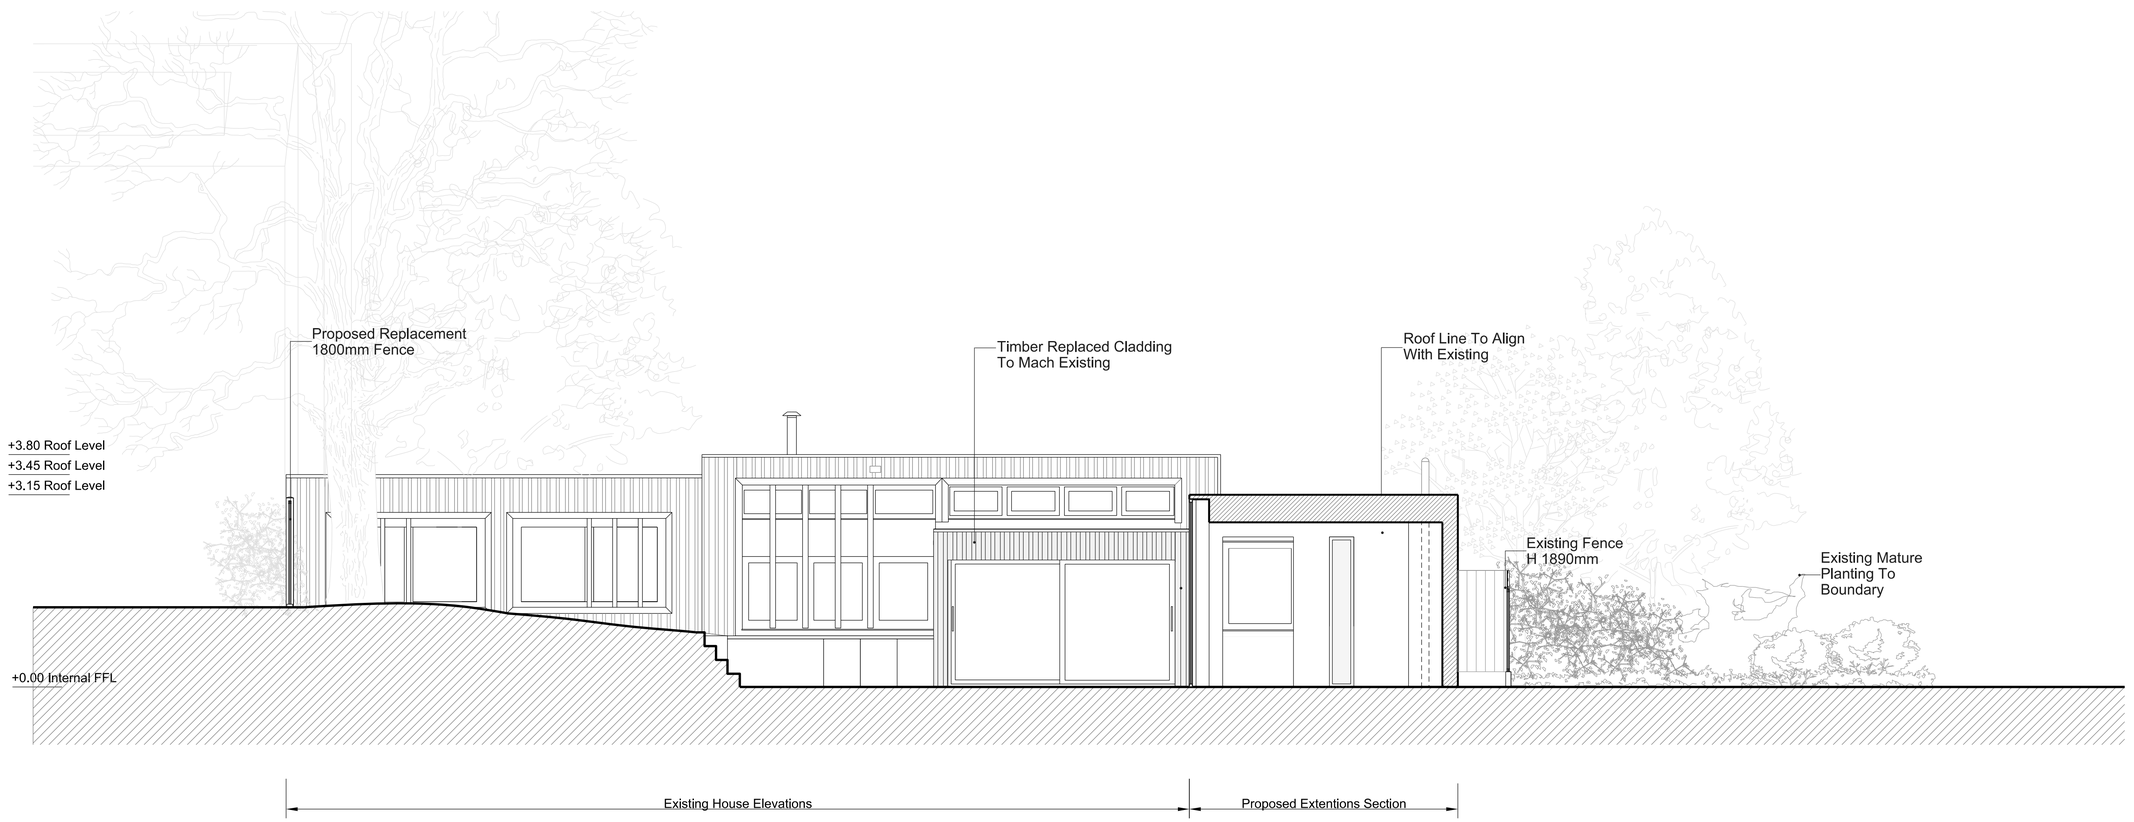

02 PROPOSED: SECTION WEST

KEY

LEGEND

REV	DATE	NOTES
PL1	09/12/2015	ISSUED FOR PLANNING
02	09/12/2015	ISSUED TO CLIENT FOR SIGN OFF
01	27/11/2015	DRAFT ISSUED TO CLIENT FOR COMMENT
~	29/10/2015	DRAFT ISSUED TO CLIENT FOR COMMENT

NOTE


1. Do not scale from this drawing.
2. All dimensions to be checked on site by the contractor and such dimensions to be his responsibility.
3. Report all drawing errors, omissions and discrepancies to the architect.
4. This document may be issued in an uncontrolled CAD format to enable others to use it as background information to make alterations and/or additions. In that instance the file will be accompanied by a PDF version. It is for those making such alterations and additions to ensure that they make use of current background information. RNA accepts no liability for any such alterations or additions to the background information or arising out of changes to background information which occur prior to alterations of additions being made.

ALLFORD HALL MONAGHAN MORRIS
ARCHITECTS Ltd
2ND FLOOR, BLOCK C, 5-23 OLD STREET LONDON EC1V 9HL
TEL 020 7251 5261 FAX 020 7251 5123 WEB WWW.AHMM.CO.UK

WITH

RUFFNASSETTI
7 DENMARK ST, LONDON WC2H 8LZ
EMAIL INFO@RUFFNASSETTI.CO.UK WEB WWW.RUFFNASSETTI.CO.UK

LOCATION

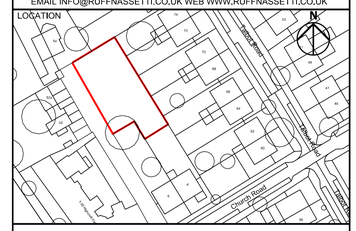

RUFFNASSETTI
7 DENMARK ST, LONDON WC2H 8LZ
EMAIL INFO@RUFFNASSETTI.CO.UK WEB WWW.RUFFNASSETTI.CO.UK

job title
6a CHURCH ROAD, HIGHGATE N6 4QT

drawing title / location
PROPOSED SECTIONS
SOUTH & WEST

drawn by	checked	scale	status
CS	PR	1:50@A1;1:100@A3	PLANNING

project	zone	type	classification	drawing no	revision
14016		A	00	172	PL1