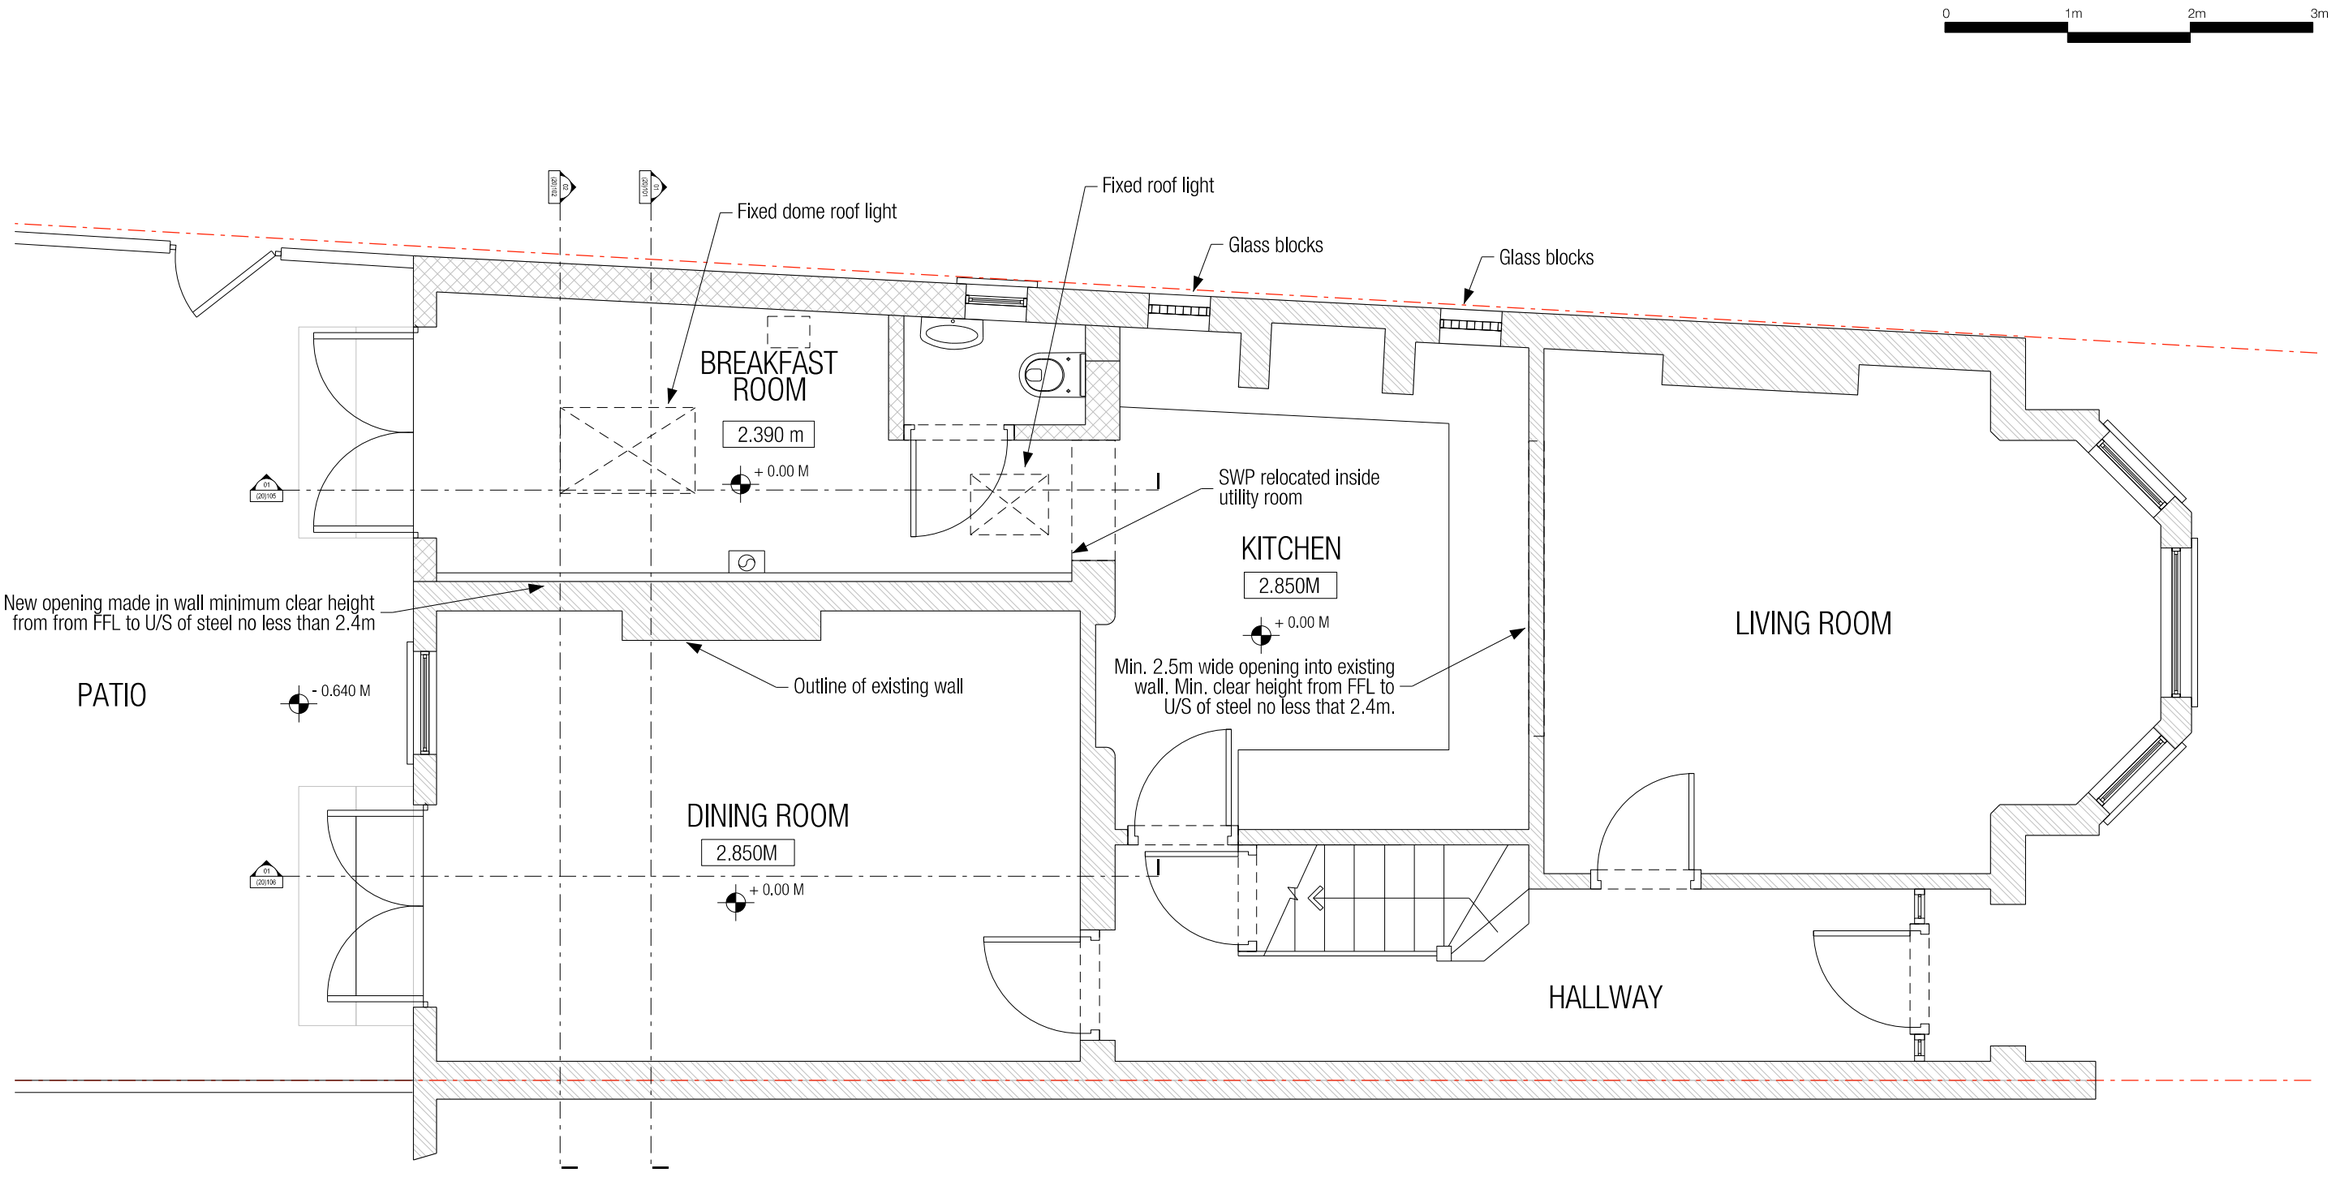

01 EXISTING GROUND FLOOR
1:50

GENERAL NOTES
1 Do not scale from this drawing.
2 All dimensions must be checked on site and discrepancies verified with the Architect.
3 Unless shown otherwise all dimensions are to structural surfaces and are in mm.
4 Unless shown refer to Internal door schedule for door size. Door opening to be set out to give full specified architrave either side.
5 Refer to drawing number.
6 Any discrepancies between the Engineer's and Architect's drawings must be varified with the Architect.

Rev	Date	Description

ATUM DESIGN LAB.
Unit 11, 3 Cottage Road, Islington, London, N7 8TP
t (020) 7495 5755
studio@atumdesignlab.com
www.atumdesignlab.com

Client	MR. AND MRS. KENNY
Project	1 GREENHAM ROAD, N10 1LN
Drawing Title	EXISTING GROUND FLOOR
Date	13/05/2015
Scale	1:50 @ A3
Status	PLANNING
	3076-10-101
Revision	--