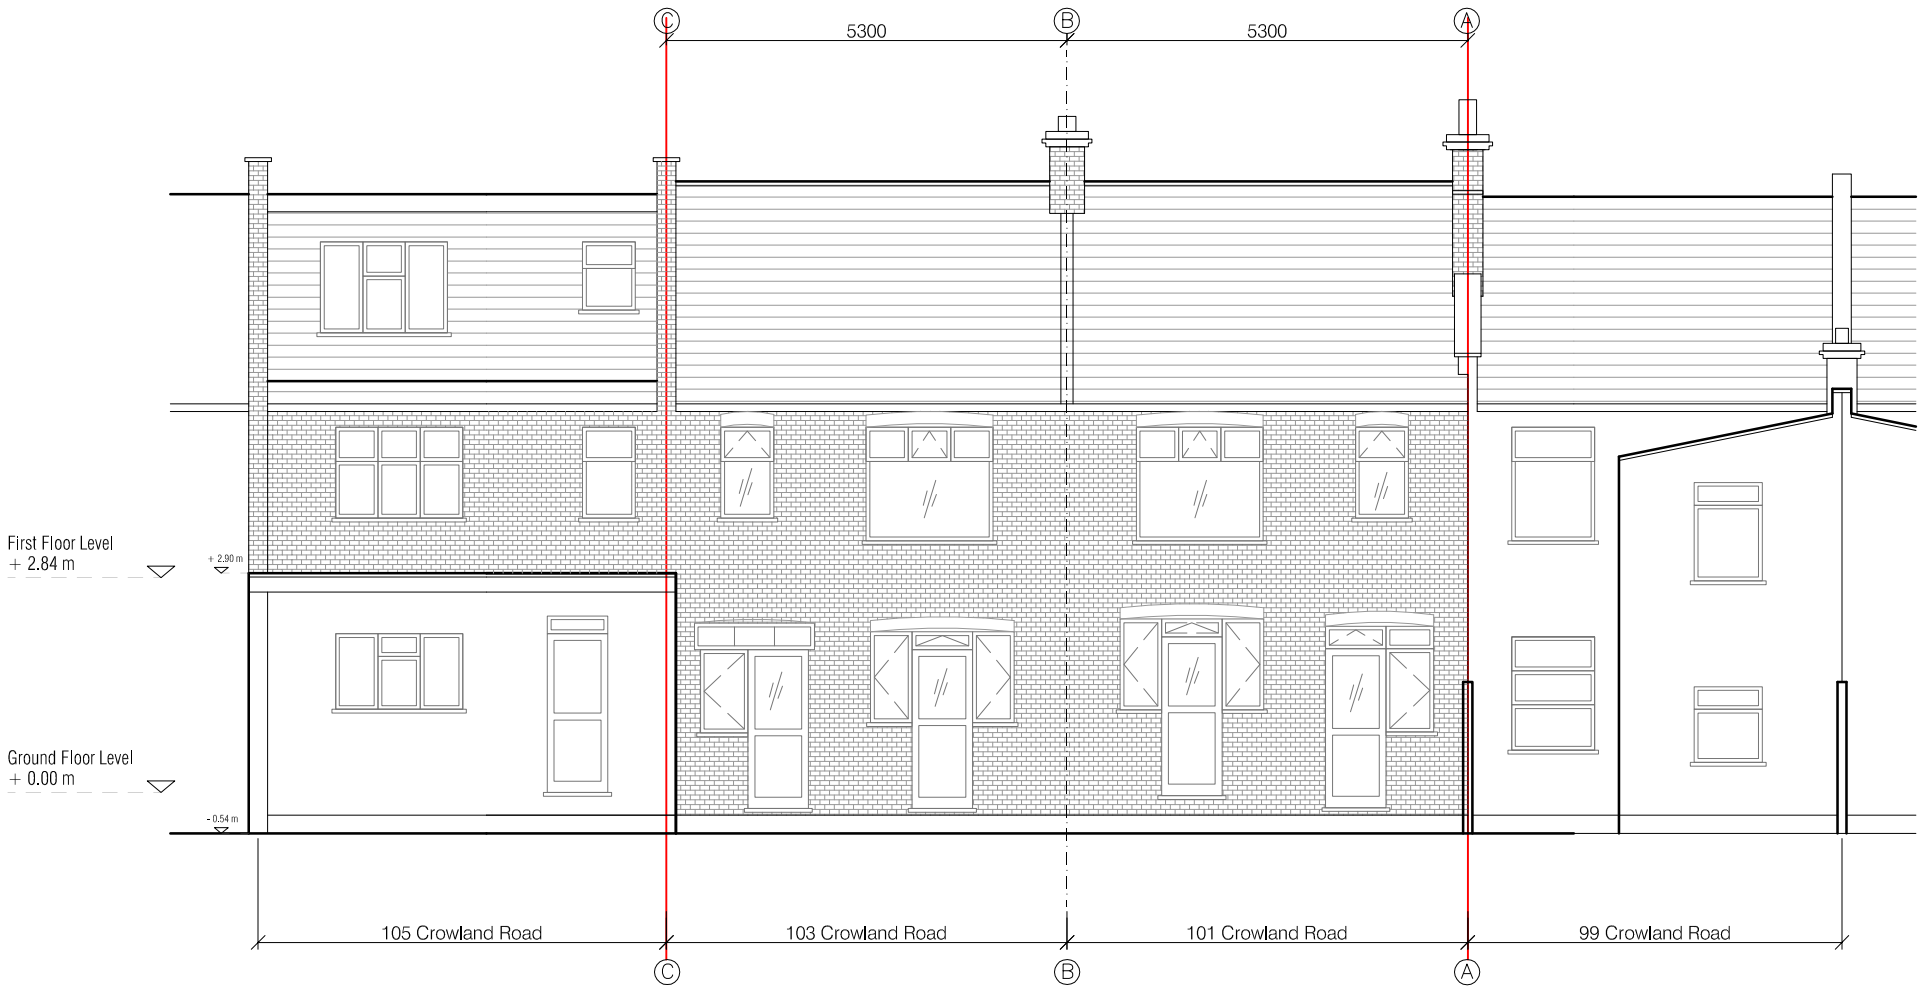


EXISTING REAR ELEVATION

SCALE 1:100

0 1 2 3 4 5m

1:100 scale

site boundary

revisions:

notes:

© copyright Studio Verve Architects Ltd

Do not scale off this drawing. All dimensions in millimeters unless otherwise shown.
Levels are approximate.
All dimensions to be verified on site prior to construction.

studio verve architects
Excel Building
6-16 Arbutus St
London E8 4DT
+44 (0)20 7254 2852
info@studioverve.co.uk
www.studioverve.co.uk

101 & 103 Crowland Road N15 6UR
REAR ELEVATION
AS EXISTING

proj no:	status:	drwg no:	revision:
186	P	0-012	-
scale: 1:100 at A3		issue date: 09.07.14	rev date: -