
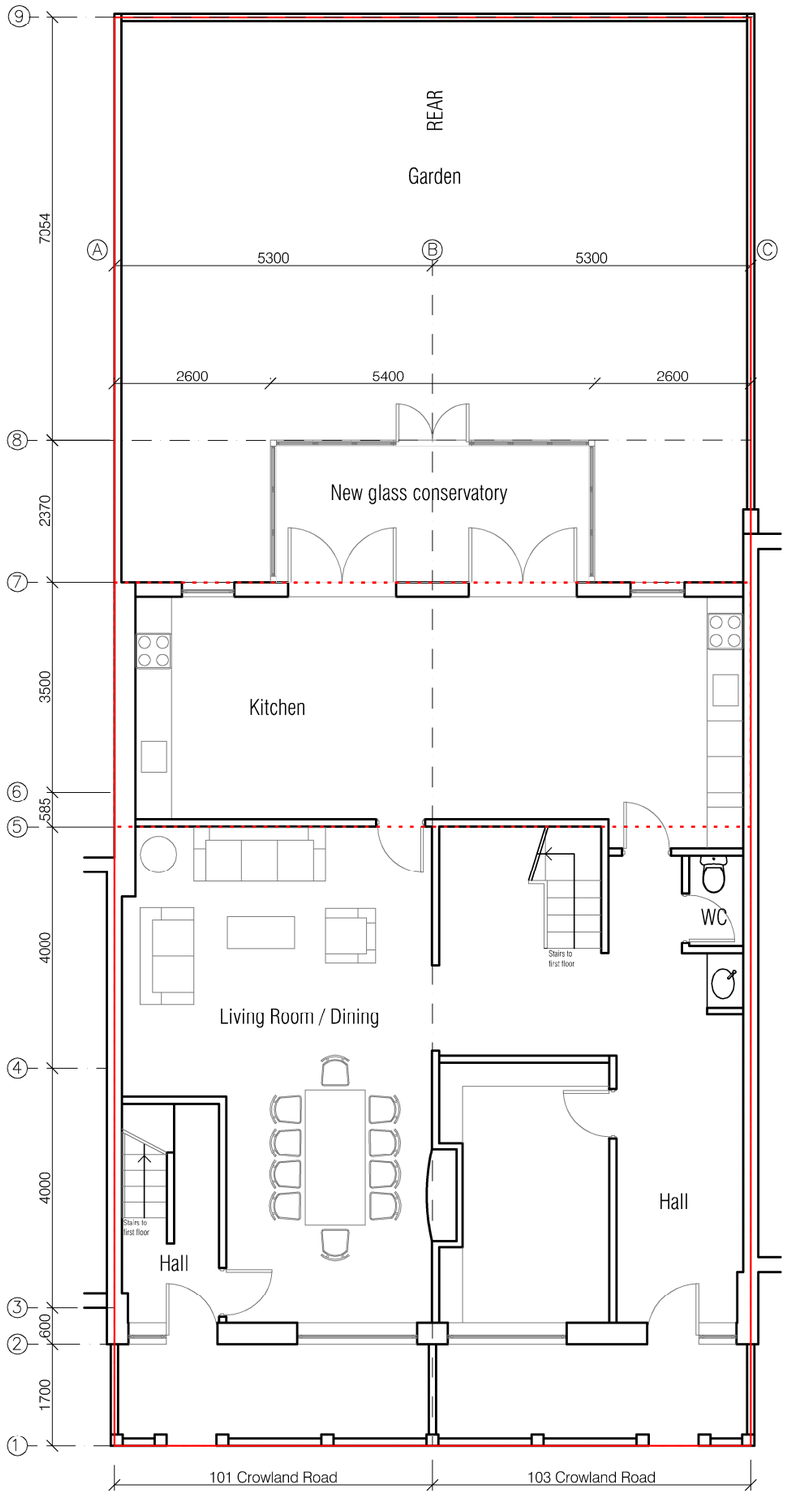


PROPOSED GROUND FLOOR PLAN

SCALE 1:100

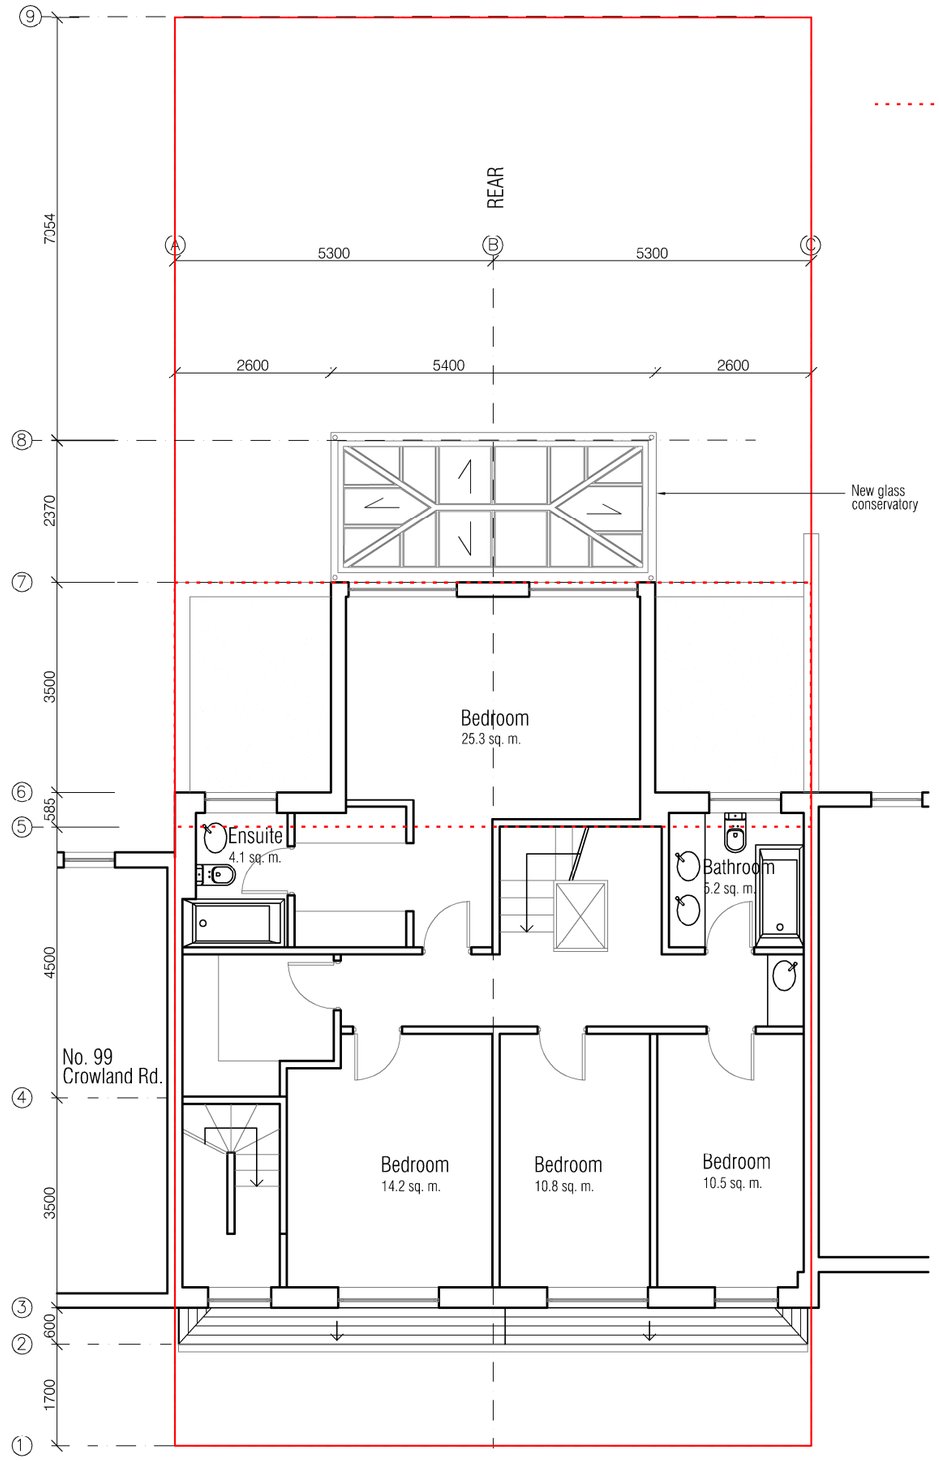

PROPOSED FIRST FLOOR PLAN

SCALE 1:100

Planning granted
Ref. no. HGY/2014/2040

N

0 1 2 3 4 5m

1:100 scale

site boundary

revisions:

notes:

© copyright Studio Verve Architects Ltd

Do not scale off this drawing. All dimensions in millimeters unless otherwise shown.
Levels are approximate.
All dimensions to be verified on site prior to construction.

studio verve architects

Enver House
2-4 Tottenham Rd
London N1 4BZ

+44 (0)20 7254 2852
info@studioverve.co.uk
www.studioverve.co.uk

101 & 103 Crowland Road N15 6UR
GROUND AND FIRST FLOOR PLAN
AS PROPOSED

proj no.	status.	drwg no.	revision.
186	P	1-001	-
scale: 1:100 at A3		issue date: 14.09.15	rev date: -