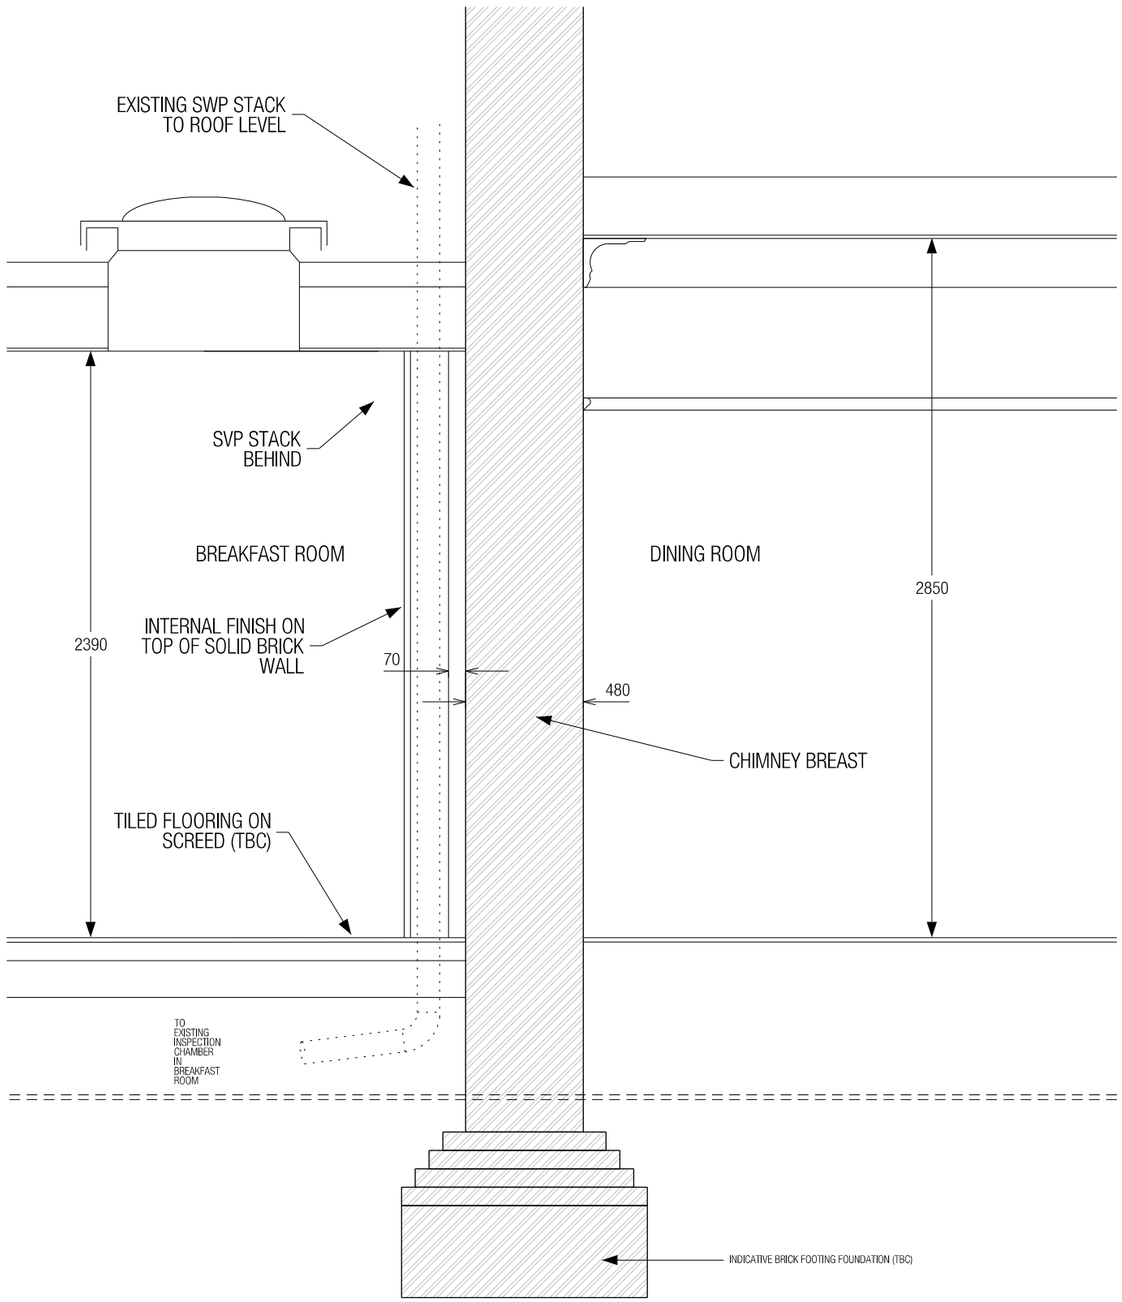

01 SECTION THROUGH CHIMNEY BREAST
1:25

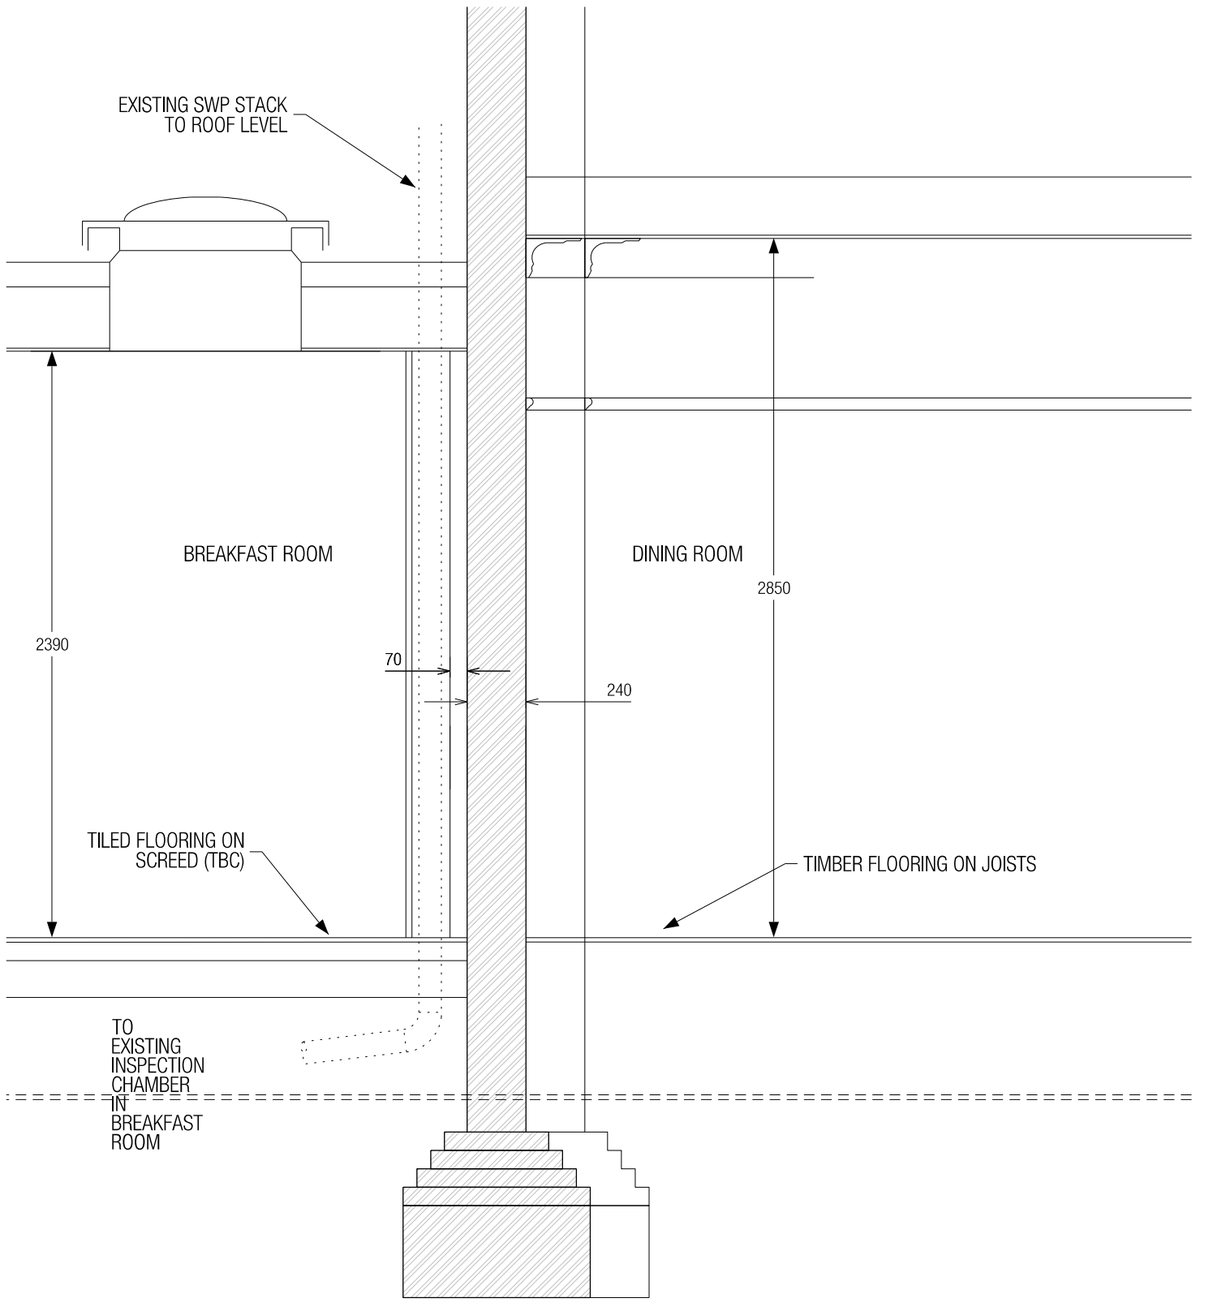

02 SECTION THROUGH DINING ROOM / BREAKFAST ROOM WALL
1:25

0 0.5M 1M 1.5M

GENERAL NOTES
1 Do not scale from this drawing.
2 All dimensions must be checked on site and discrepancies verified with the Architect.
3 Unless shown otherwise all dimensions are to structural surfaces and are in mm.
4 Unless shown refer to Internal door schedule for door size. Door opening to be set out to give full specified architrave either side.
5 Refer to drawing number.
6 Any disrepancies between the Engineer's and Architect's drawings must be varified with the Architect.

Rev	Date	Description

ATUM DESIGN LAB.
Unit 11, 3 Cottage Road, Islington, London, N7 8TP
t: (020) 7495 5755
studio@atumdesignlab.com
www.atumdesignlab.com

Client: MR. AND MRS. KENNY

Project: 1 GREENHAM ROAD, N10 1LN

Drawing Title: EXISTING WALL SECTIONS THROUGH DINING ROOM

Date: 13/05/2015
Scale: 1:25@ A3
Status: INFORMATION
3076-20-101
Revision: 00