

REAR ELEVATION EXISTING 1:100

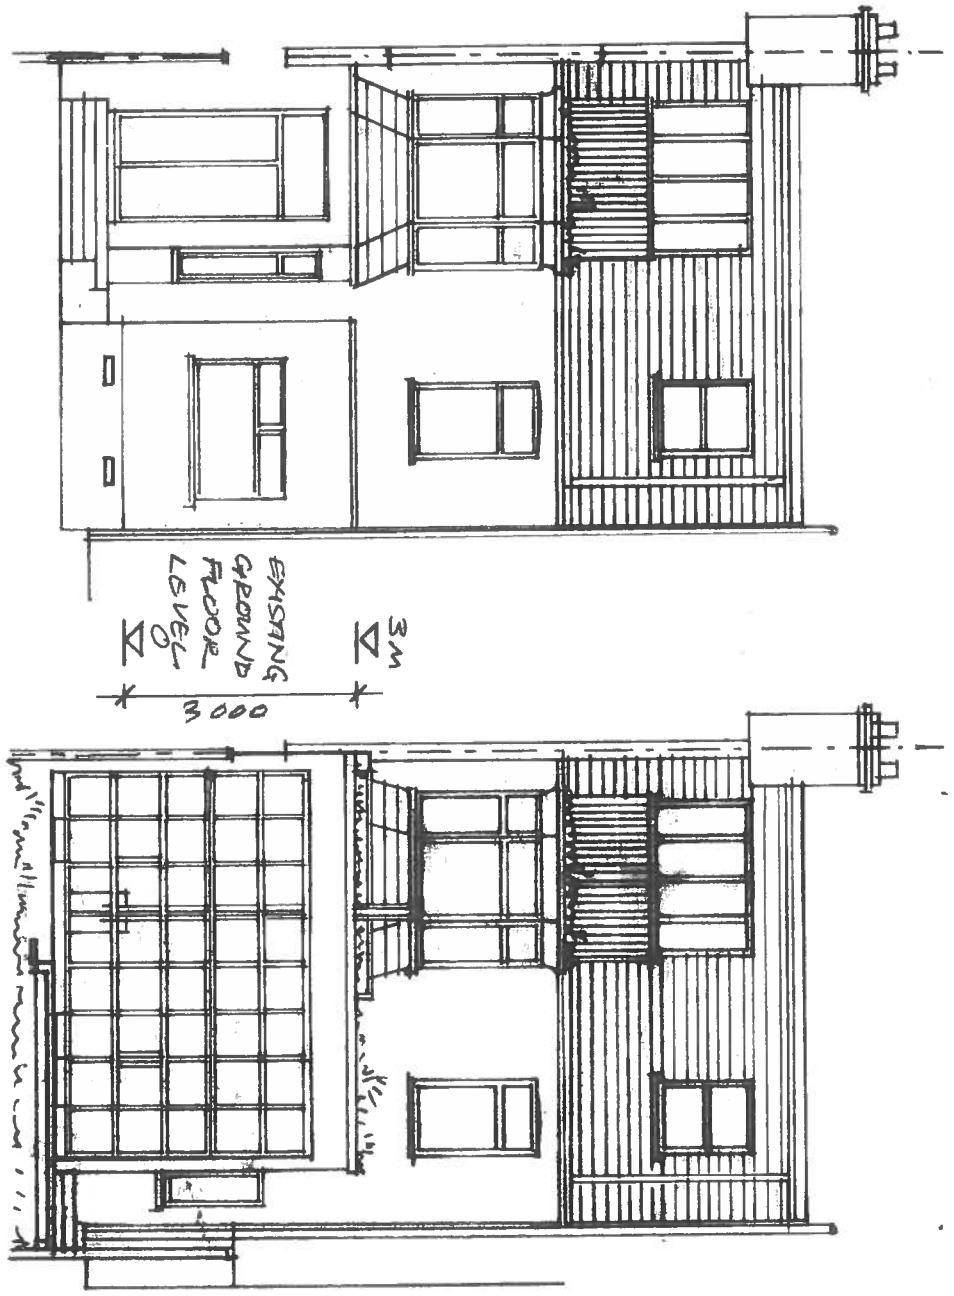


PROPOSED 1:100

GROUND FLOOR EXISTING 1:100

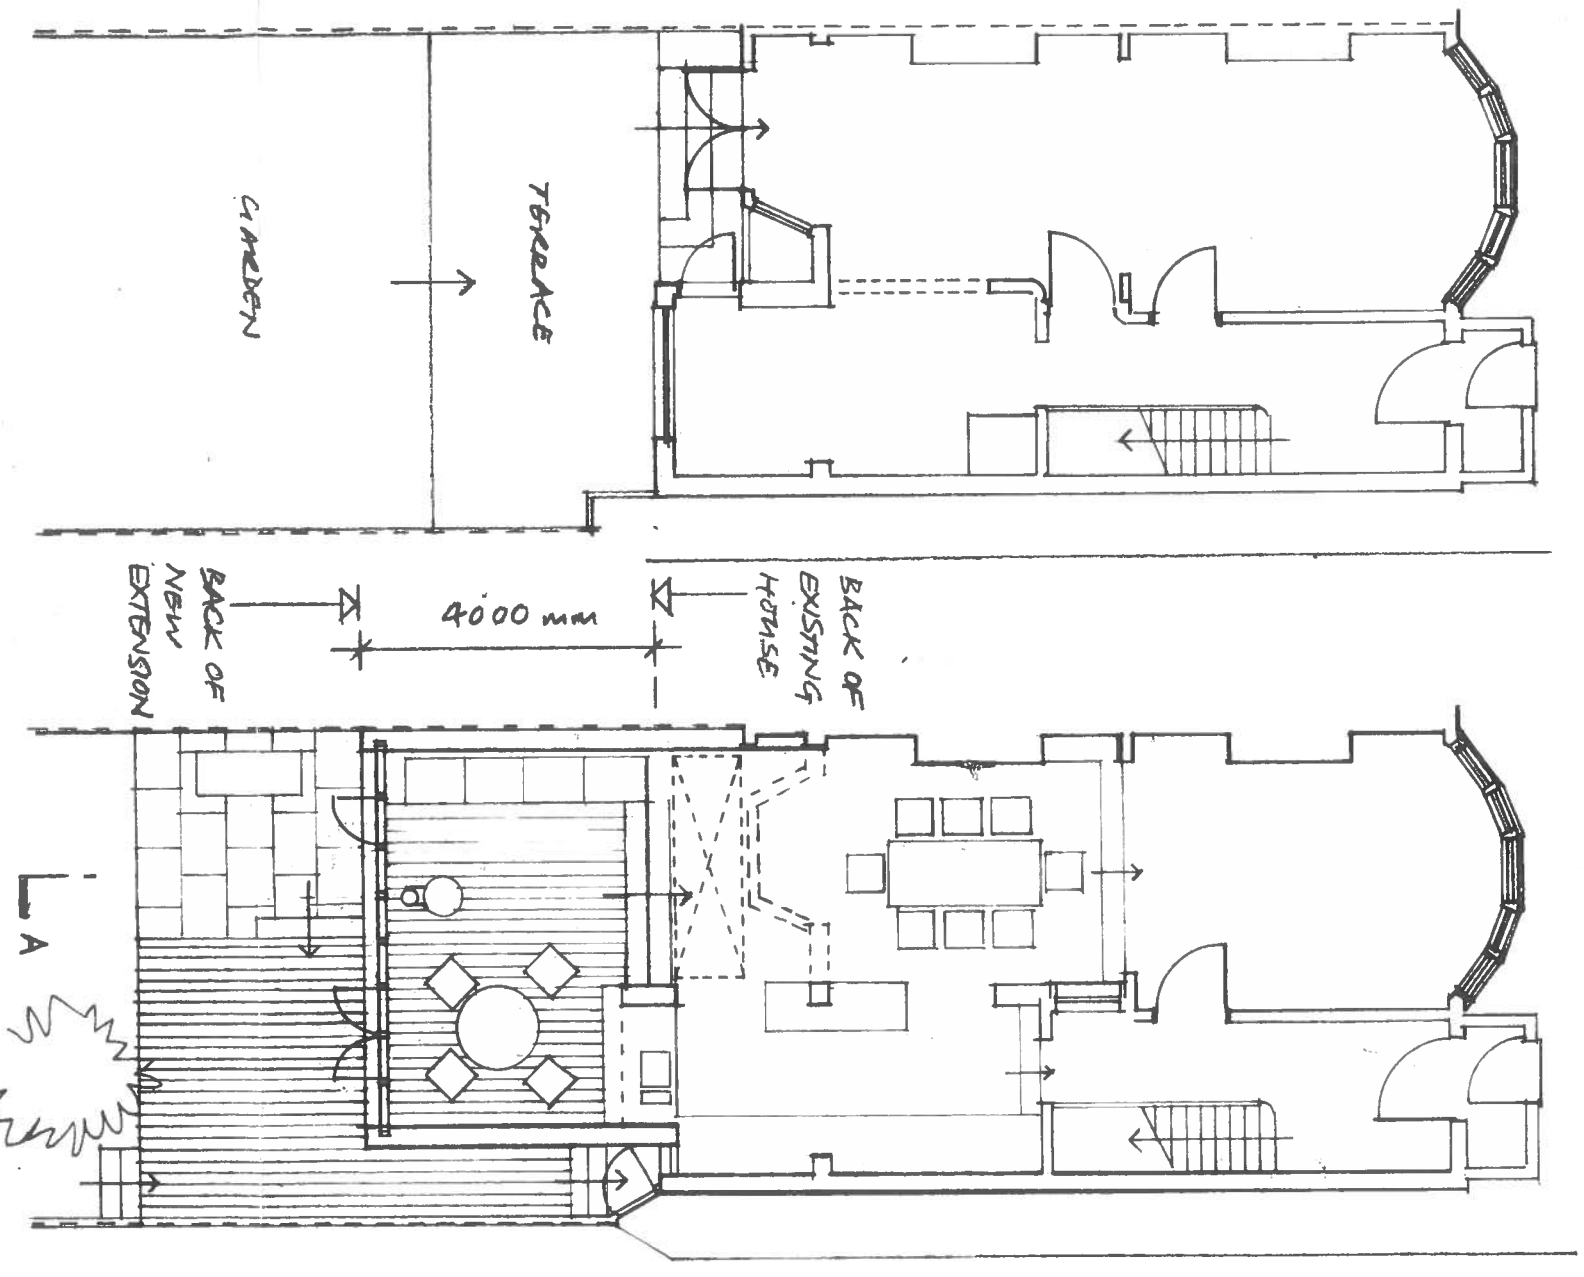

PROPOSED 1:100

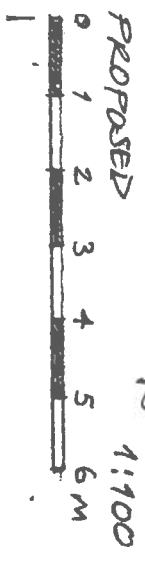

N


Mills Power

REVISIONS:
A 04.09.15 LAWFUL DEVELOPMENT CERTIFICATE APPLICATION

PLANS & ELEVATIONS 54 LAURADALE ROAD

1:100 @ A3 046-001

www.millspower.com 52 Summerlee Avenue London N2 9QP 07734 262102

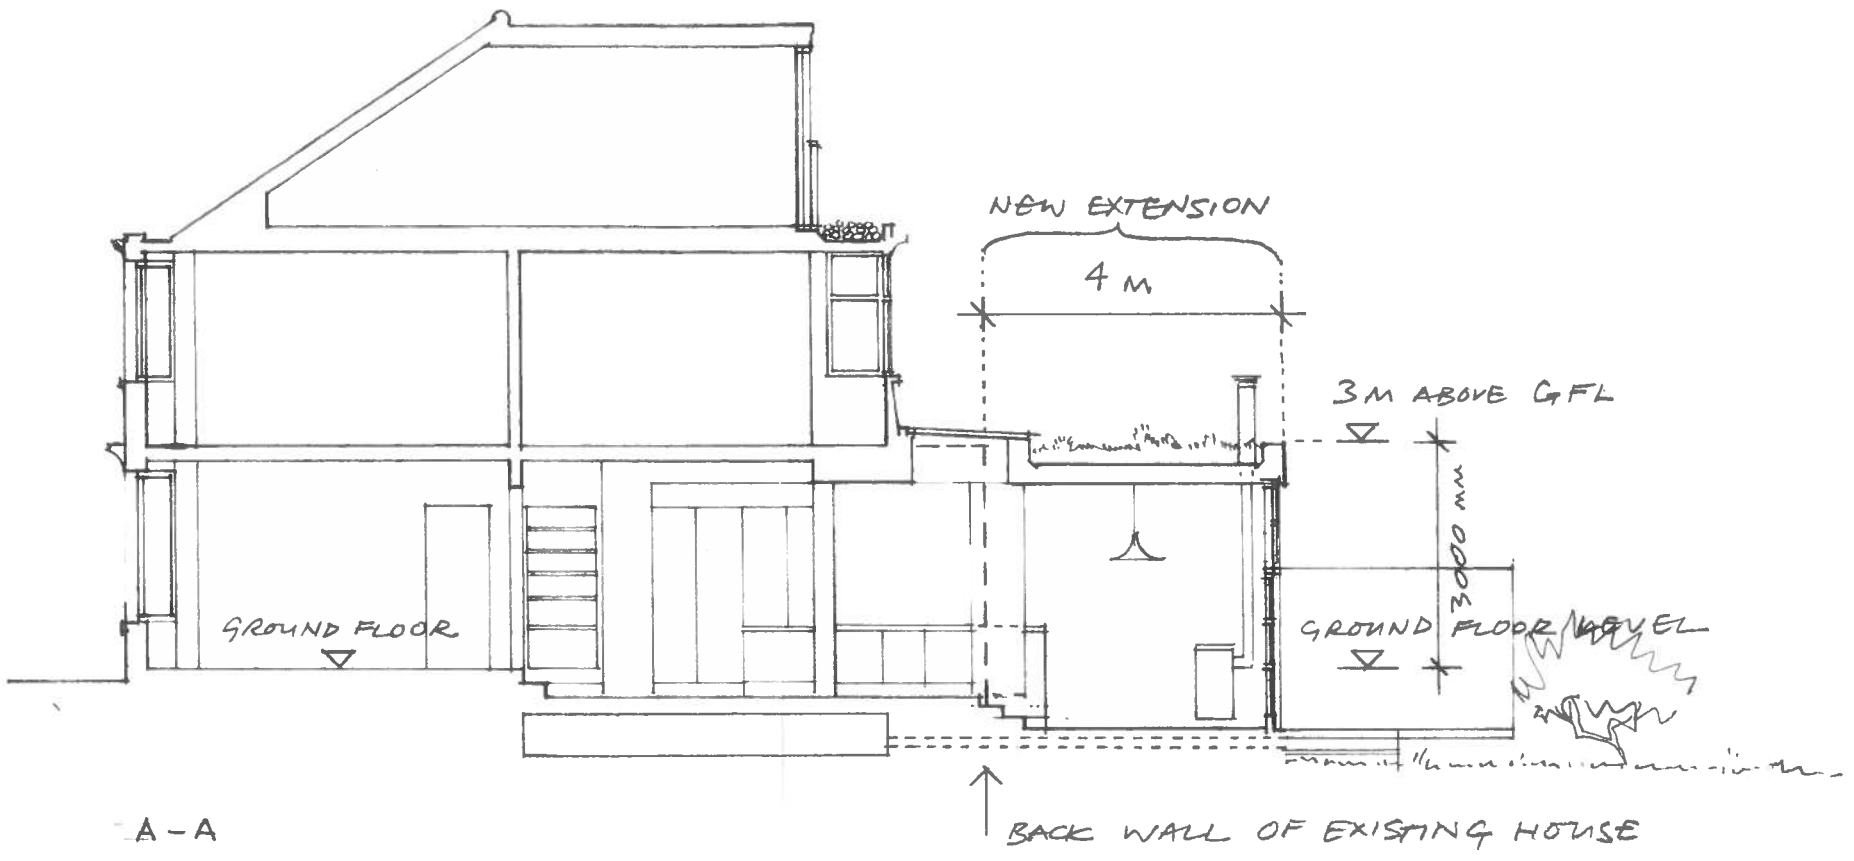

A - A

REVISIONS:
A 04.09.15 LAWFUL DEVELOPMENT CERTIFICATE APPLICATION

Mills Power

SECTION
1:100 @ A3

54 LAURADALE ROAD
046-002

www.millspower.com 52 Summerlee Avenue London N2 9QP 07734 262102