USE FIGURED DIMENSIONS ONLY. DO NOT SCALE FROM THIS DRAWING.

ALL DIMENSIONS MUJST BE CHECKED ON SITE & ANY INCONSISTENCIES MUST BE REPORTED BACK TO THE ARCHITECT.

THIS DRAWING AND ANY DESIGNS INDICATED THEREON ARE THE COPYRIGHT OF THE ARCHITECT. ALL RIGHTS ARE RESERVED. NO PART OF THIS WORK MAY BE REPRODUCED WITHOUT PRIOR PERMISSION IN WRITING FROM THE ARCHITECT.

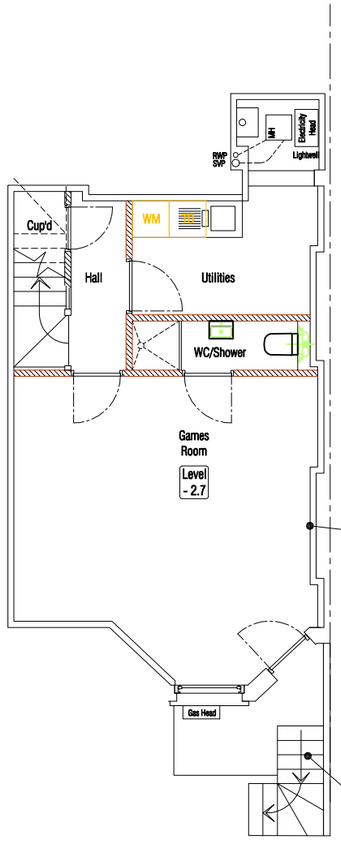

Cavity drainage lining to all basement walls

New stair down to lowered lightwell for Basement access

1 PROPOSED BASEMENT FLOOR PLAN

1 : 100

Footprint of existing building shown with chained red line

Door way infill to match existing finishes

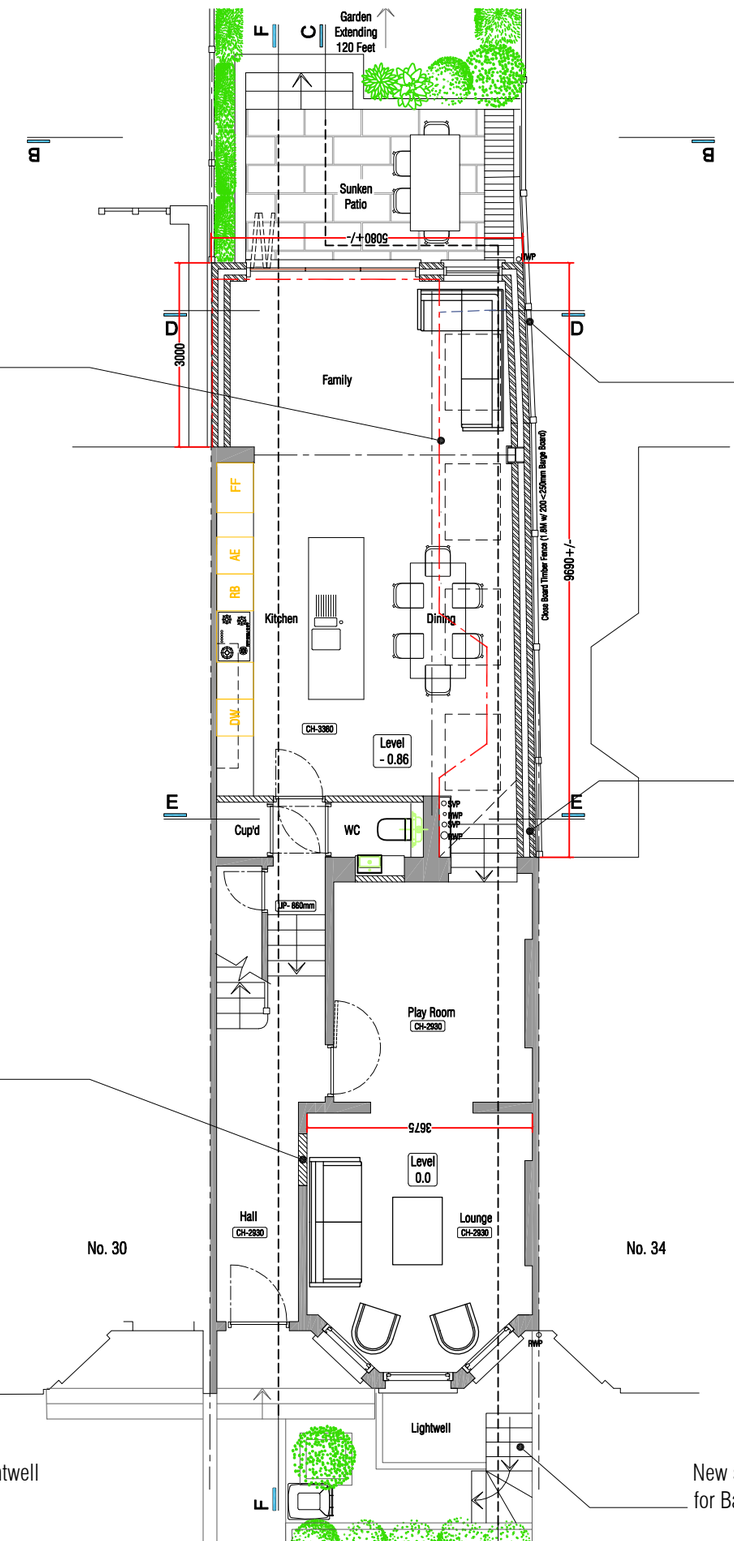

Timber trellis to be fitted to top of boundary fence for climbing plants

Brick to boundary wall to match existing dwelling

New stair down to lowered lightwell for Basement access

2 PROPOSED GROUND FLOOR PLAN

1 : 100

0 1 2 5

B chitecture
11A Beresford Road London N2 9AT
t 07932 796 407
e Bchitecture@gmail.com

LOCATION

32 Priory Avenue, Hornsey, N8 7RN

DRAWING TITLE

PROPOSED BASEMENT & RAISED GROUND FLOOR PLANS

DATE

May 2015

SCALE

1:100 @A3

JOB NO

1509

DWG NO/REV

106/C