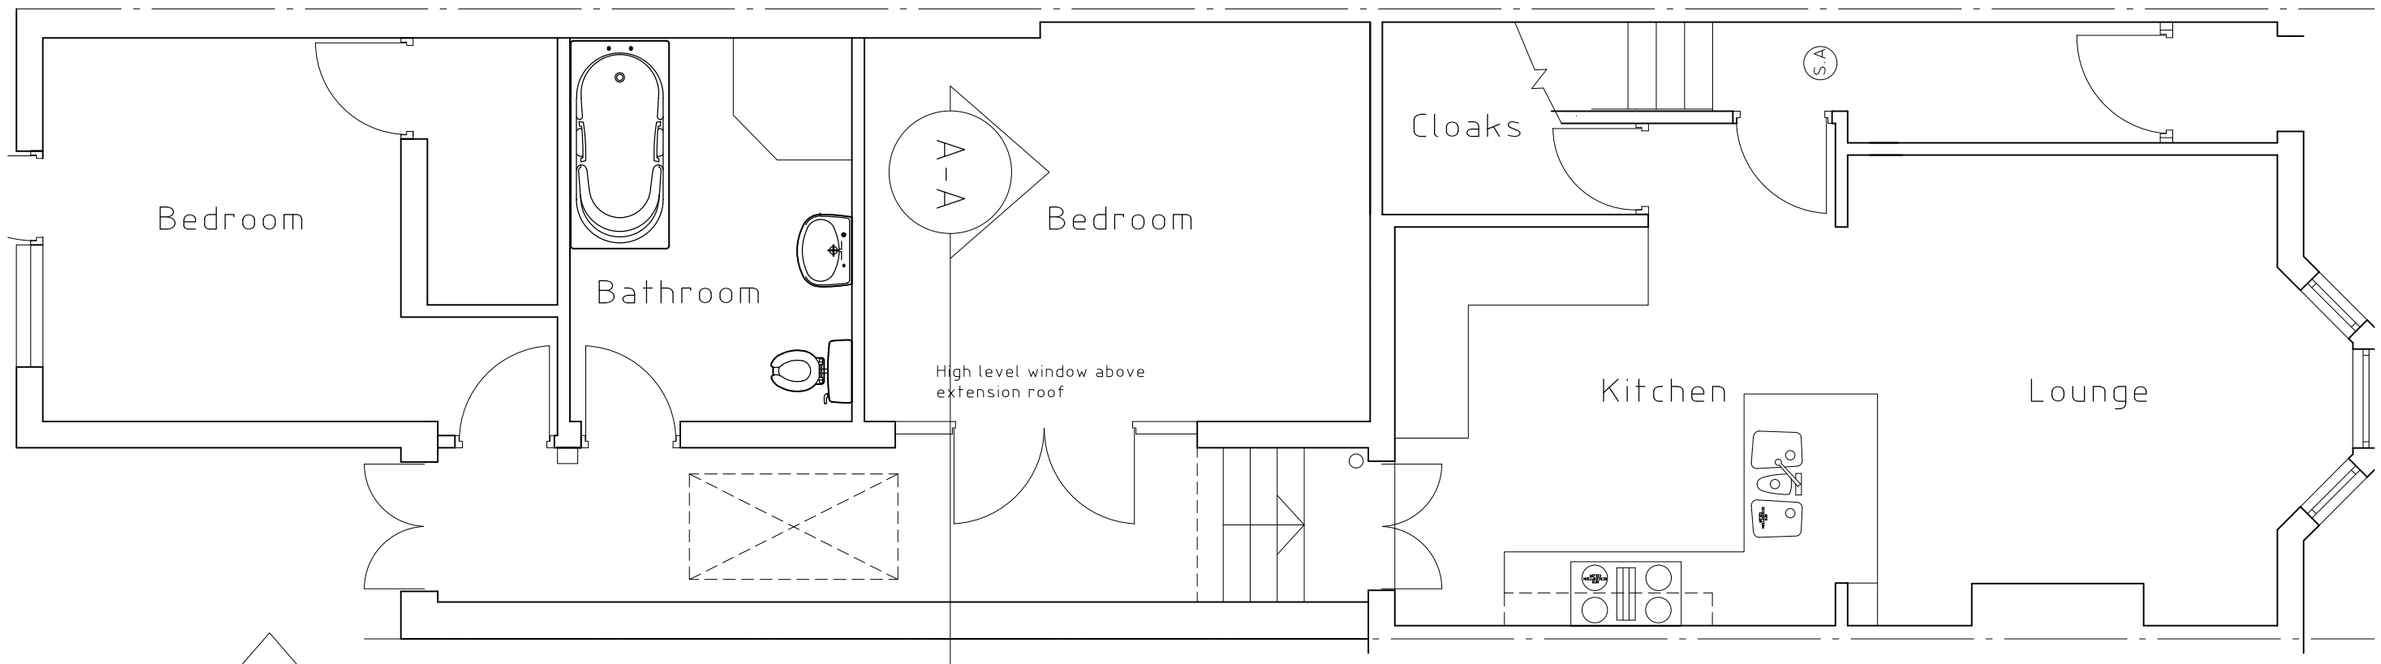

Proposed Ground Floor Plan

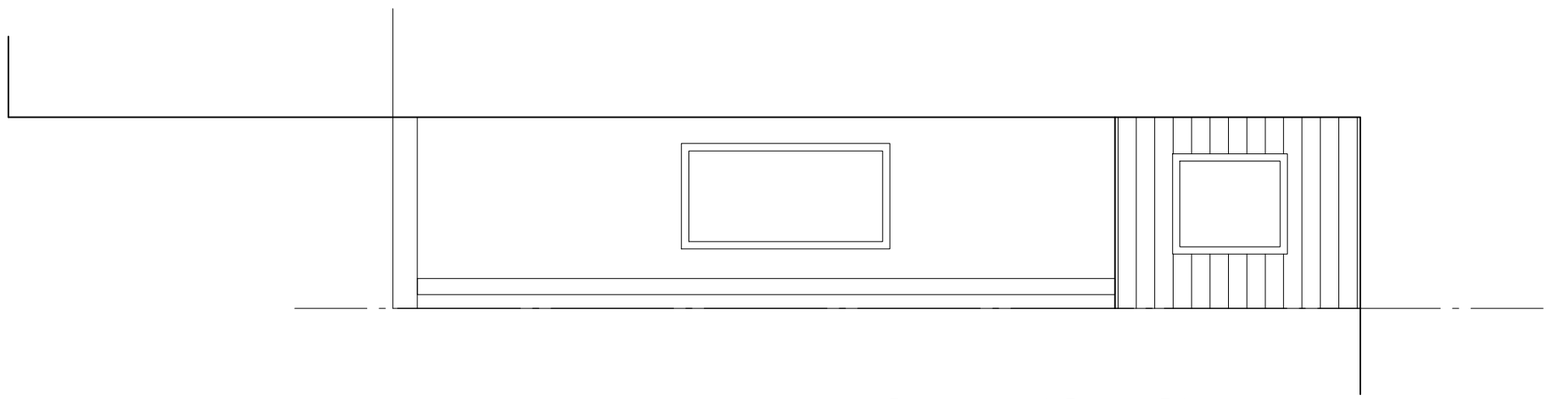

Proposed Roof Plan

0.5

3 2 1 0 1

Scale Bar

Plan Design UK
Architectural Planning & structural Design
25 Falmouth Avenue, London E4 9QN-Tel:(020) 85231078

Project:
64a Seymour Rd N8

Drawing Title:
Side Return Extension-
Proposed Plans

Scale:
1:50

Date:
Jan-2016

Drawing No:
N-LD1142/2

Date: