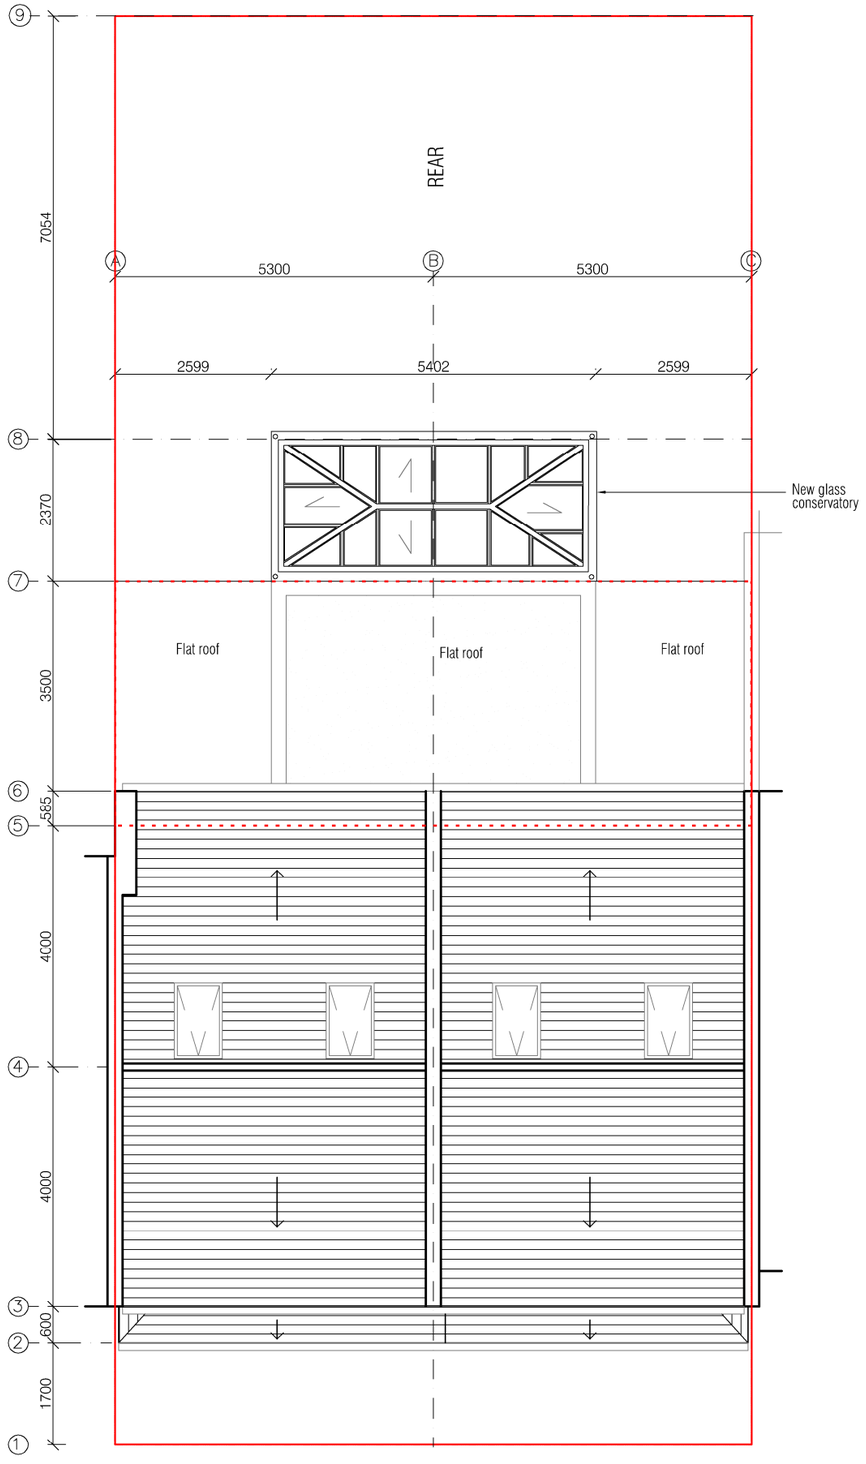


PROPOSED ROOF PLAN

SCALE 1:100

Planning granted
Ref. no. HGY/2014/2040

N

0 1 2 3 4 5m

1:100 scale

site boundary

revisions:	notes:						
	© copyright Studio Verve Architects Ltd Do not scale off this drawing. All dimensions in millimeters unless otherwise shown. Levels are approximate. All dimensions to be verified on site prior to construction.	studio verve architects	Enver House 2-4 Tottenham Rd London N1 4BZ +44 (0)20 7254 2852 info@studioverve.co.uk www.studioverve.co.uk	101 & 103 Crowland Road N15 6UR ROOF PLAN AS PROPOSED	proj no. 186	status. P	drwg no. 1-003 / revision. -
					scale: 1:100 at A3		issue date: 14.09.15 / rev date: -