USE FIGURED DIMENSIONS ONLY. DO NOT SCALE FROM THIS DRAWING.

ALL DIMENSIONS MUJST BE CHECKED ON SITE & ANY INCONSISTENCIES MUST BE REPORTED BACK TO THE ARCHITECT.

THIS DRAWING AND ANY DESIGNS INDICATED THEREON ARE THE COPYRIGHT OF THE ARCHITECT. ALL RIGHTS ARE RESERVED. NO PART OF THIS WORK MAY BE REPRODUCED WITHOUT PRIOR PERMISSION IN WRITING FROM THE ARCHITECT.

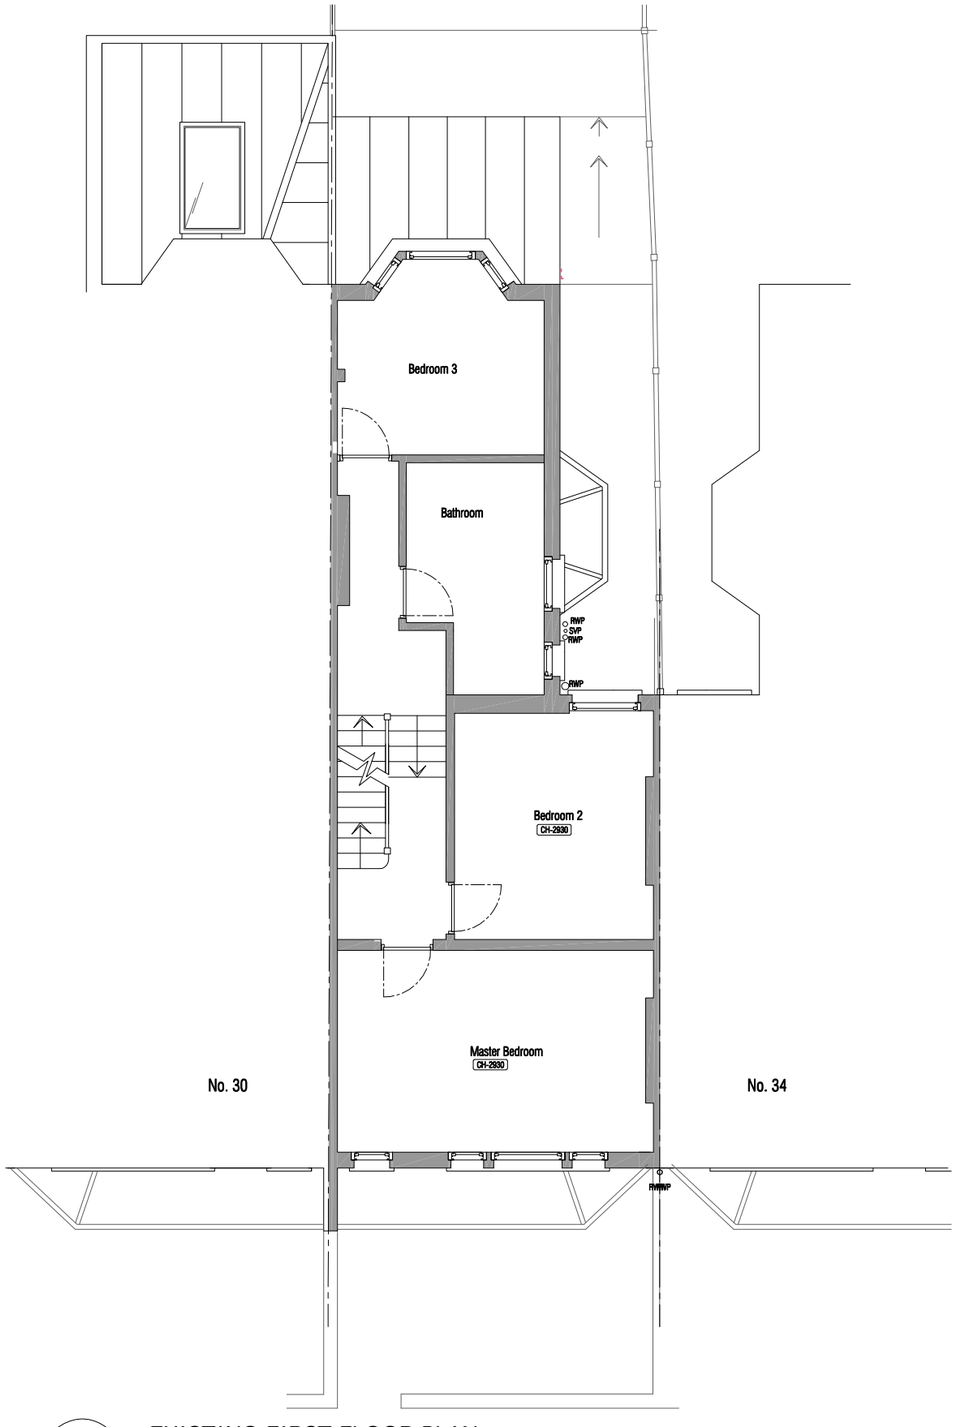

1 EXISTING FIRST FLOOR PLAN

1 : 100

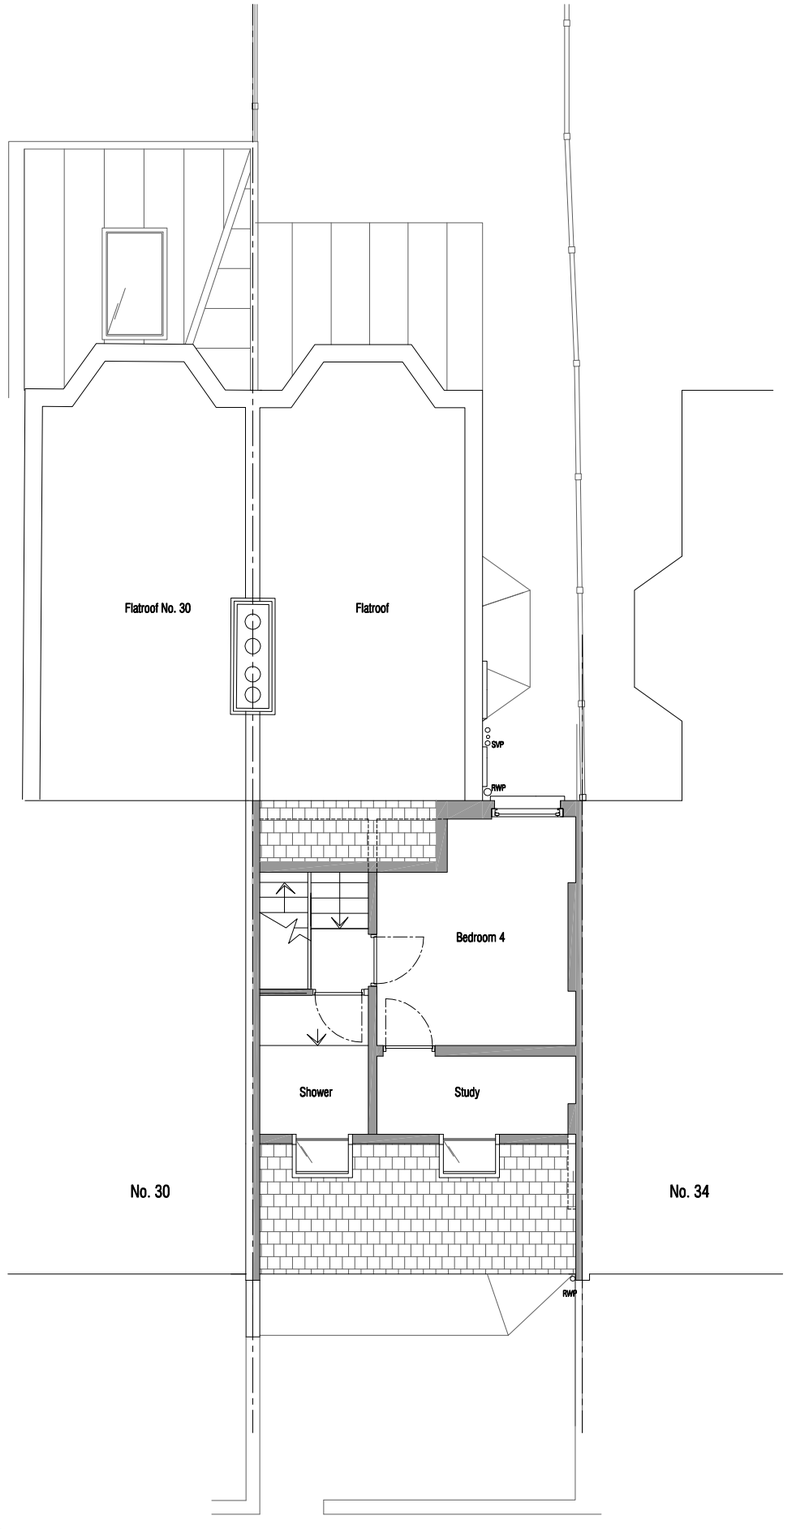

2 EXISTING LOFT FLOOR PLAN

1 : 100

0 1 2 5

B chitecture
11A Beresford Road London N2 9AT
t 07932 796 407
e Bchitecture@gmail.com

LOCATION

32 Priory Avenue,
Hornsey, N8 7RN

DRAWING TITLE

EXISTING FIRST & LOFT FLOOR PLANS

DATE

May 2015

SCALE

1:100 @A3

JOB NO

1509

DWG NO/REV

102/A