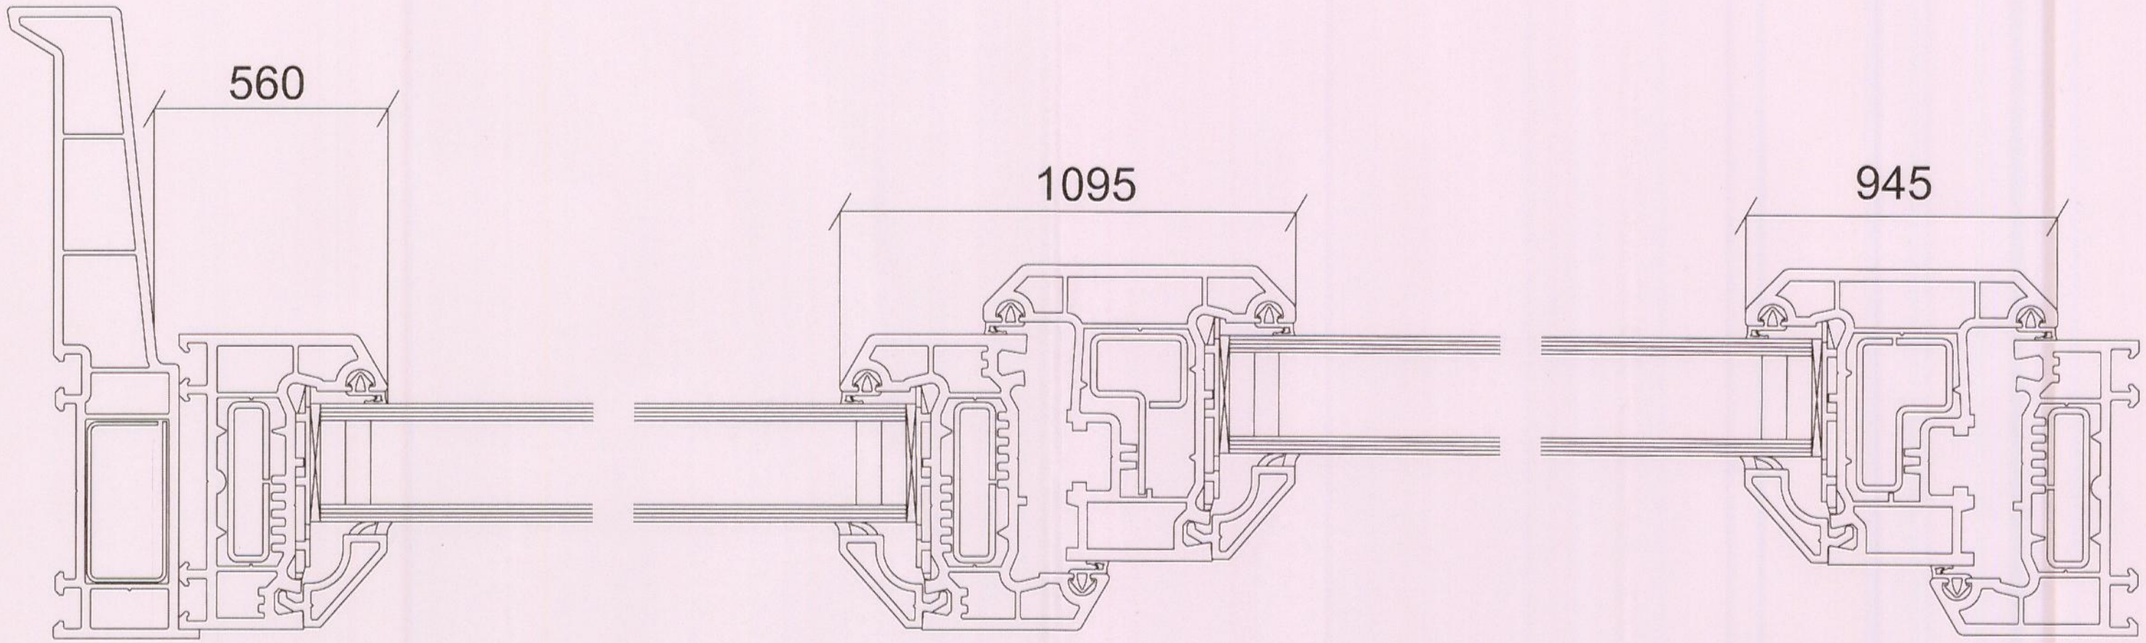

NOTES:

Report all discrepancies, errors and omissions
Do not scale from this drawing.
Verify all dimensions on site before commencing any work or preparing shop drawings.
All materials, components and workmanship are to comply with all the relevant British Standards, Codes of Practice, and appropriate manufacturers recommendations that from time to time shall apply.
For all specialist work, see relevant drawings.

This drawing and design are copyright of PELLINGS LLP

PLANNING

Rev	Date	Description	Name
-			

Pellings

Pellings LLP
24 Widmore Road Bromley Kent BR1 1RY
t 020 8460 9114 f 020 8313 0018 e bromley@pellings.co.uk
www.pellings.co.uk

Architecture & Planning ■ Building Surveying ■ Project Management ■ Cost Consultancy ■ CDM Co-ordination

CLIENT: METROPOLITAN HOUSING TRUST

PROJECT: WINDOW PLANNING APPLICATIONS

TITLE: BEAMINSTER COURT - TYPICAL WINDOW SECTION

DATE	SCALE	DRAWN	CHK
11/09/2015	NTS @A3	DF	

DRAWING No: 666|017|025 |-