USE FIGURED DIMENSIONS ONLY. DO NOT SCALE FROM THIS DRAWING.

ALL DIMENSIONS MUJST BE CHECKED ON SITE & ANY INCONSISTENCIES MUST BE REPORTED BACK TO THE ARCHITECT.

THIS DRAWING AND ANY DESIGNS INDICATED THEREON ARE THE COPYRIGHT OF THE ARCHITECT. ALL RIGHTS ARE RESERVED. NO PART OF THIS WORK MAY BE REPRODUCED WITHOUT PRIOR PERMISSION IN WRITING FROM THE ARCHITECT.

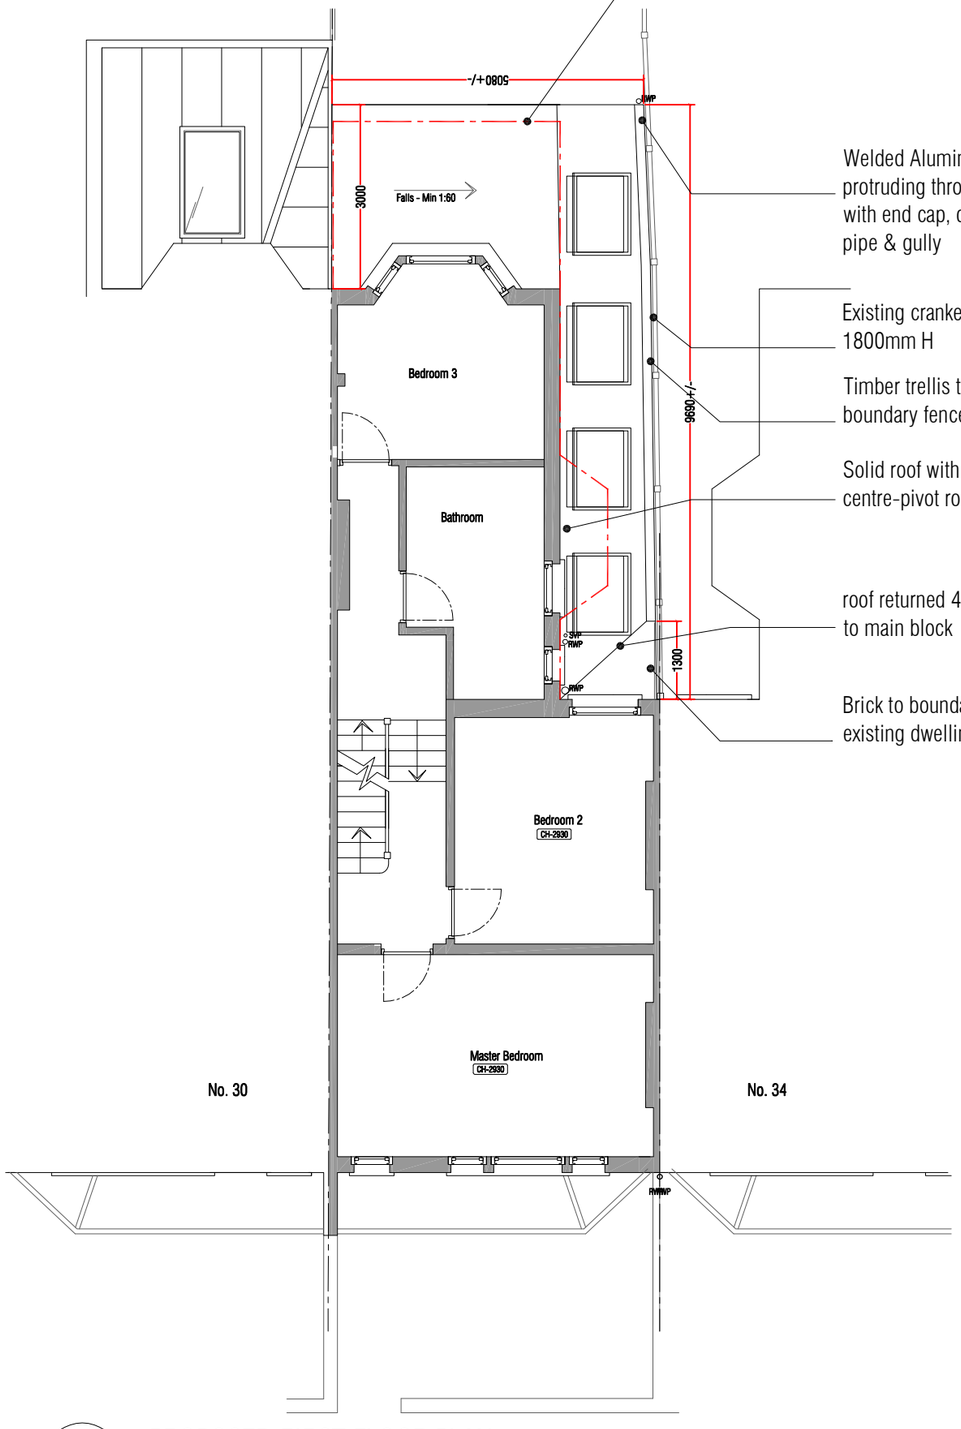

Footprint of existing building shown with chained red line

Welded Aluminium box gutter protruding through aluminum fascia with end cap, down to Rainwater pipe & gully

Existing cranked party fence at 1800mm H

Timber trellis to be fitted to top of boundary fence for climbing plants

Solid roof with 4 No. Velux centre-pivot rooflights

roof returned 45° above new steps to main block

Brick to boundary wall to match existing dwelling

1 PROPOSED FIRST FLOOR PLAN

1 : 100

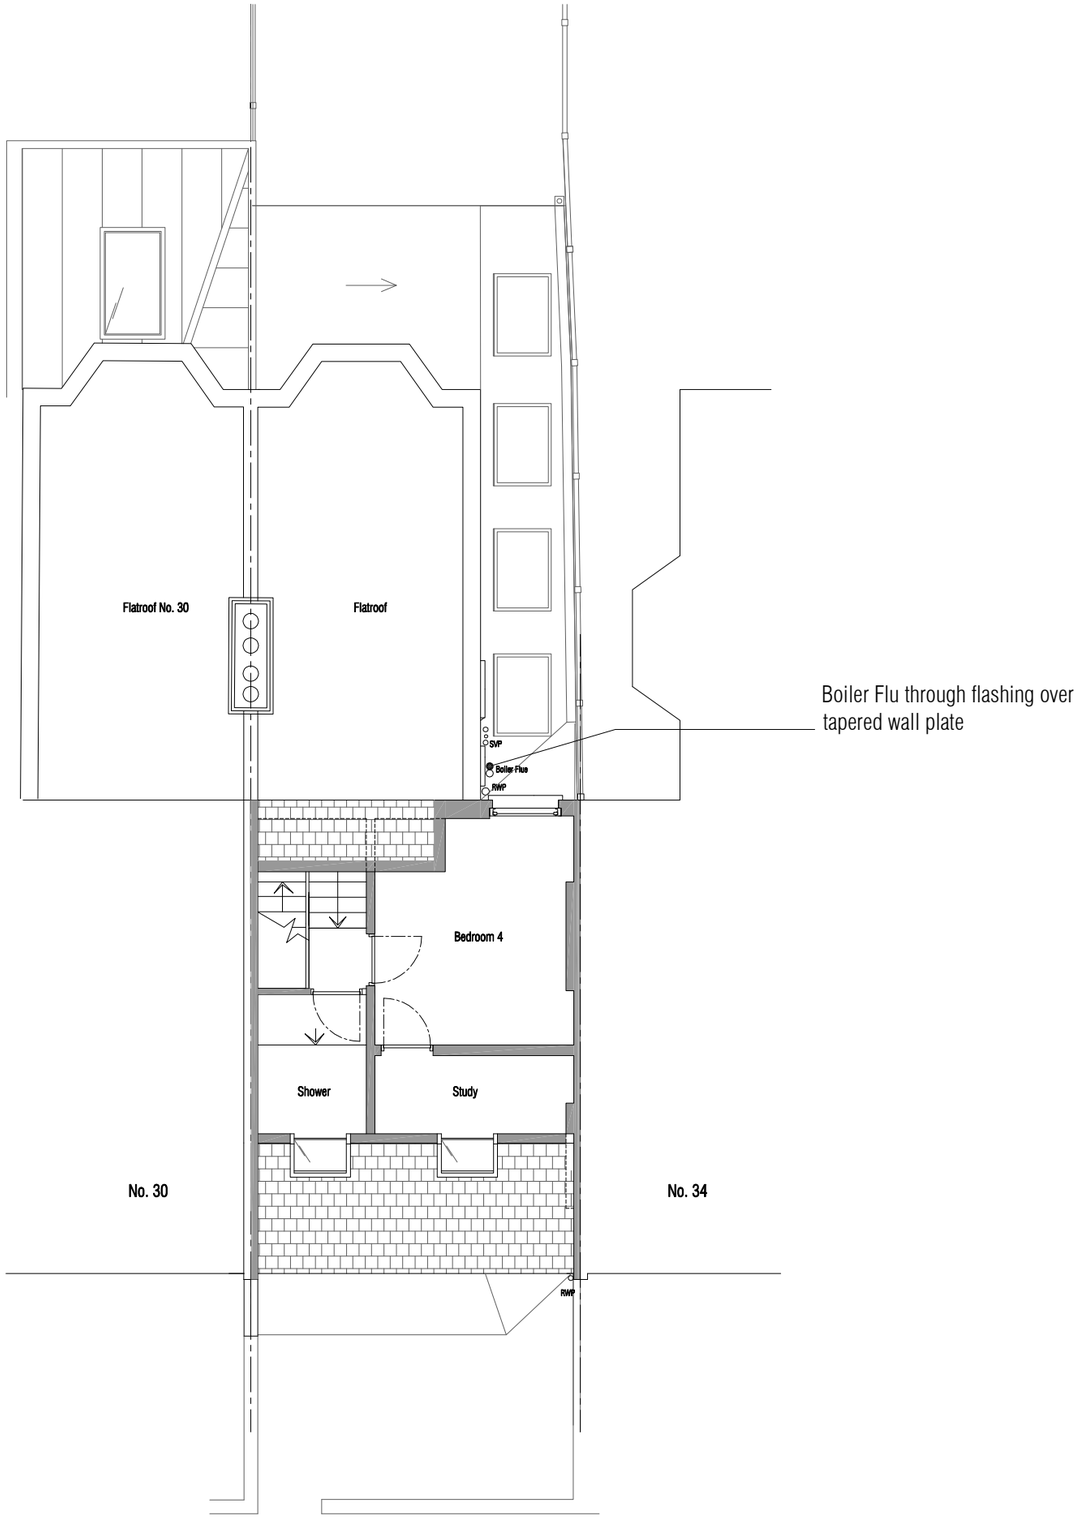

Boiler Flu through flashing over tapered wall plate

2 PROPOSED LOFT FLOOR PLAN

1 : 100

0 1 2 5

B chitecture
11A Beresford Road London N2 9AT
t 07932 796 407
e Bchitecture@gmail.com

LOCATION

32 Priory Avenue, Hornsey, N8 7RN

DRAWING TITLE

PROPOSED FIRST & LOFT FLOOR PLANS

DATE

May 2015

SCALE

1:100 @A3

JOB NO

1509

DWG NO/REV

107/D