
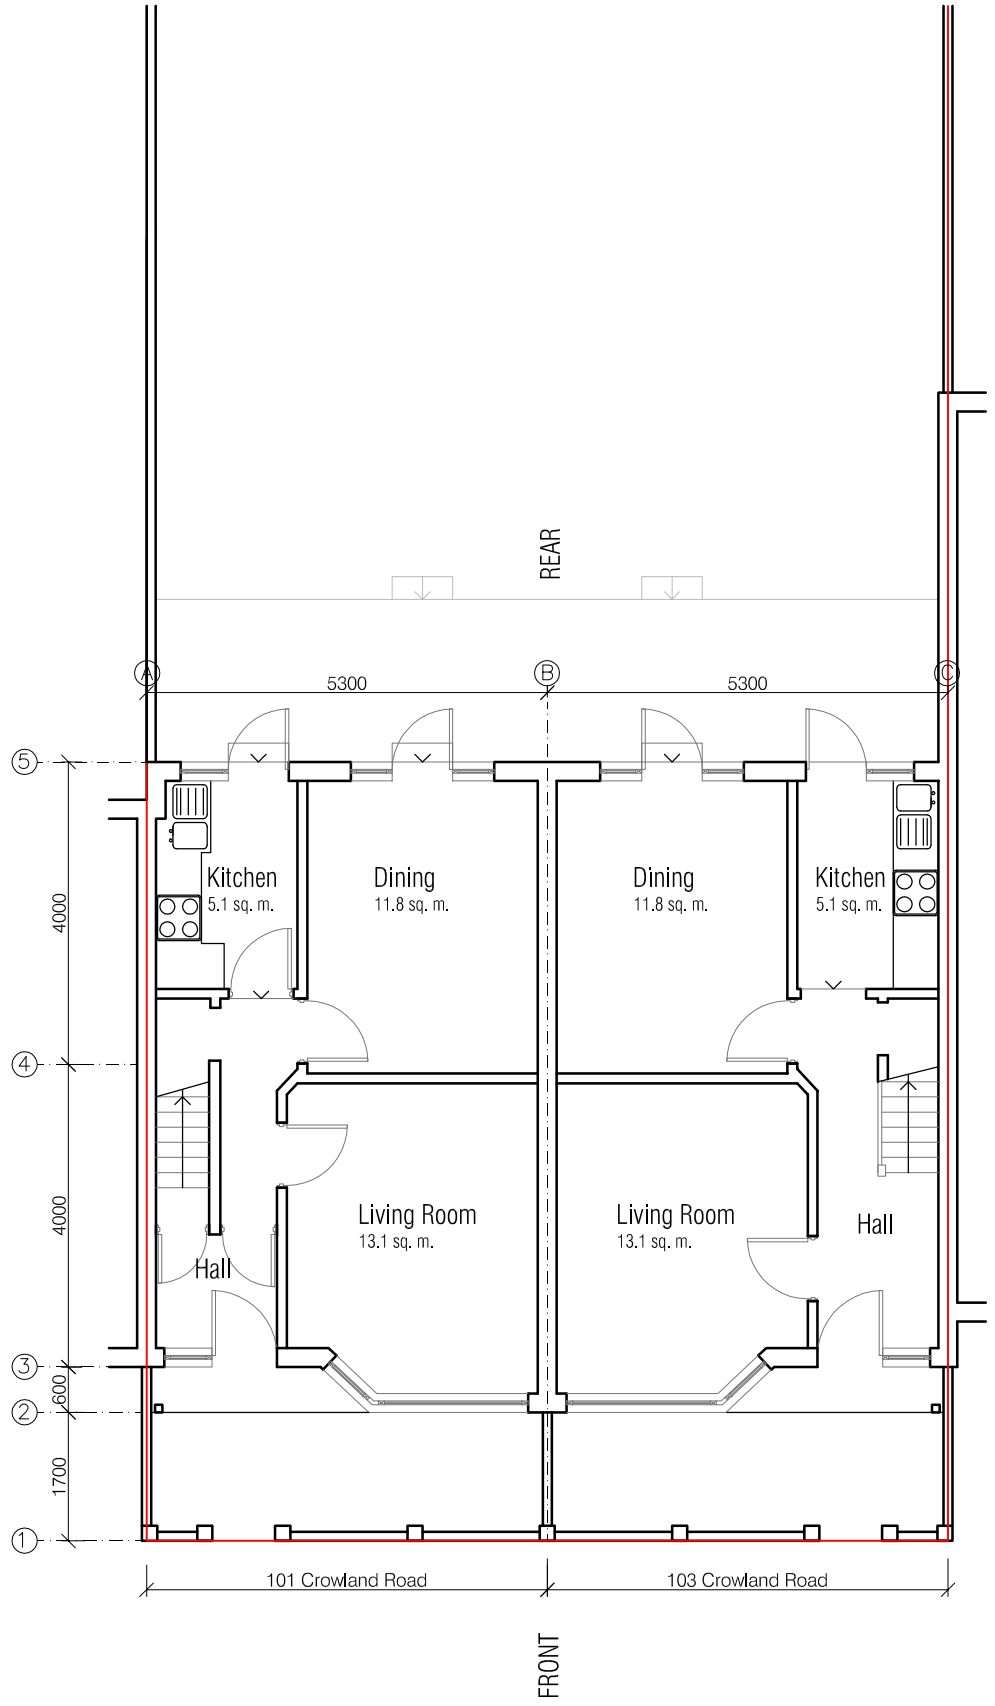


EXISTING GROUND FLOOR PLAN

SCALE 1:100

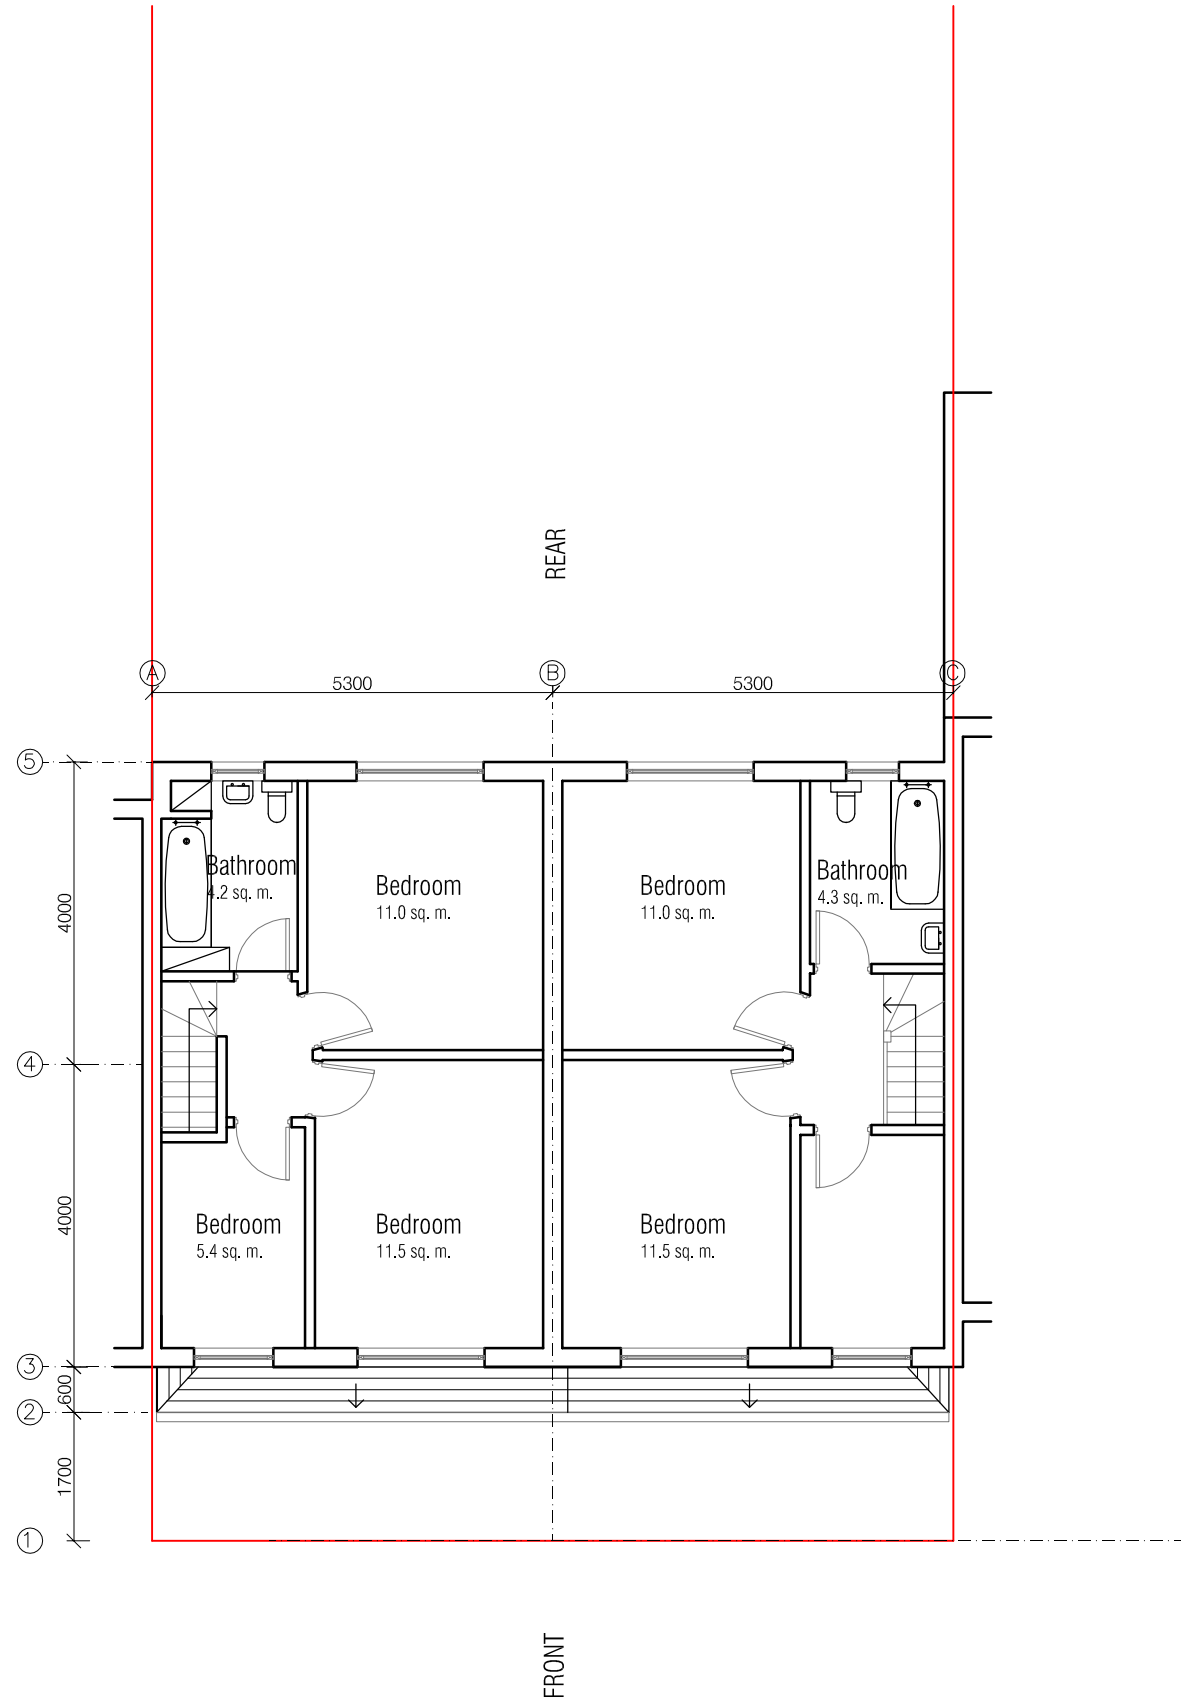

EXISTING FIRST FLOOR PLAN

SCALE 1:100

N

0 1 2 3 4 5m

1:100 scale

site boundary

revisions:	notes:						
	© copyright Studio Verve Architects Ltd Do not scale off this drawing. All dimensions in millimeters unless otherwise shown. Levels are approximate. All dimensions to be verified on site prior to construction.	studio verve architects Excel Building 6-16 Arbutus St London E8 4DT +44 (0)20 7254 2852 info@studioverve.co.uk www.studioverve.co.uk	101 & 103 Crowland Road N15 6UR GROUND & FIRST FLOOR PLAN AS EXISTING	proj no: 186	status: P	drwg no: 0-003	revision: -
				scale: 1:100 at A3		issue date: 09.07.14	rev date: -