This drawing is produced for Planning purposes only. Do not scale from this drawing for any other purpose. Figured dimensions given in millimeters. All dimensions are to be checked on site by the contractor. Any discrepancies to be reported to the designer immediately. All drawings are the copyright of quinn studio.



01 - Existing Rear Elevation

1:100 @ a3

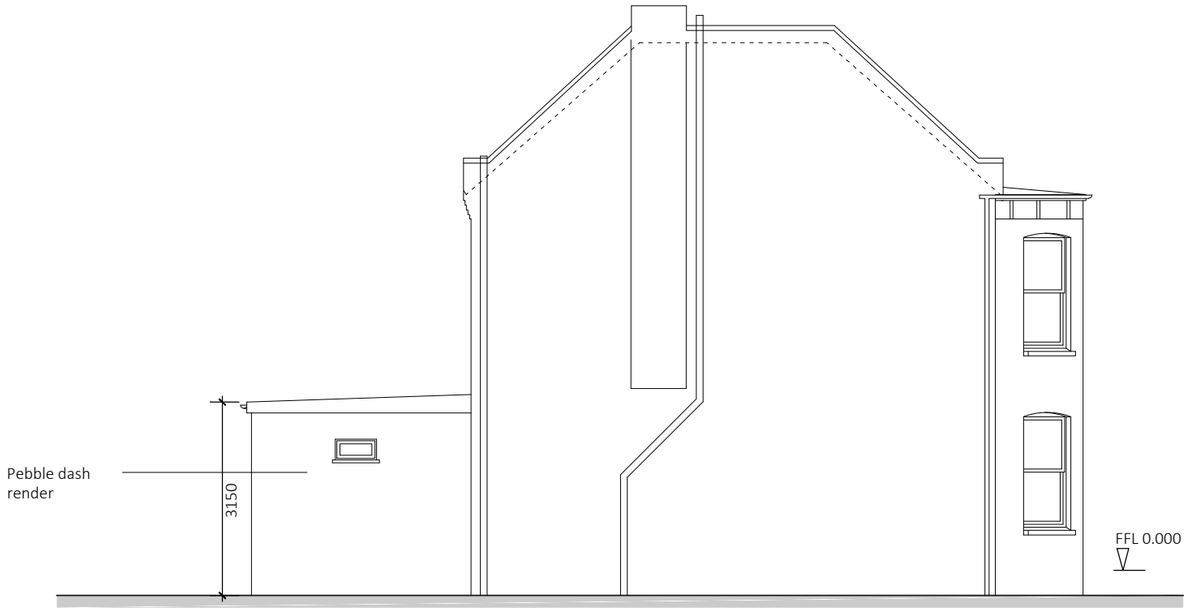

03 - Existing West Side Elevation

1:100 @ a3



02 - Existing Section

1:100 @ a3

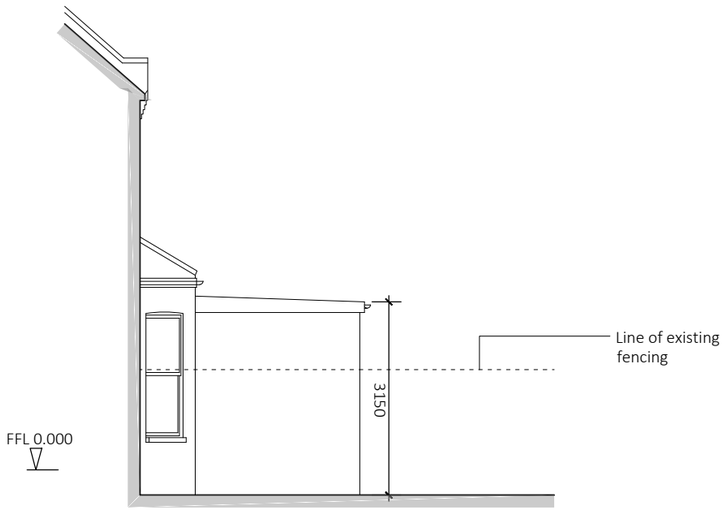

04 - Existing East Side Elevation

1:100 @ a3

1:100 0 5 10m

rev	date	comment

PLANNING

project 32a Woodside Rd, N22 5HT

drawing Existing Elevations & Section

drg no P-04 rev

scale 1:100 @ a3 date 01.10.15

quinn studio

architecture + design

51 Windermere Rd - Streatham
London - SW16 5HF

email john@quinnstudio.co.uk
phone +44 (0)7552 441018