EXISTING WINDOW AND DOOR STYLES



Type A

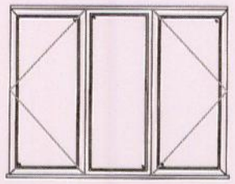

Type B



Type C

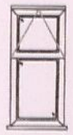

Type D

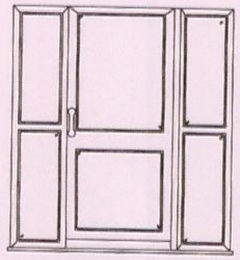

Door Set 1

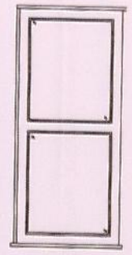

Door Type 2

Existing Single Glazed Window Details:
Material: Timber
Colour: Brown

Existing Main Entrance Door Details:
Material: Timber
Colour: Brown

Existing Rear Entrance Door Details:
Material: Timber
Colour: Brown

PROPOSED WINDOW AND DOOR STYLES



Type A

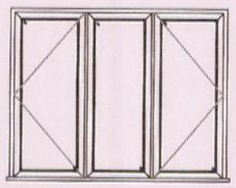

Type B



Type C

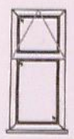

Type D

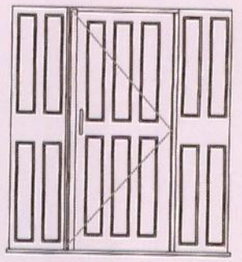

Door Set 1

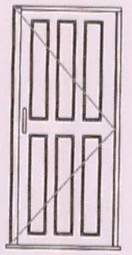

Door Set 2

New Window Details:
Material: PVCu
Colour: Brown (Rosewood)
Casement Frame Thickness: 58mm

New Communal Front Door Details:
Material: Portcullis Timber Door and Screen
Colour: Brown (Rosewood)
Casement Frame Material/ Thickness: 75mm

New Rear Door Details:
Material: Portcullis Timber
Colour: Brown (Rosewood)
Casement Frame Material: 75mm

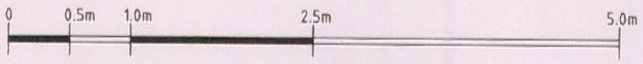

Scale Bar - 1:50

NOTES:

Report all discrepancies, errors and omissions
Do not scale from this drawing.
Verify all dimensions on site before commencing any work or preparing shop drawings.
All materials, components and workmanship are to comply with all the relevant British Standards, Codes of Practice, and appropriate manufacturers recommendations that from time to time shall apply.
For all specialist work, see relevant drawings.

This drawing and design are copyright of PELLINGS LLP

PLANNING

Rev	Date	Description	Name
-	-/-/-		

Pellings

Pellings LLP
24 Widmore Road Bromley Kent BR1 1RY
t 020 8460 9114 f 020 8313 0019 e bromley@pellings.co.uk
www.pellings.co.uk

Architecture & Planning ▪ Building Surveying ▪ Project Management ▪ Cost Consultancy ▪ CDM Co-ordination

CLIENT: METROPOLITAN HOUSING TRUST
PROJECT: WINDOW PLANNING APPLICATIONS
TITLE: BEAMINSTER COURT - EXISTING AND PROPOSED WINDOW SCHEDULE
DATE: 11/09/2015
SCALE: 1:50 @A3
DRAWN: DF
CHK:
DRAWING No: 666|017|024 |-