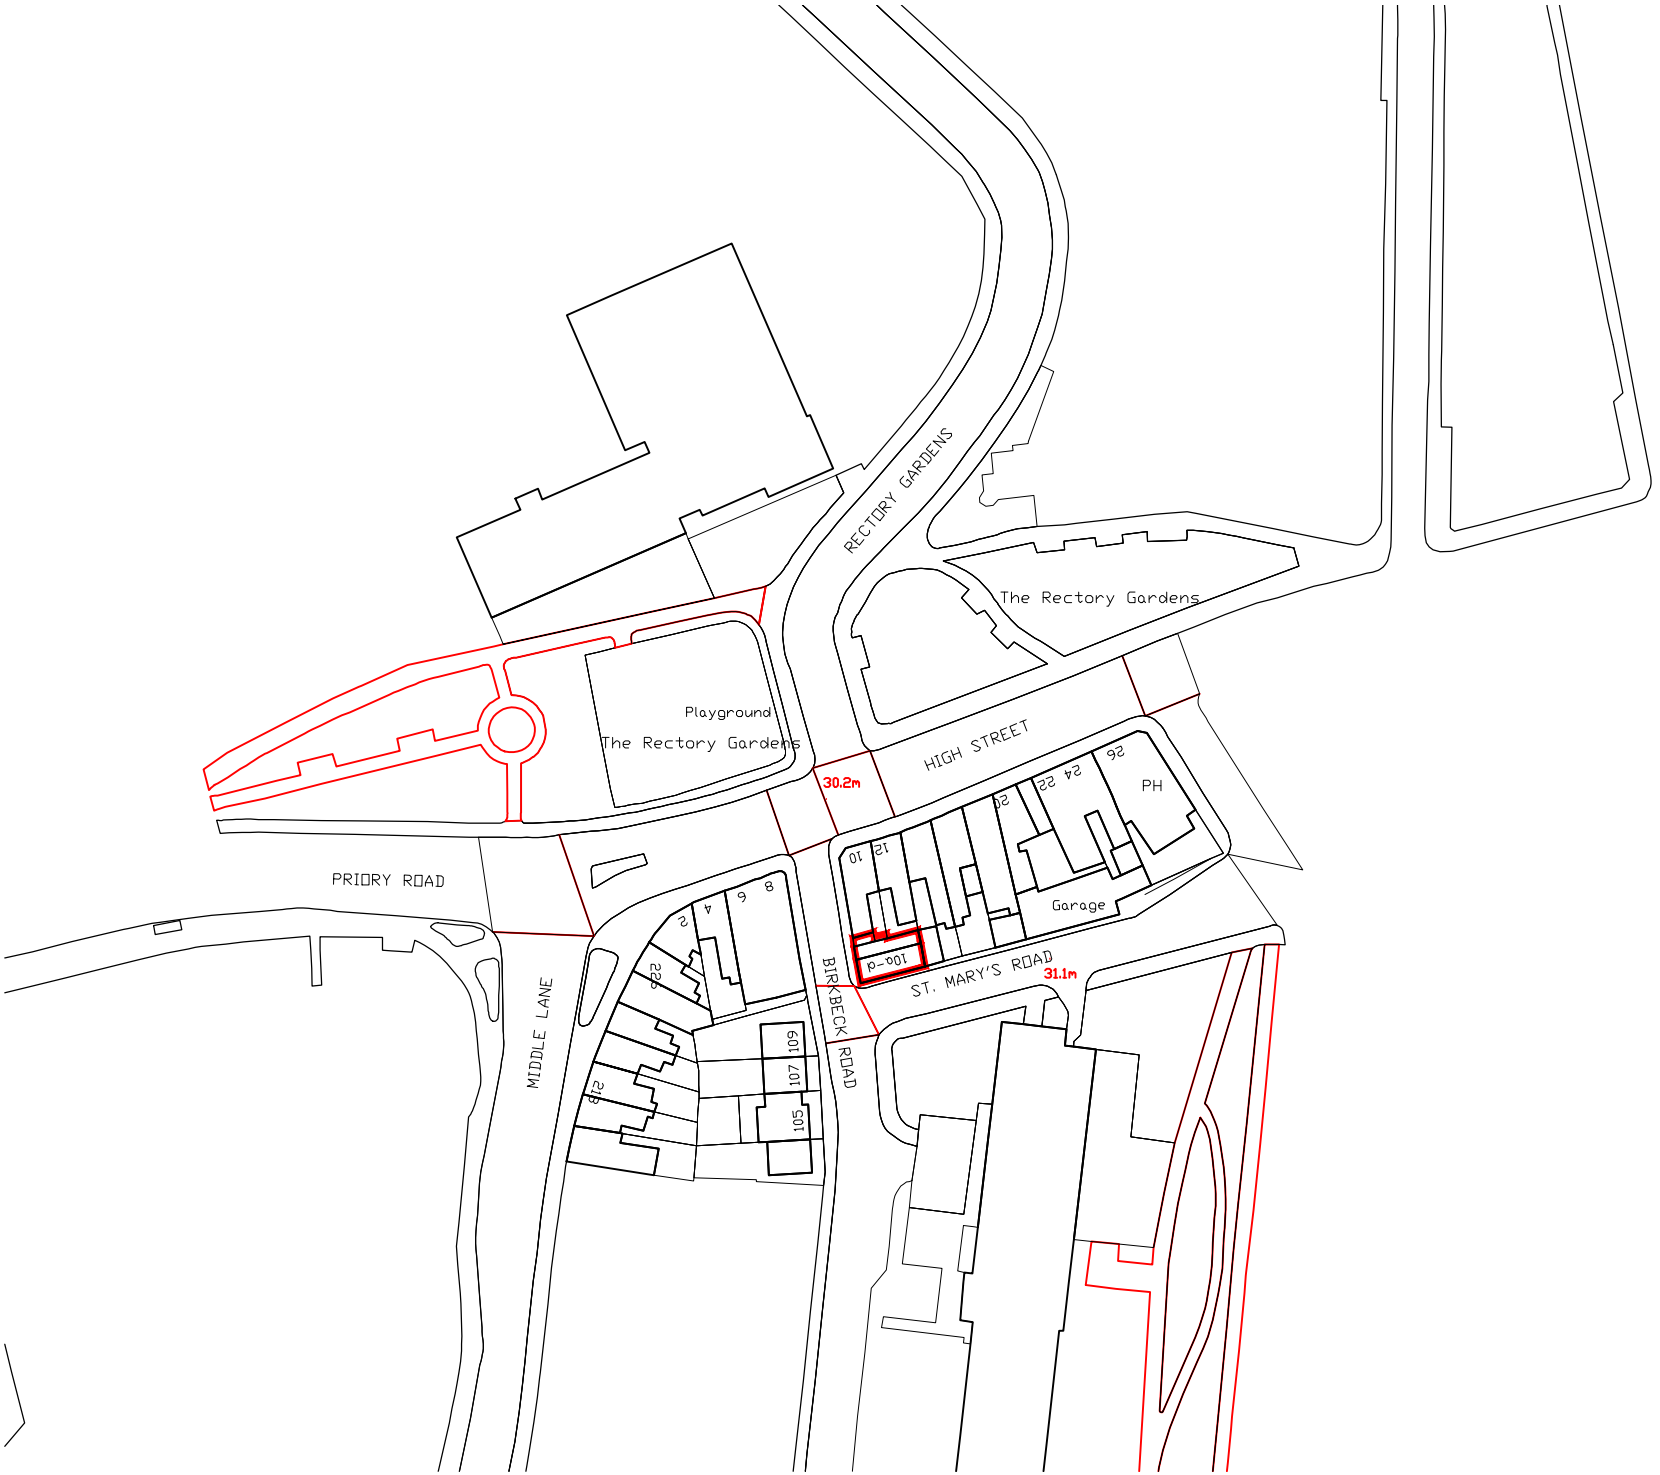


COPYRIGHT © **LAF / skala** MCMLXXXVII
THIS DRAWING WHICH IS THE PROPERTY OF **LAF ARCHITECTS** IS THE SUBJECT OF INTELLECTUAL PROPERTY RIGHTS INCLUDING COPYRIGHT AND DESIGN RIGHTS AND SHALL NOT BE REPRODUCED, LOANED, COPIED OR SUBMITTED TO ANY OTHER PARTY WITHOUT THE WRITTEN CONSENT OF LAF

NO. DR. INFO
DATE

REVISION

LISOWSKI ALEPOÚ FOX
architects
INCORPORATING skala MCMLXXXVII
1. MANOR DRIVE · LONDON · N20 0DZ
practice@LAF-architects.co.uk

PROJECT

10. HIGH STREET
HARINGEY
LONDON N8 7PB

CLIENT

PETER APICELLA

DRAWING TITLE

OS MAP

SCALE	1:1250
SIZE	A4
JOB NO.	201481
STAGE	PLANNING
DWG NO.	201481.P.2001
REVISION	0
DATE	27 NOVEMBER 2014
DRAWN	PML
CHECKED	PML