

EXISTING REAR ELEVATION




EXISTING REAR ELEVATION



EXISTING SIDE ELEVATION




PROPOSED SIDE ELEVATION

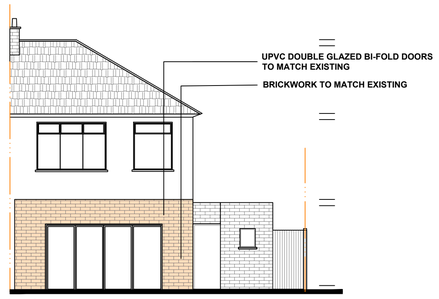


EXISTING GROUND FLOOR

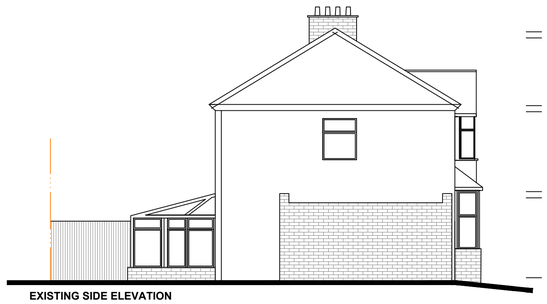


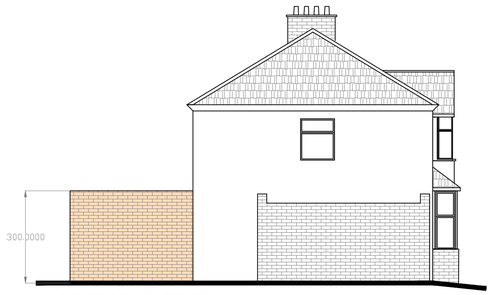EXISTING FIRST FLOOR

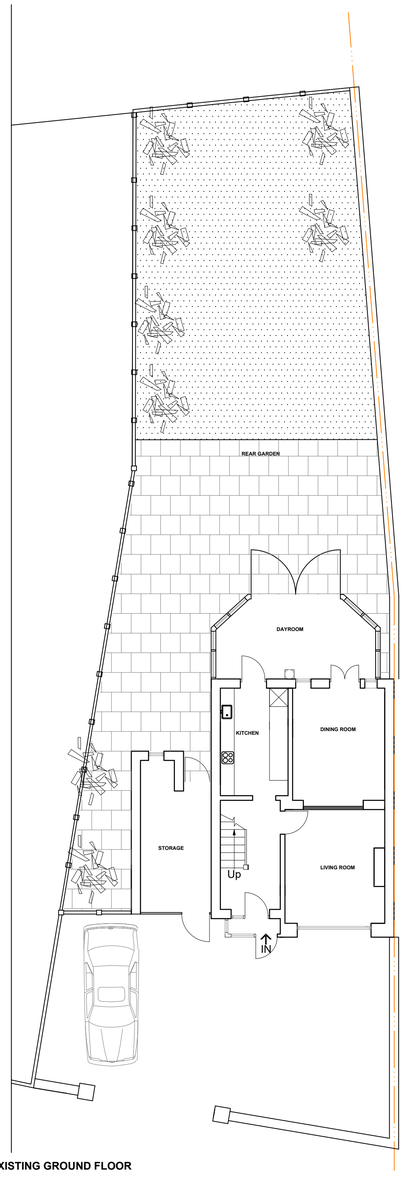


PROPOSED GROUND FLOOR

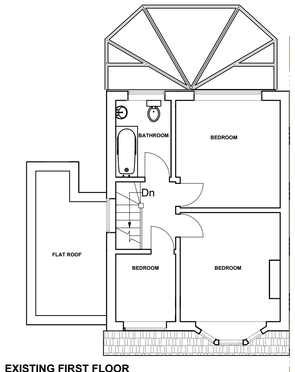


PROPOSED FIRST FLOOR




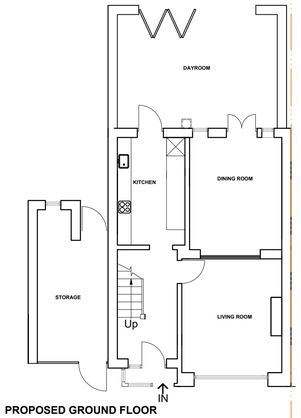


(SCALE : 1:200)

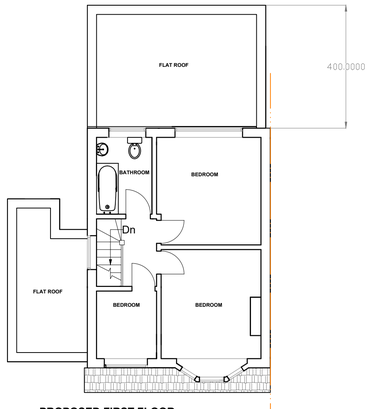REVISIONS | DATE | AUTHORITY | AMENDMENT | ALTERED BY | CHECKED BY

PROJECT

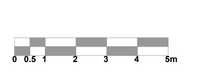318A WHITEHART LANE
LONDON N17 8LA

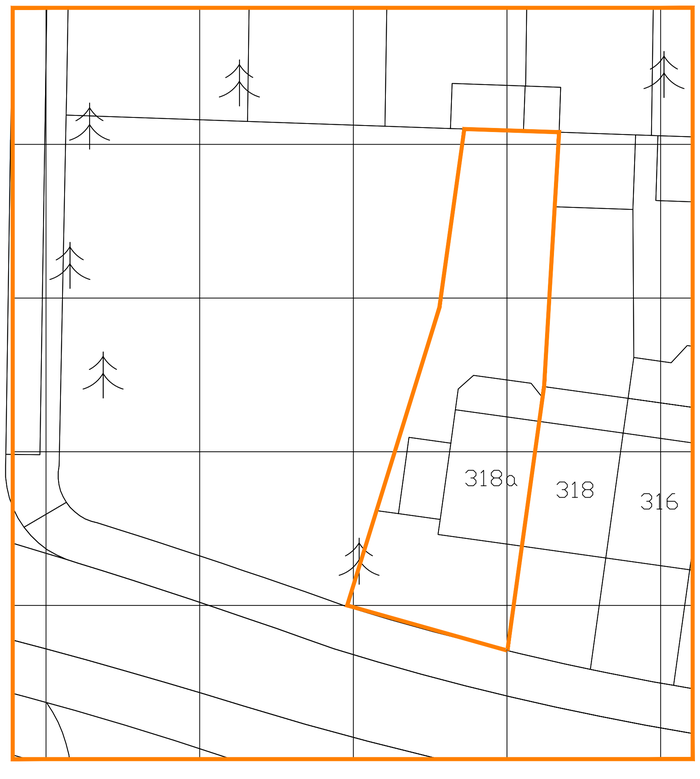DRAWING TITLE

EXISTING AND PROPOSED PLANS & ELEVATIONS

| REF. NO. | 20130020-PL01 |
|---|---|
| SCALE | DRAWN BY |
| 1:100@A1<br>1:200@A3 | HAKKI HASSAN |

SD [M]
MR. HAKKI HASSAN
137 WINSTON ROAD,
LONDON N16 9LL
Tele: 07894 387 370

NOTES:

*THE CONTRACTORS ARE TO CHECK ALL DIMENSIONS, DRAIN RUNS AND GENERAL CONDITIONS ON SITE BEFORE WORKS COMMENCE, AND INFORM SIMPLICITY DESIGNS UK IMMEDIATELY UPON DISCOVERY OF ANY ERRORS, OMISSIONS OR DISCREPANCIES.*
*ALL WORKS ARE TO BE CARRIED OUT IN ACCORDANCE WITH CURRENT BUILDING REGULATIONS, BRITISH STANDARDS, CODE OF PRACTICE AND LOCAL AUTHORITY REQUIREMENTS. DO NOT SCALE FROM THIS DRAWING WITHOUT FIRST OBTAINING WRITTEN AUTHORISATION FROM SIMPLICITY DESIGNS UK LTD*