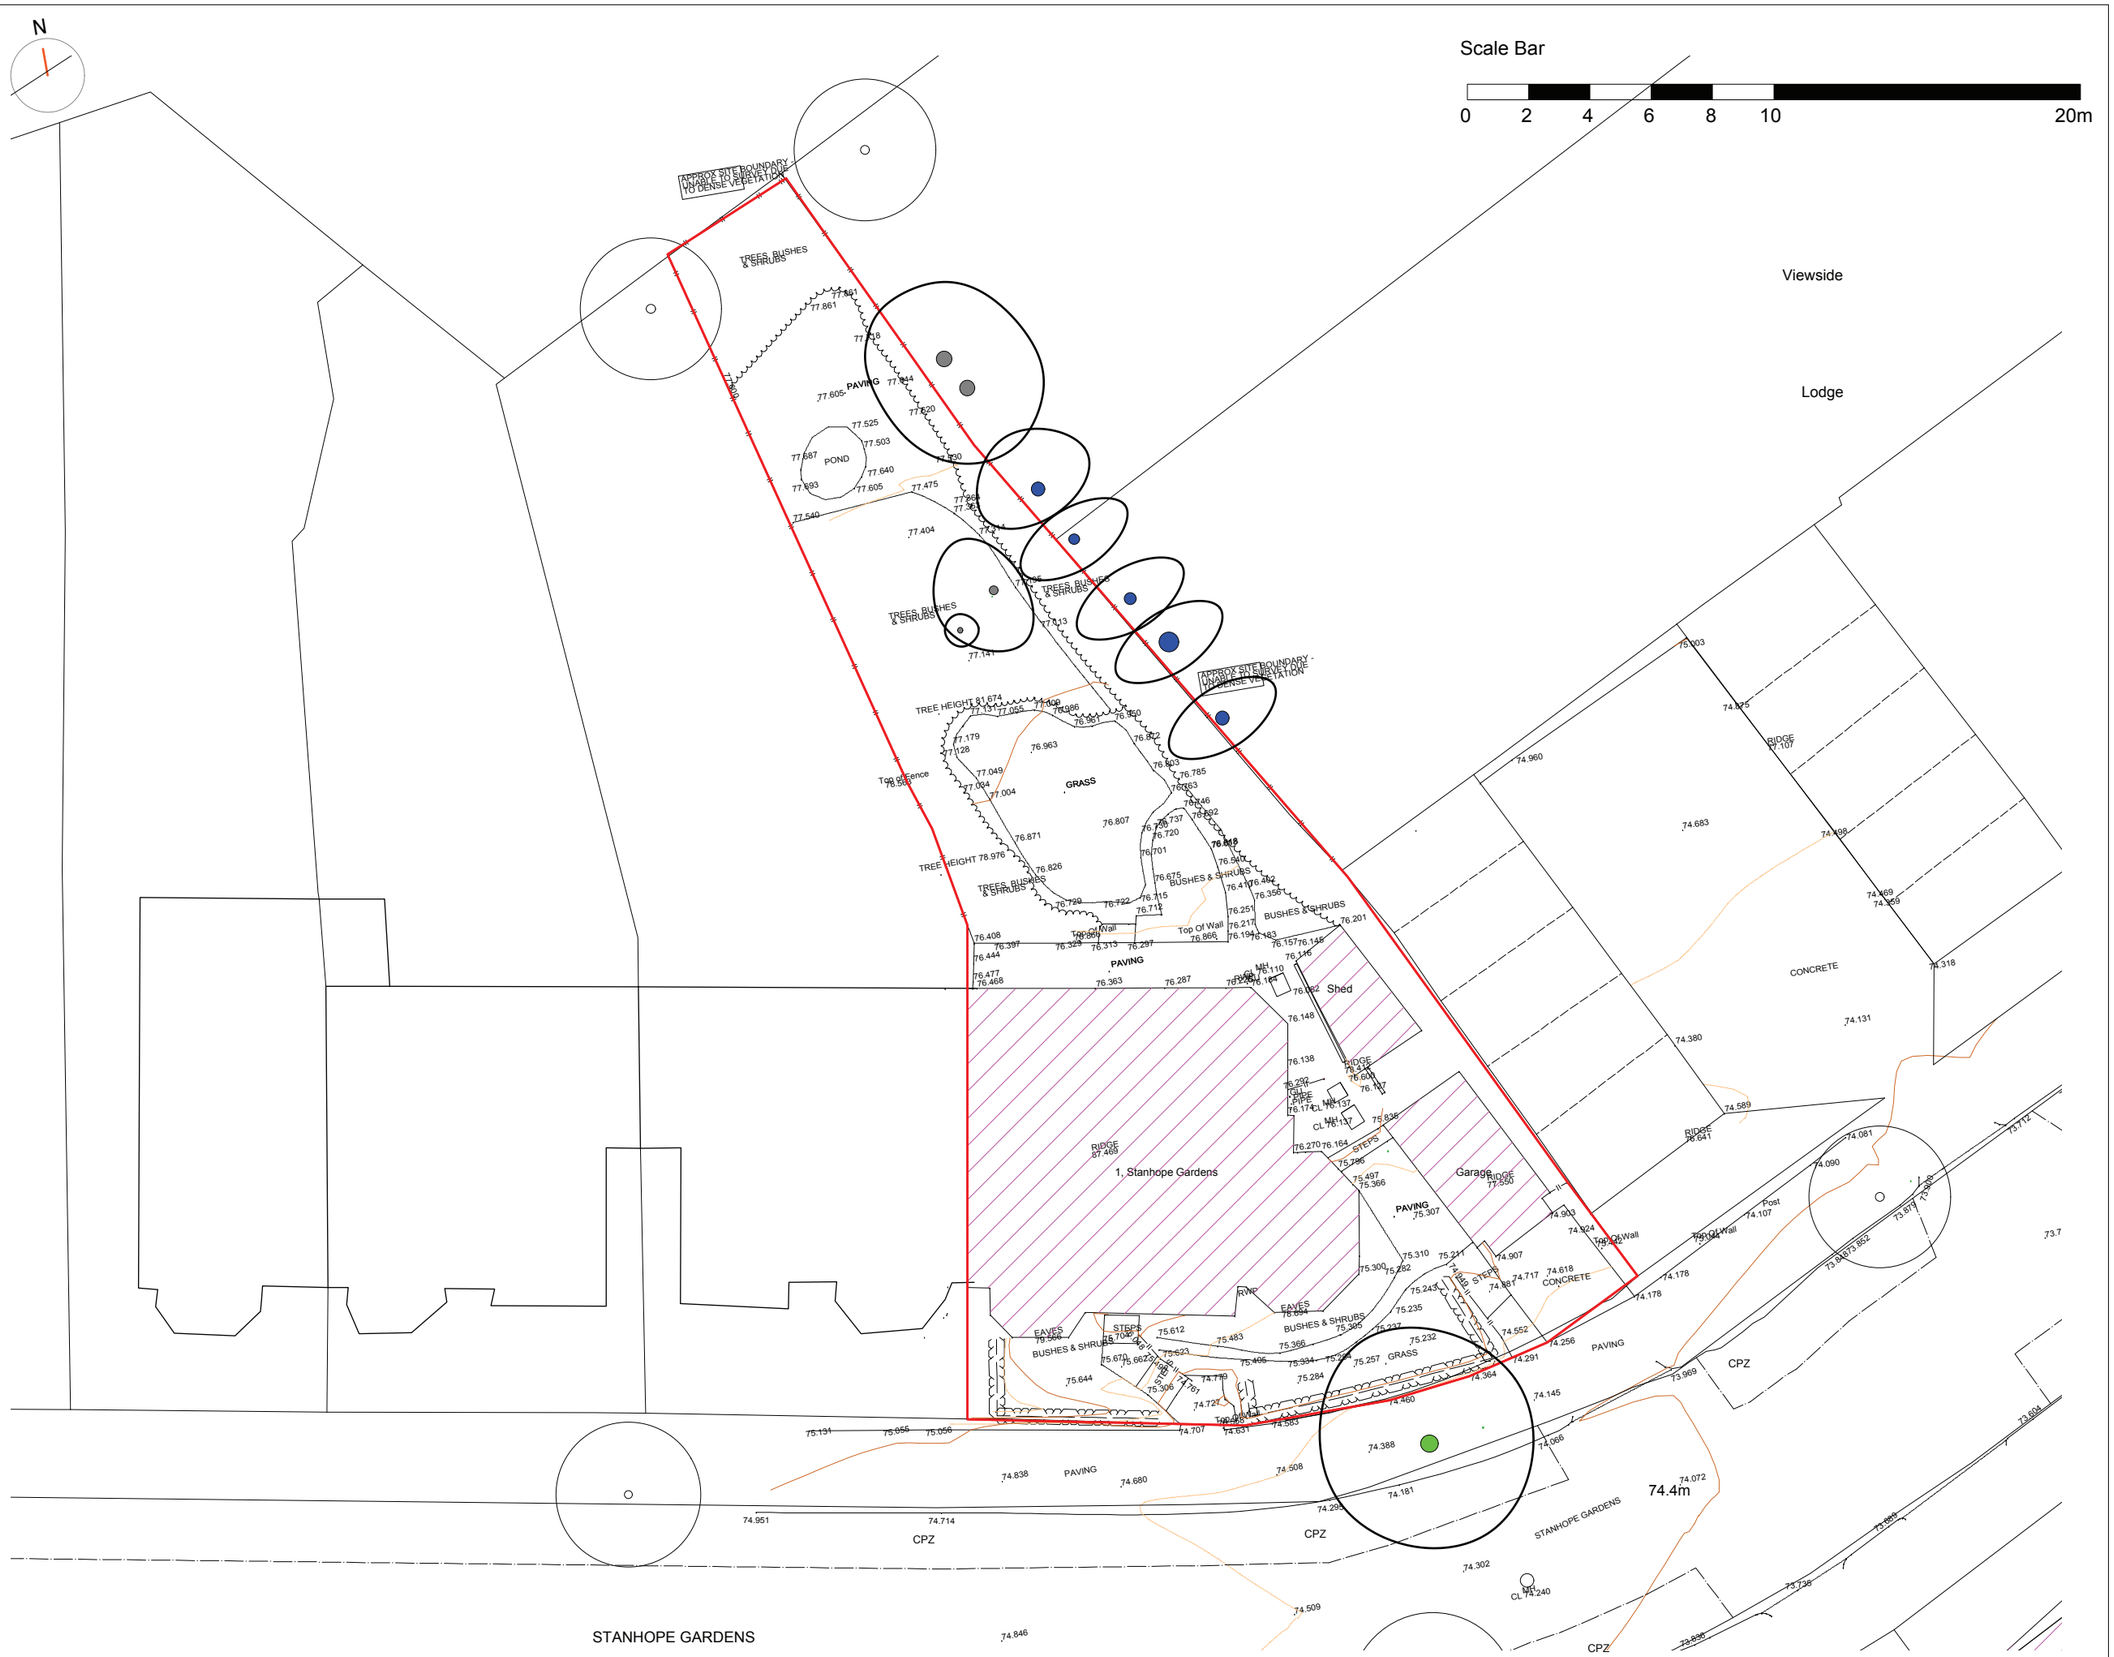

NOTE

This drawing is copyright. Do not scale off dimensions. All dimensions are to be checked on site by contractor. Contractor to report any dimensional discrepancies, errors or omissions prior to commencing on site.

KEY

Red line indicates site location

SITE AREA: 510 M Sq
0.05Ha

CPZ - Controlled parking zone

Indicates existing buildings on site

REV	DATE	DETAILS	BY
I			
H			
G			
F			
E			
D			
C			
B			
A			

CLIENT SIGNATURE

CLIENT
1, Stanhope Gardens Ltd.

PROJECT
1, Stanhope Gardens

DRAWING TITLE
Topographical Survey

STATUS
Planning Application

DATE	SCALE
October 2015	1:100 @ A1, 1:200 @ A3

JOB NO.	TYPE	DRAWING NO.	REVISION
1523	PL	004	

spacelab
18 Wenlock Road London N1 7TA
+44 (0)20 7033 3450 www.spacelab.co.uk