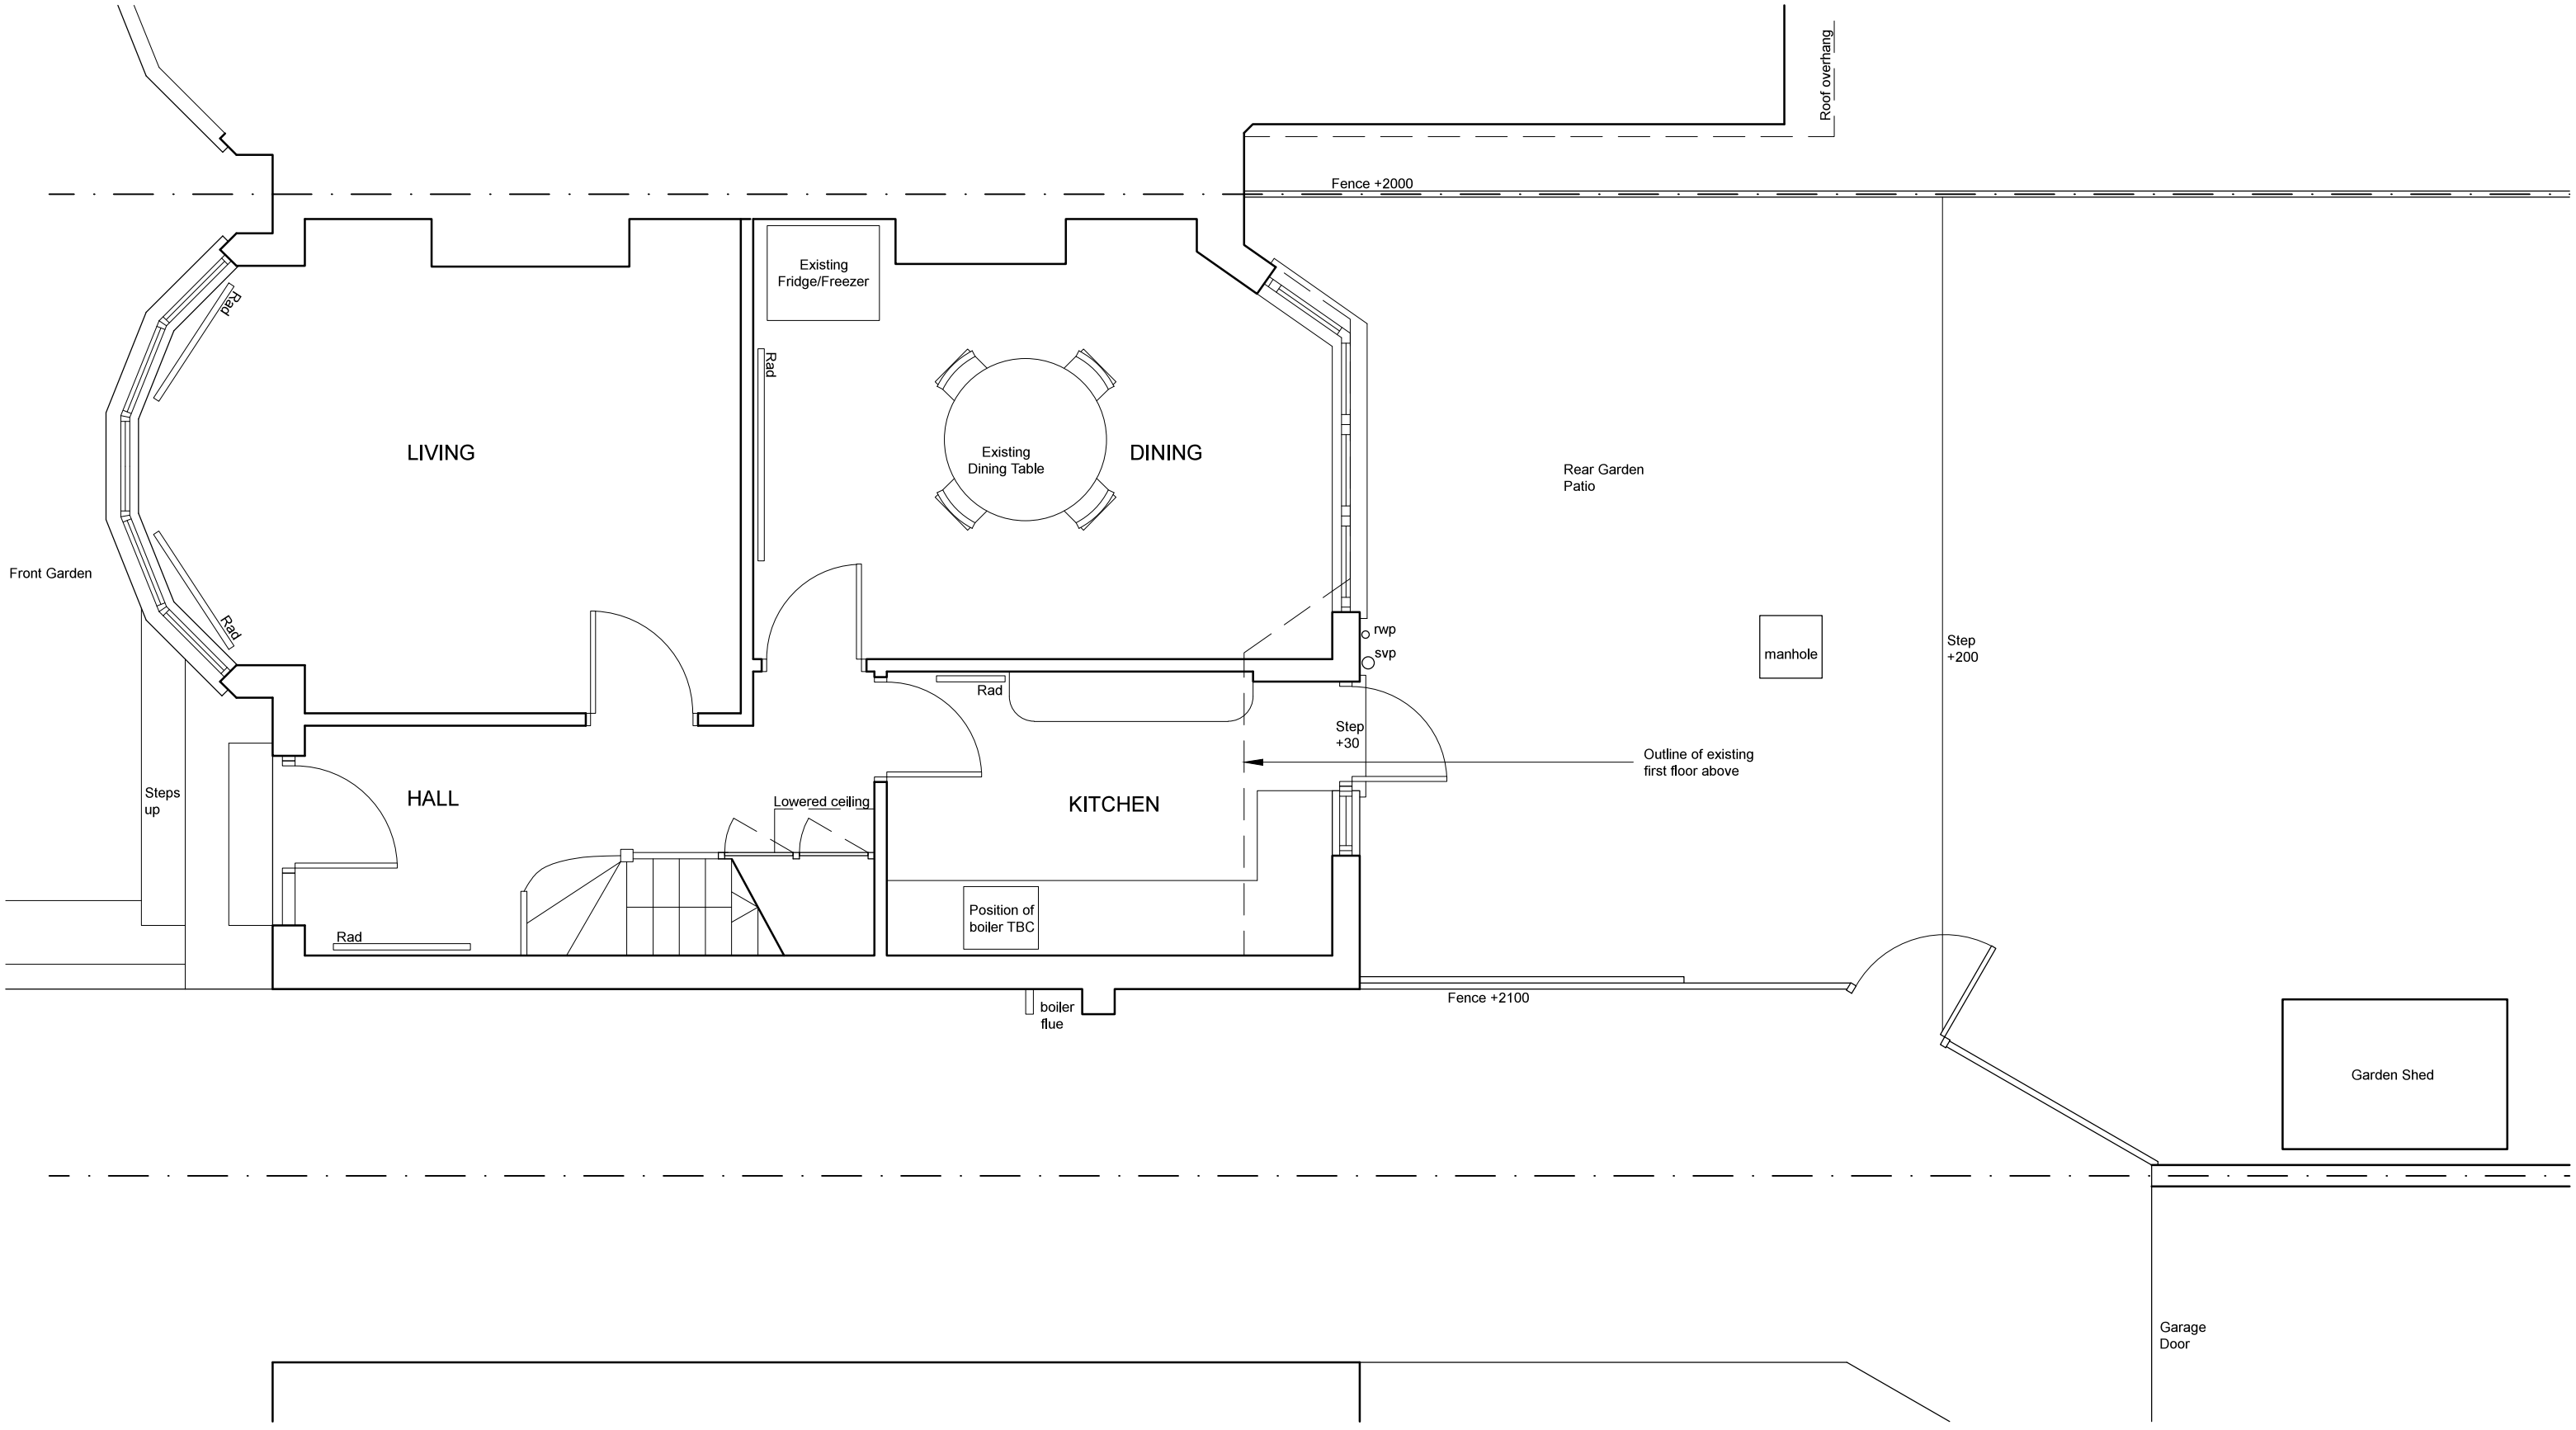

Client	Sharon Small and Daniel Bridge 36 Bidwell Gardens, London, N11 2AU			
Project	Ground Floor Rear Extension to 36 Bidwell Gardens, London, N11 2AU			
Drawing	Existing Ground Floor Plan			
Date	Sep 15	**Scale** 1:50	**No.**	266/P02

john allen architecture

9 Heneage Street Spitalfields
London E1 5LJ

Tel. 07956 250916
john.jaarch@gmail.com
www.jaarchitecture.co.uk

All dimensions to be checked on site. Do not scale off this drawing. This drawing is copyright.