
Applied External Wall insulation to Elevations- 1:1250 @A4
192 Devonshire Hill Lane, Haringey, N17 7NR

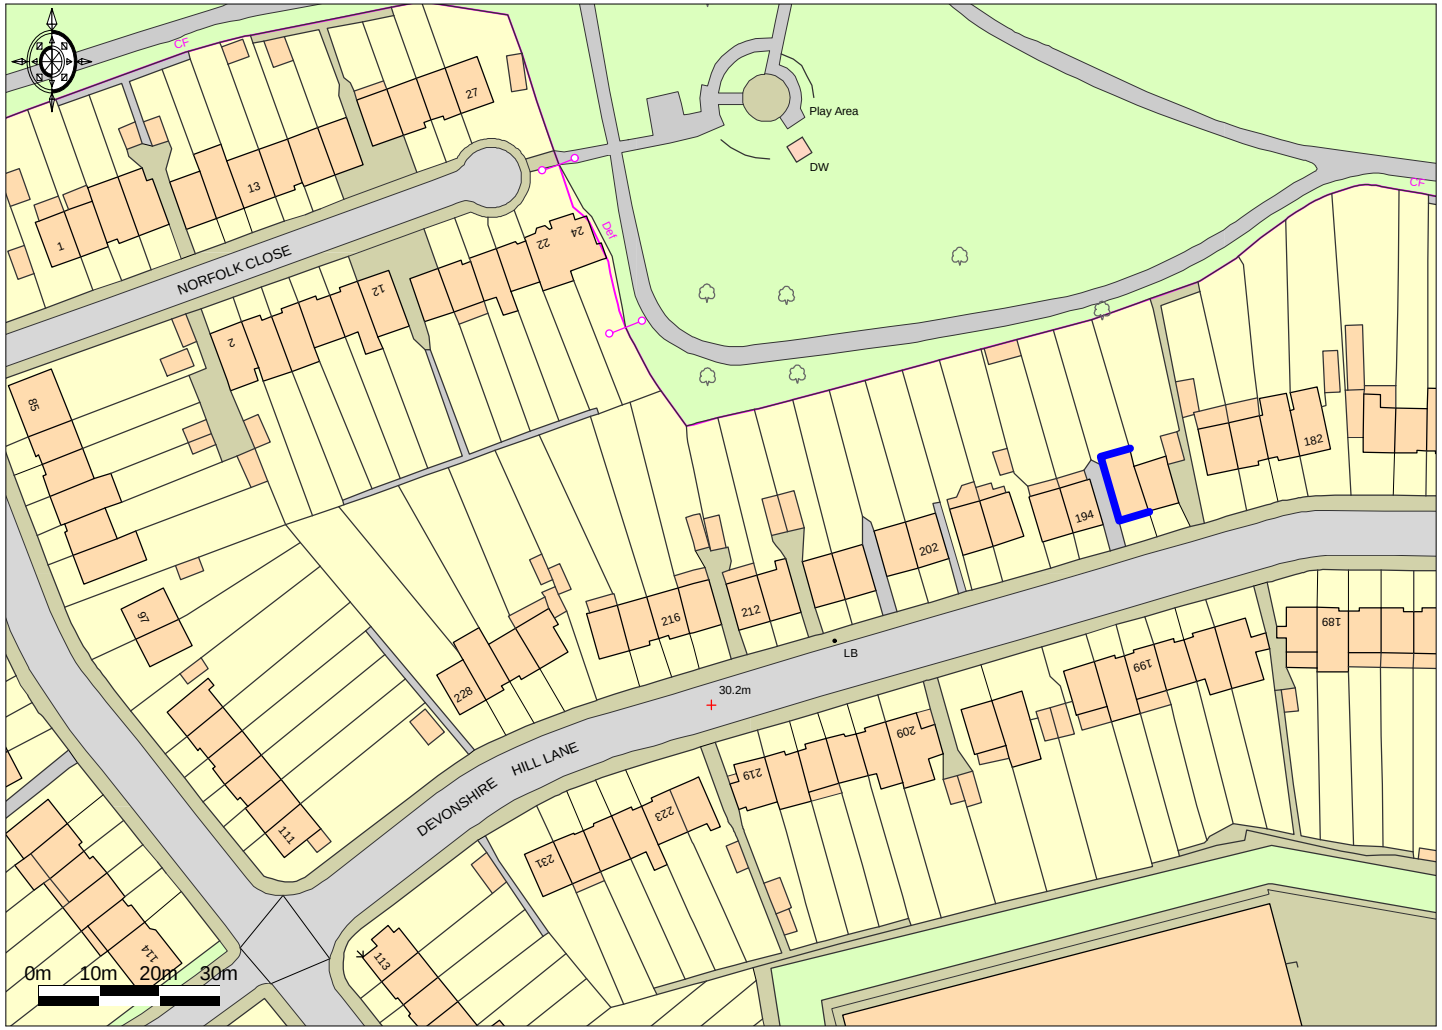

Ordnance Survey © Crown Copyright 2016. All rights reserved. Licence number 100022432. Plotted Scale - 1:1250