

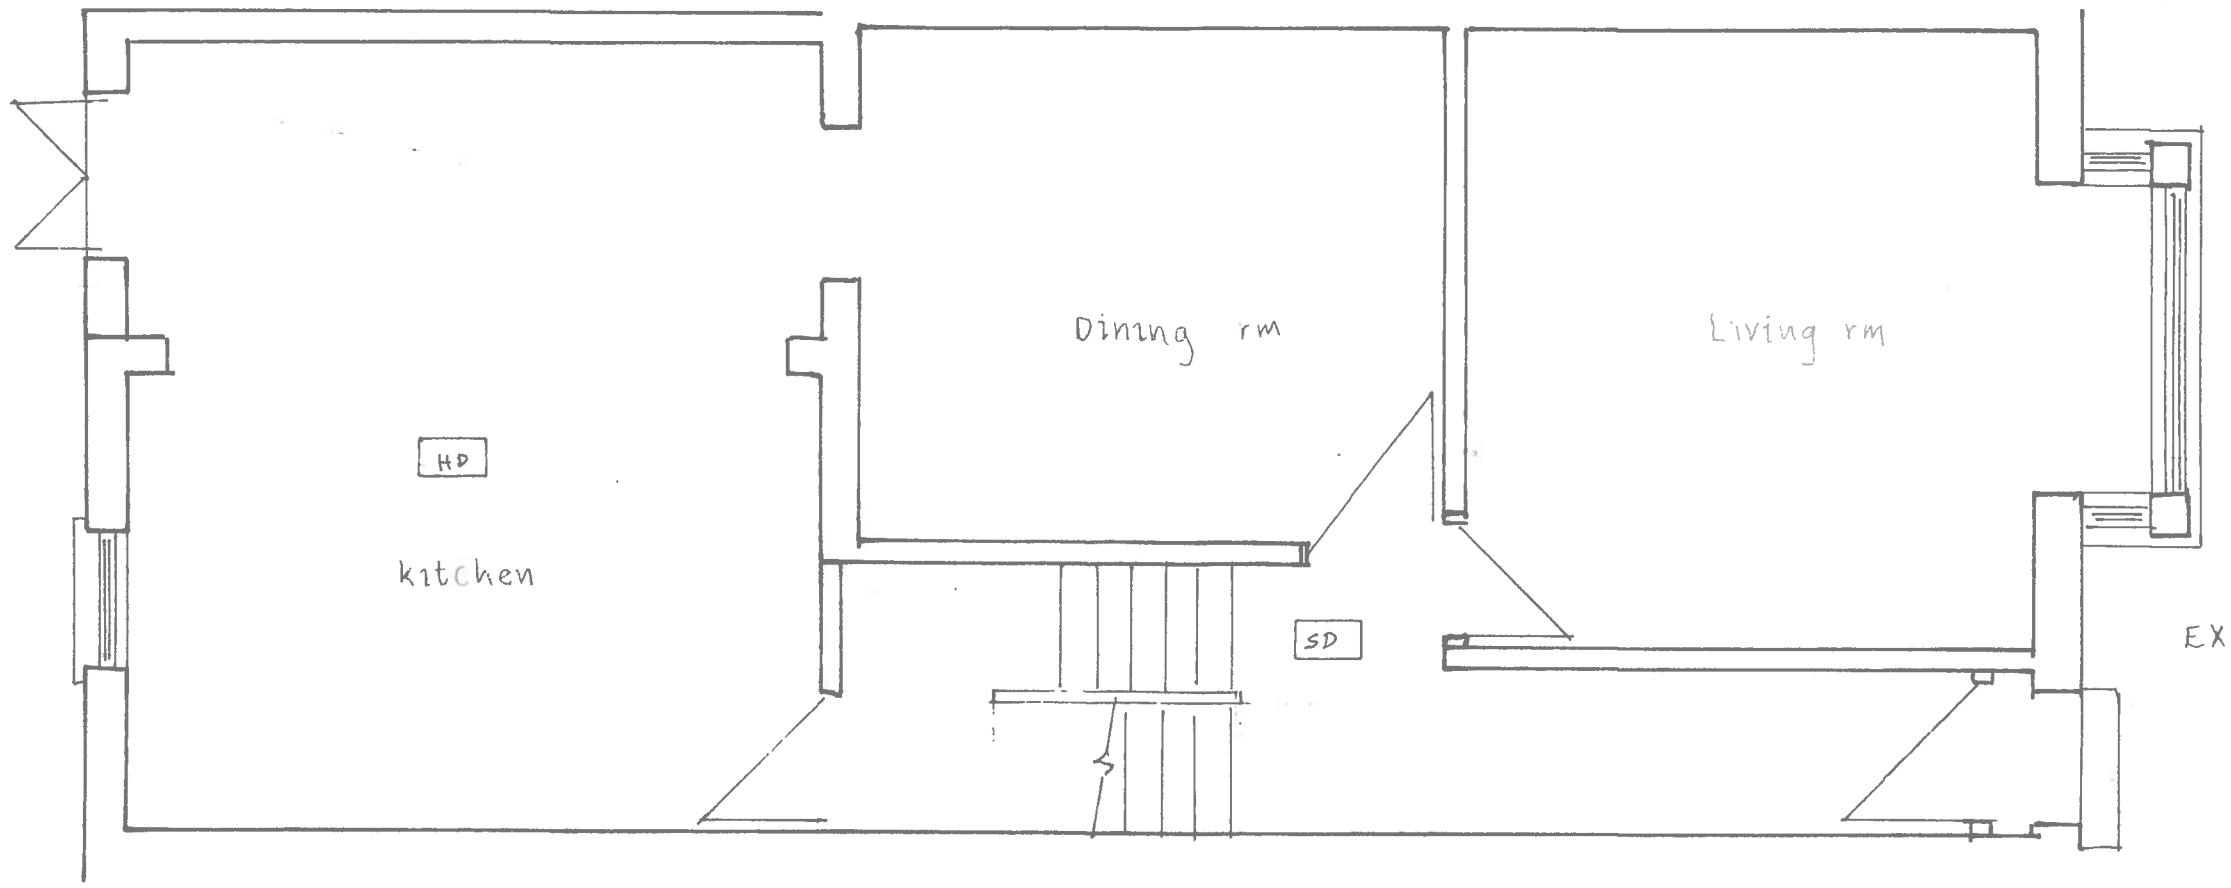

EXISTING GROUND FLOOR

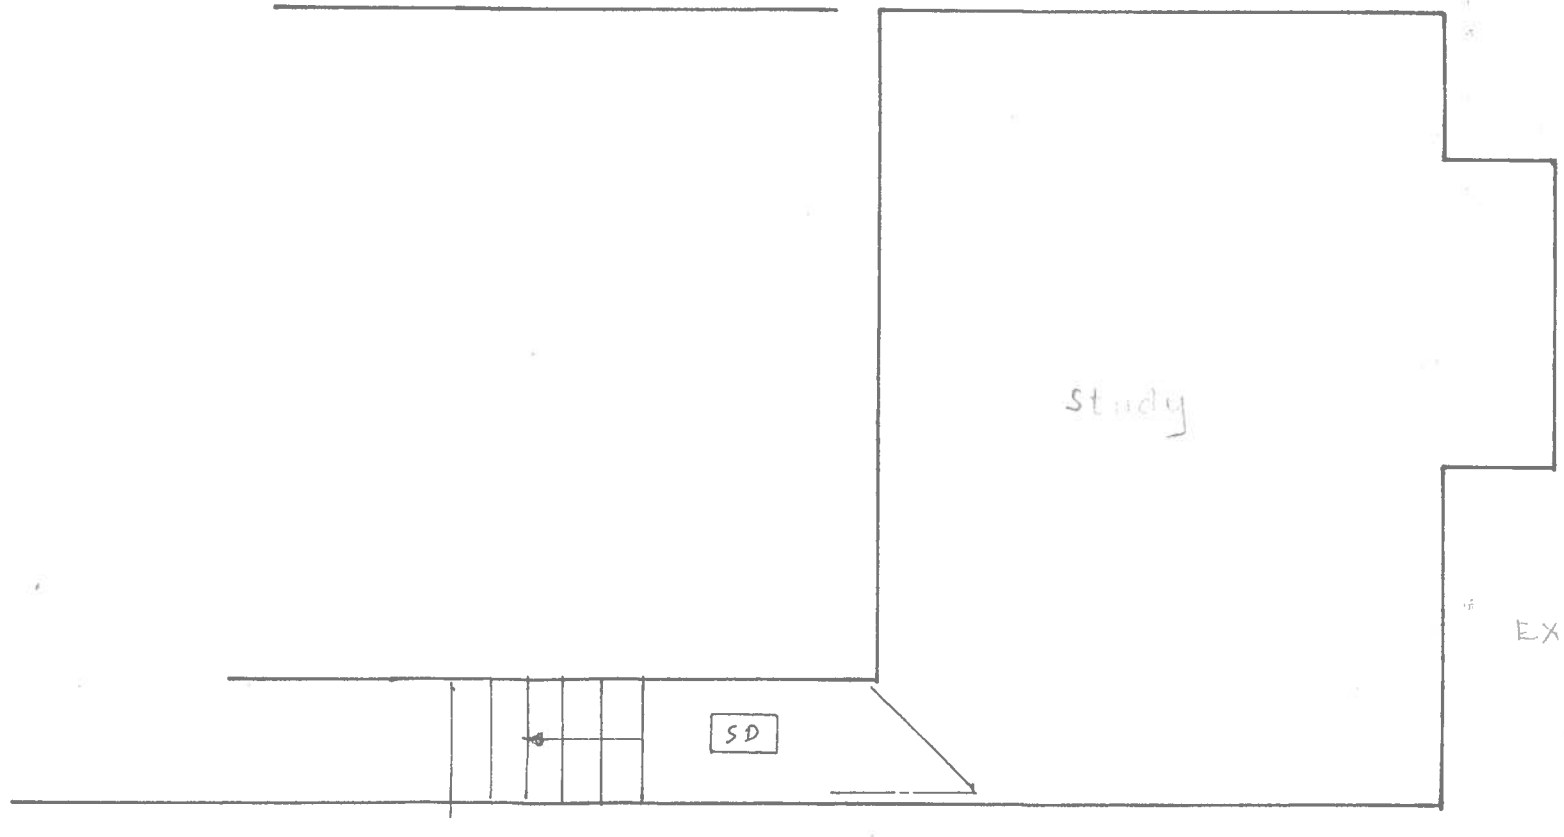

EXISTING LOWER GROUND FLOO

12 ALROY RD LONDON N14 1EF

MR HARBINDER LOHIA

1:50

GEORGE HAJICONSTANTIS
6 STURROCK CLOSE
LONDON
N15 5JA

861 · 1



PROPOSED FRONT ELEVATION 1:100



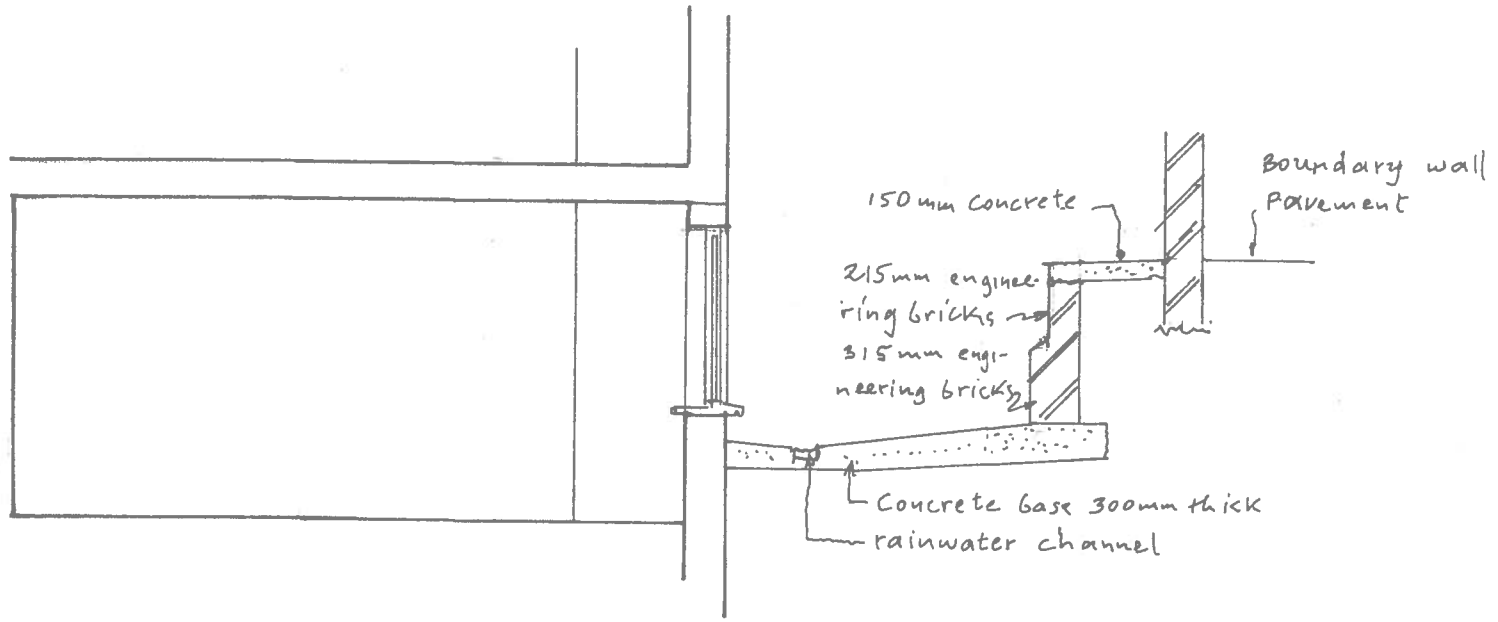



EXISTING FRONT ELEVATION 1:100

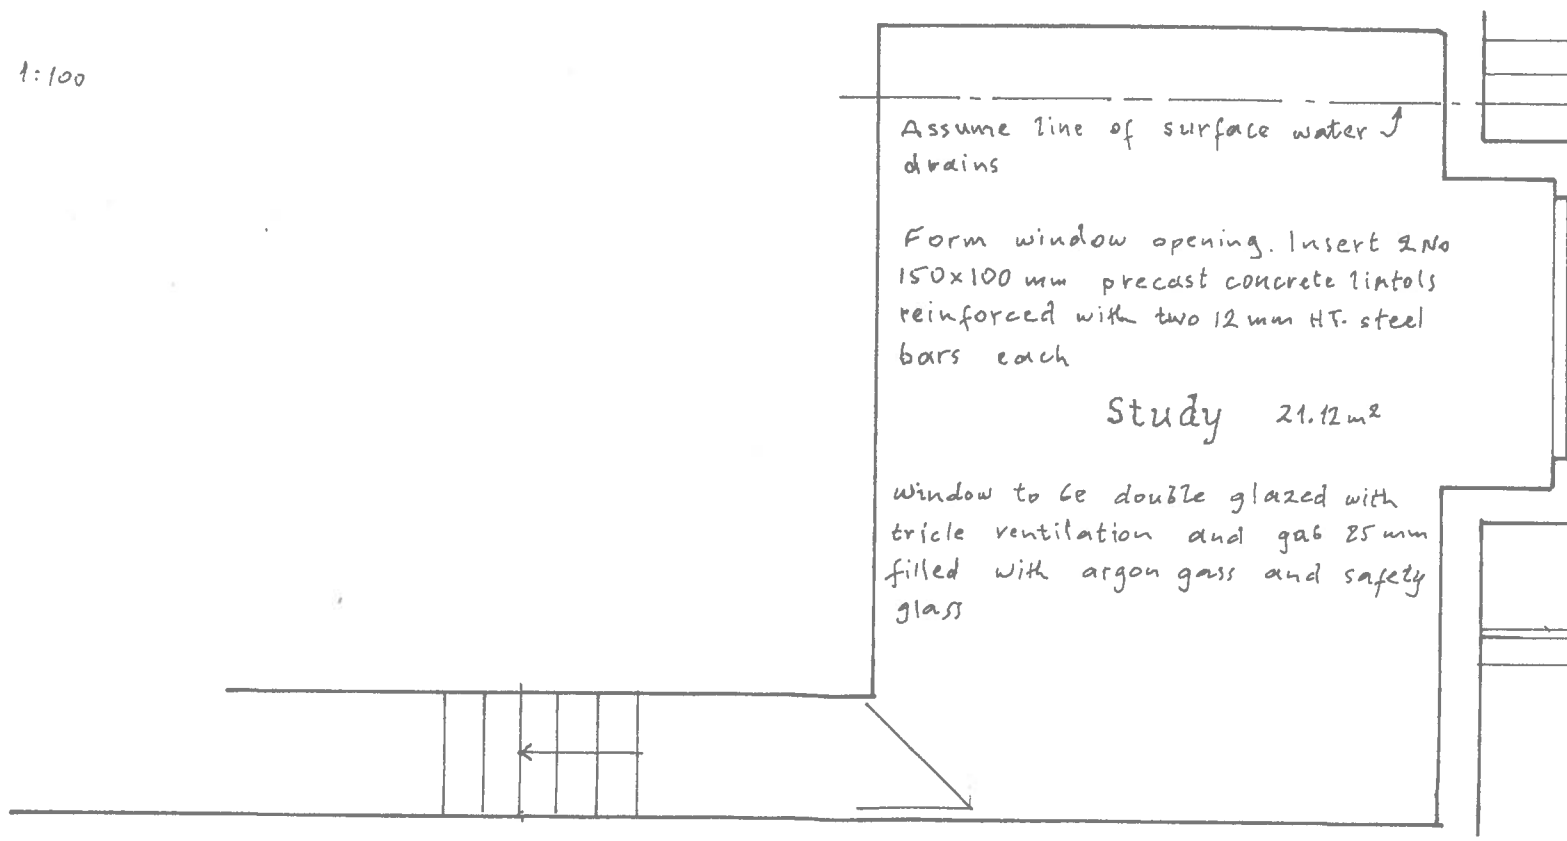

PROPOSED LOWER GROUND FLOOR

12 ALROY ROAD LONDON N4 1EF 1:50 + 1:100

HARBINDER LOHIA ESQ

GEORGE HAJICONSTANTIS
6 STURROCK CLOSE
LONDON
N15 5JA

861.10

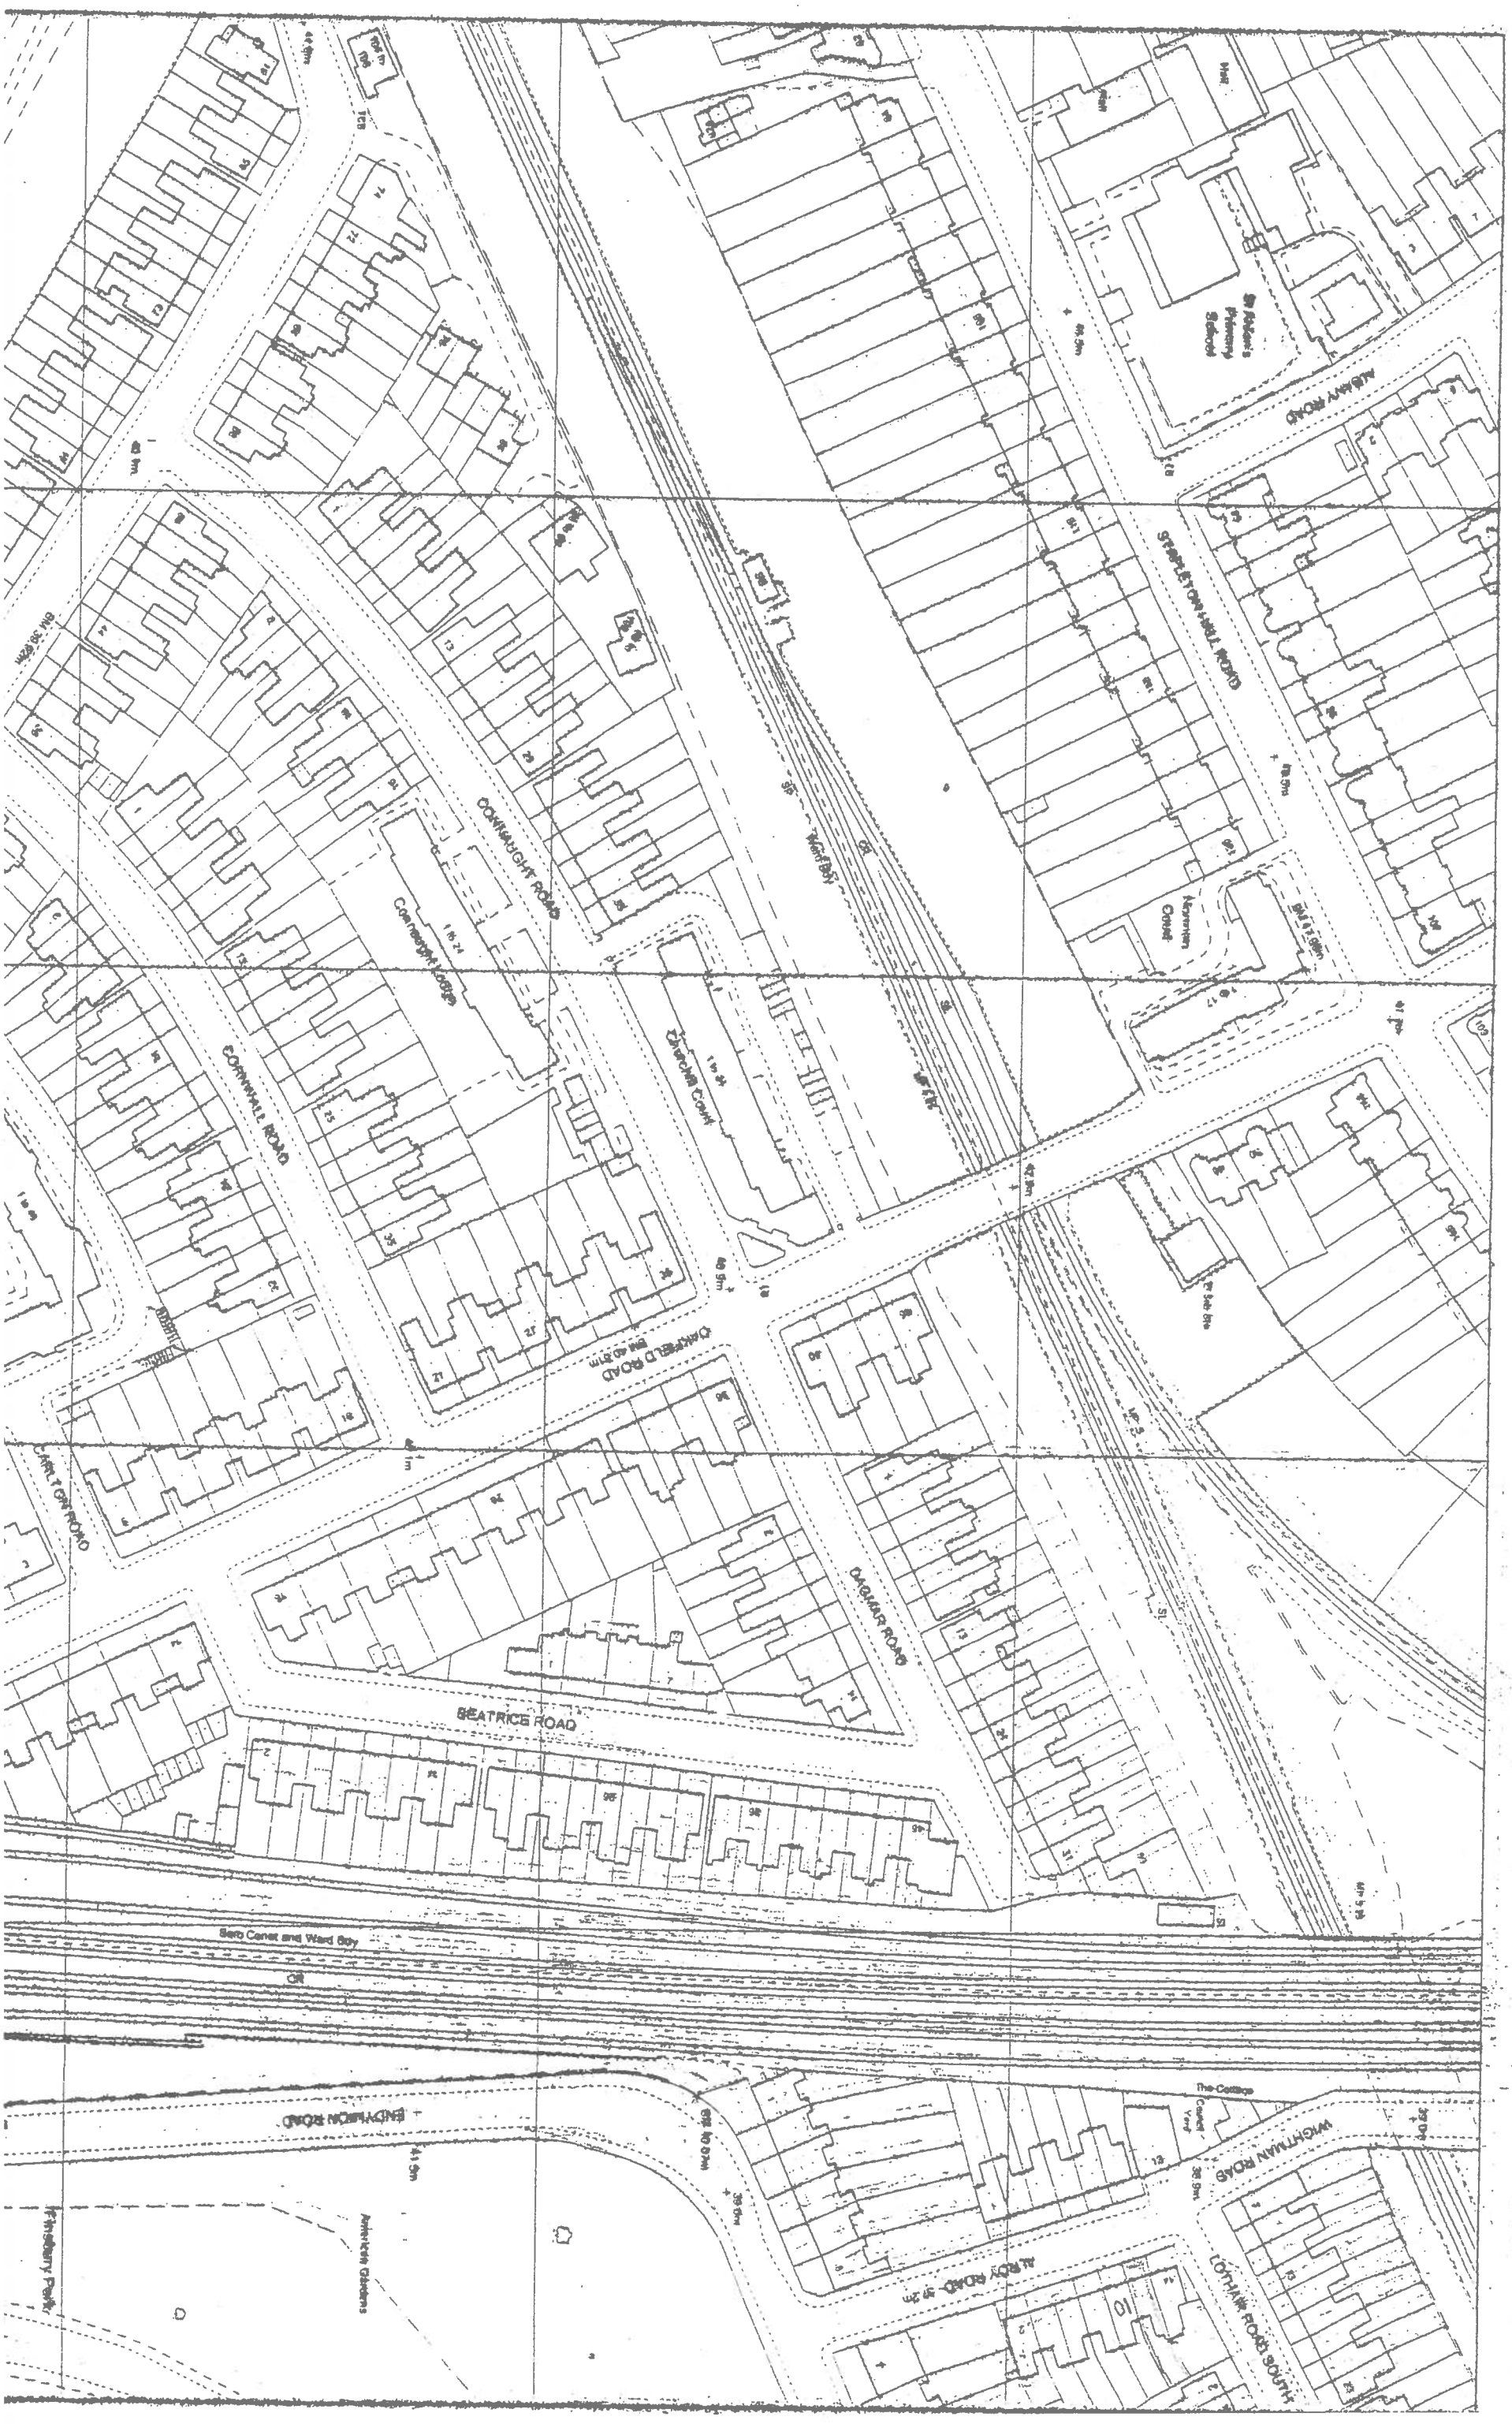

CONNAUGHT ROAD
CORNWALL ROAD
CARLTON ROAD
DAGMAR ROAD
BEATRICE ROAD
ENDYMION ROAD
WIGHTMAN ROAD
LOTHAIR ROAD SOUTH
Finsbury Park