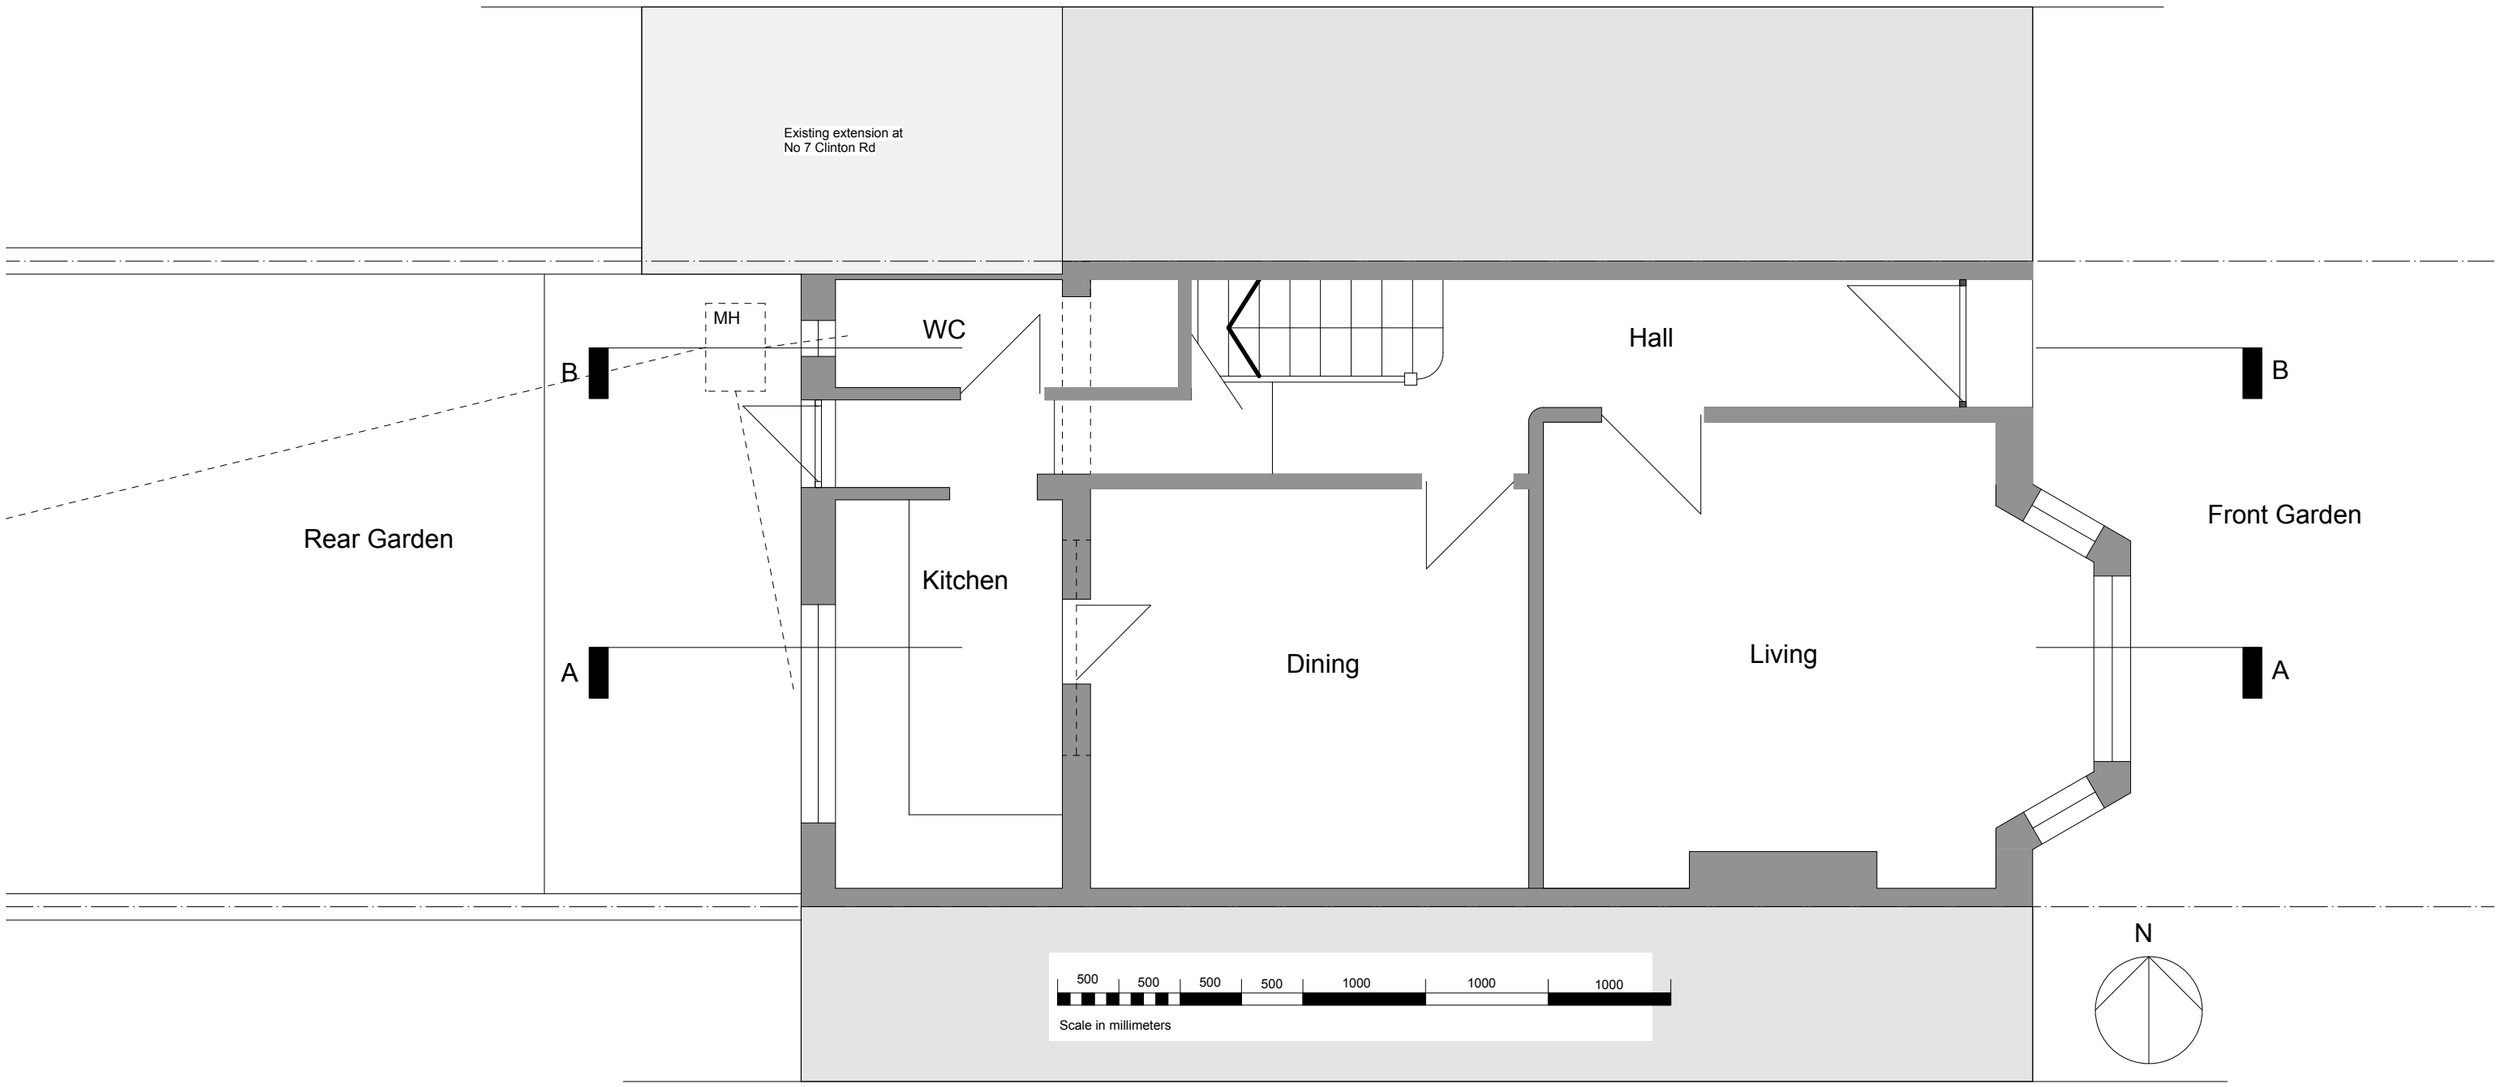


DRAWING FOR PLANNING APPLICATION PURPOSES ONLY.
NOT FOR CONSTRUCTION.

a+u db ltd Architecture + Urban Design Bureau

60 Farleigh Road
London N16 7TQ

Tel: +44 (0) 7515 514 723
Email: mail@au-db.com

This drawing has been based upon a measured survey drawing by others. As a result, the precision of the dimensions indicated is dependent upon the information supplied.

All dimensions are in millimetres
All dimensions to be checked on site
© Architecture & Urban Design Bureau

Drawing name: Ground Floor Plan - Existing

Date:	Job no:	Drawing no:
12.10.15	15-071	A100
Scale:	Revision:	Drawn by:
1:50@A3	-	RC

Project name: 9 Clinton Road, London, N15 5BH