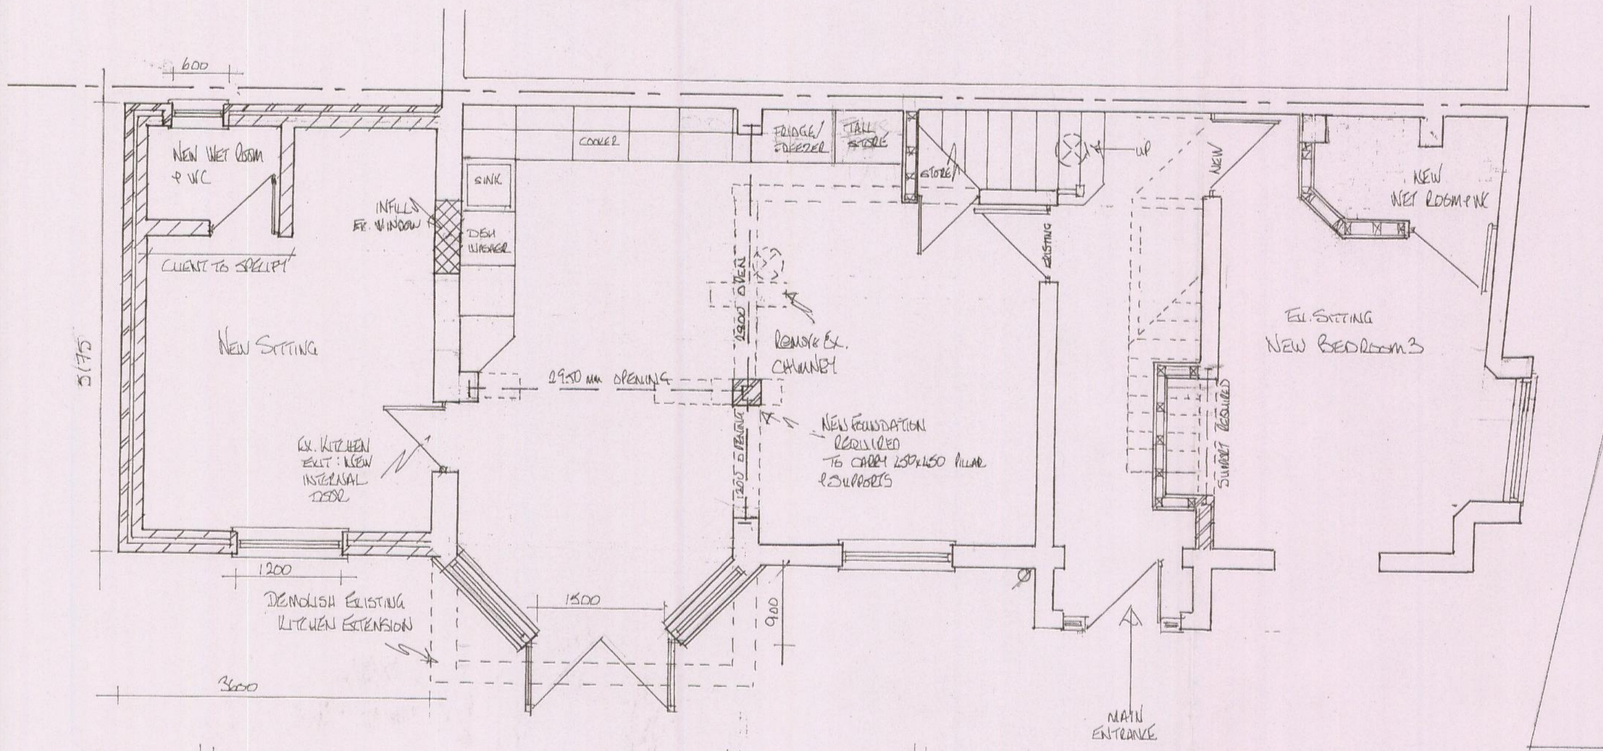

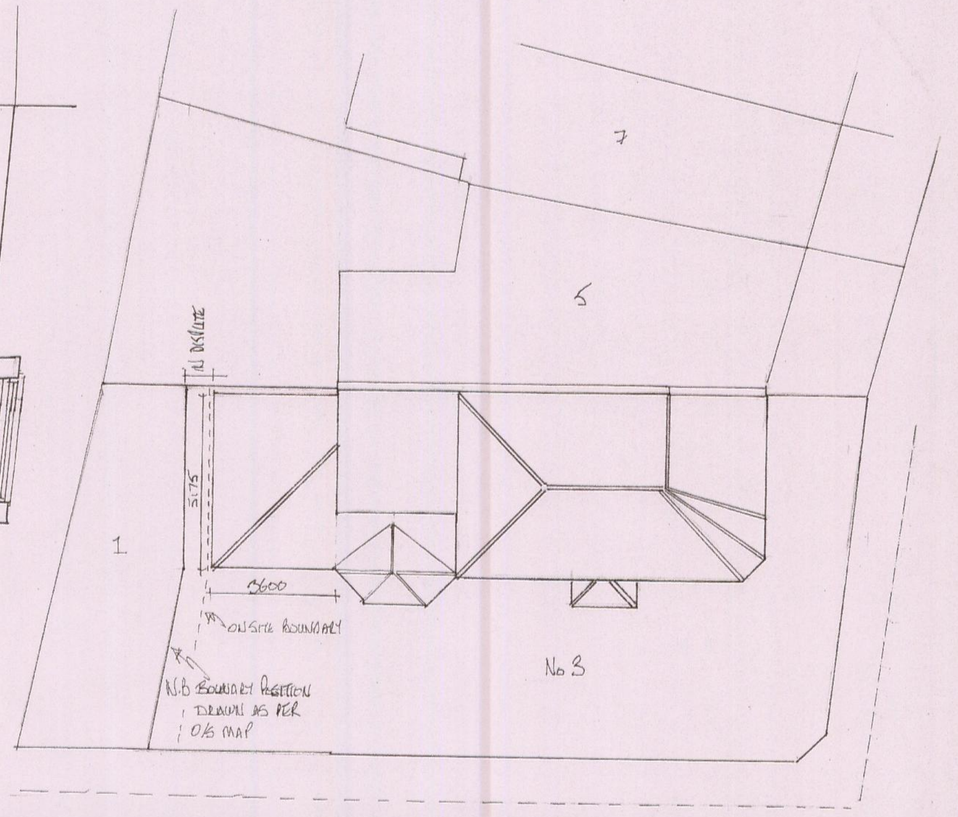

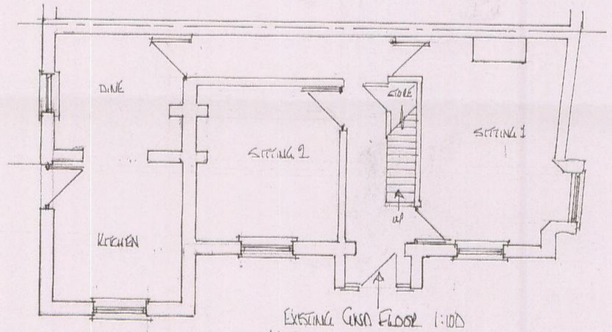

EXISTING GROUND FLOOR 1:100

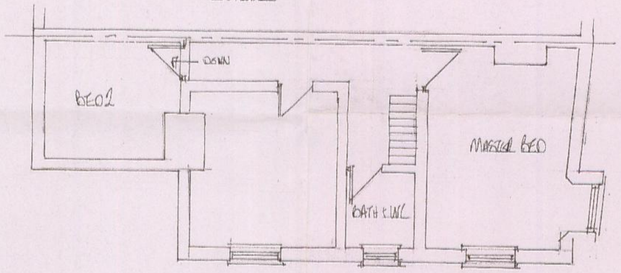

1:100 EXISTING FIRST FLOOR

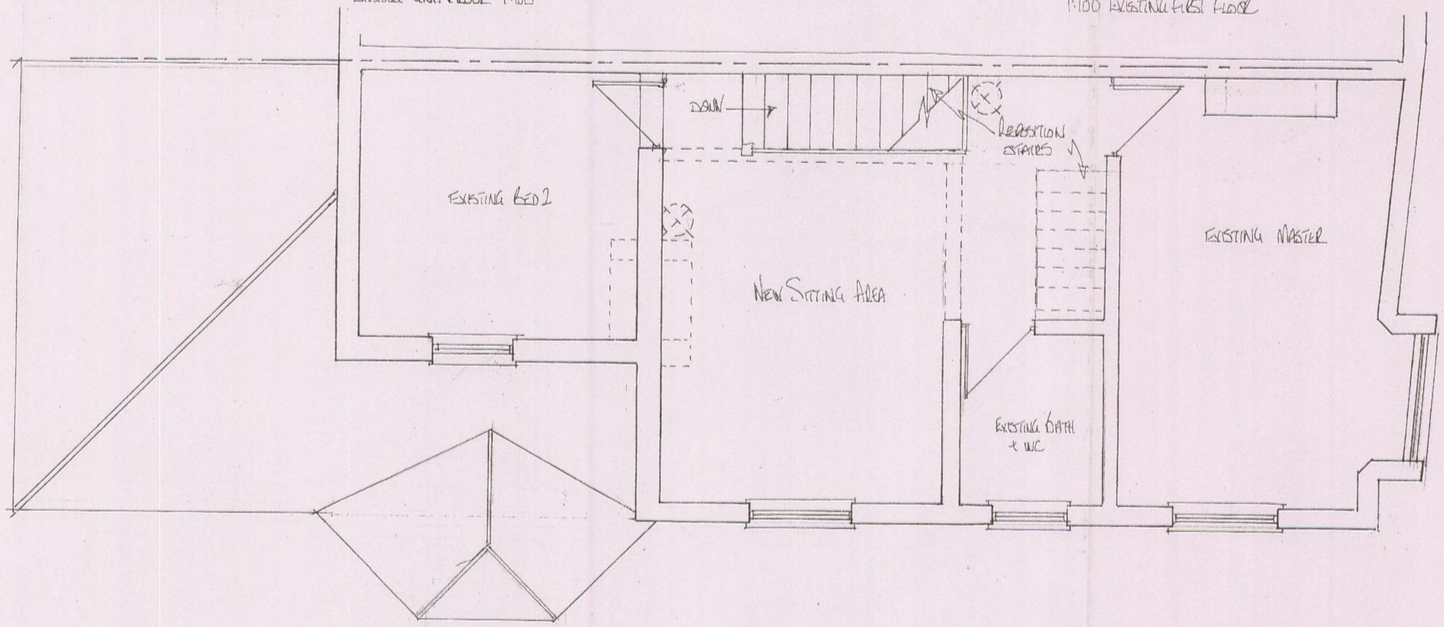

DAGMAR ROAD N22 7RT

BLOCK/SITE PLAN 1:125

SCALE 1:100 0 1 2 3 4 5 6 7 8 9 10 METERS

SCALE 1:50 0 1 2 3 4 5 METERS

SCALE 1:125 0 1 2 3 4 5 6 7 8 9 10 11 12 13 14 15 METERS

NOTES:

CLIENT
Mr & Mrs Cassale

SITE
3 Dagmar Rd
London N22 7RT

JOB
Single Storey Side Extension
Planning Drawings

AGENT
N. Nelson-Cole
07205 473558
nnelsoncole@gmail.

DRAWING
2/2