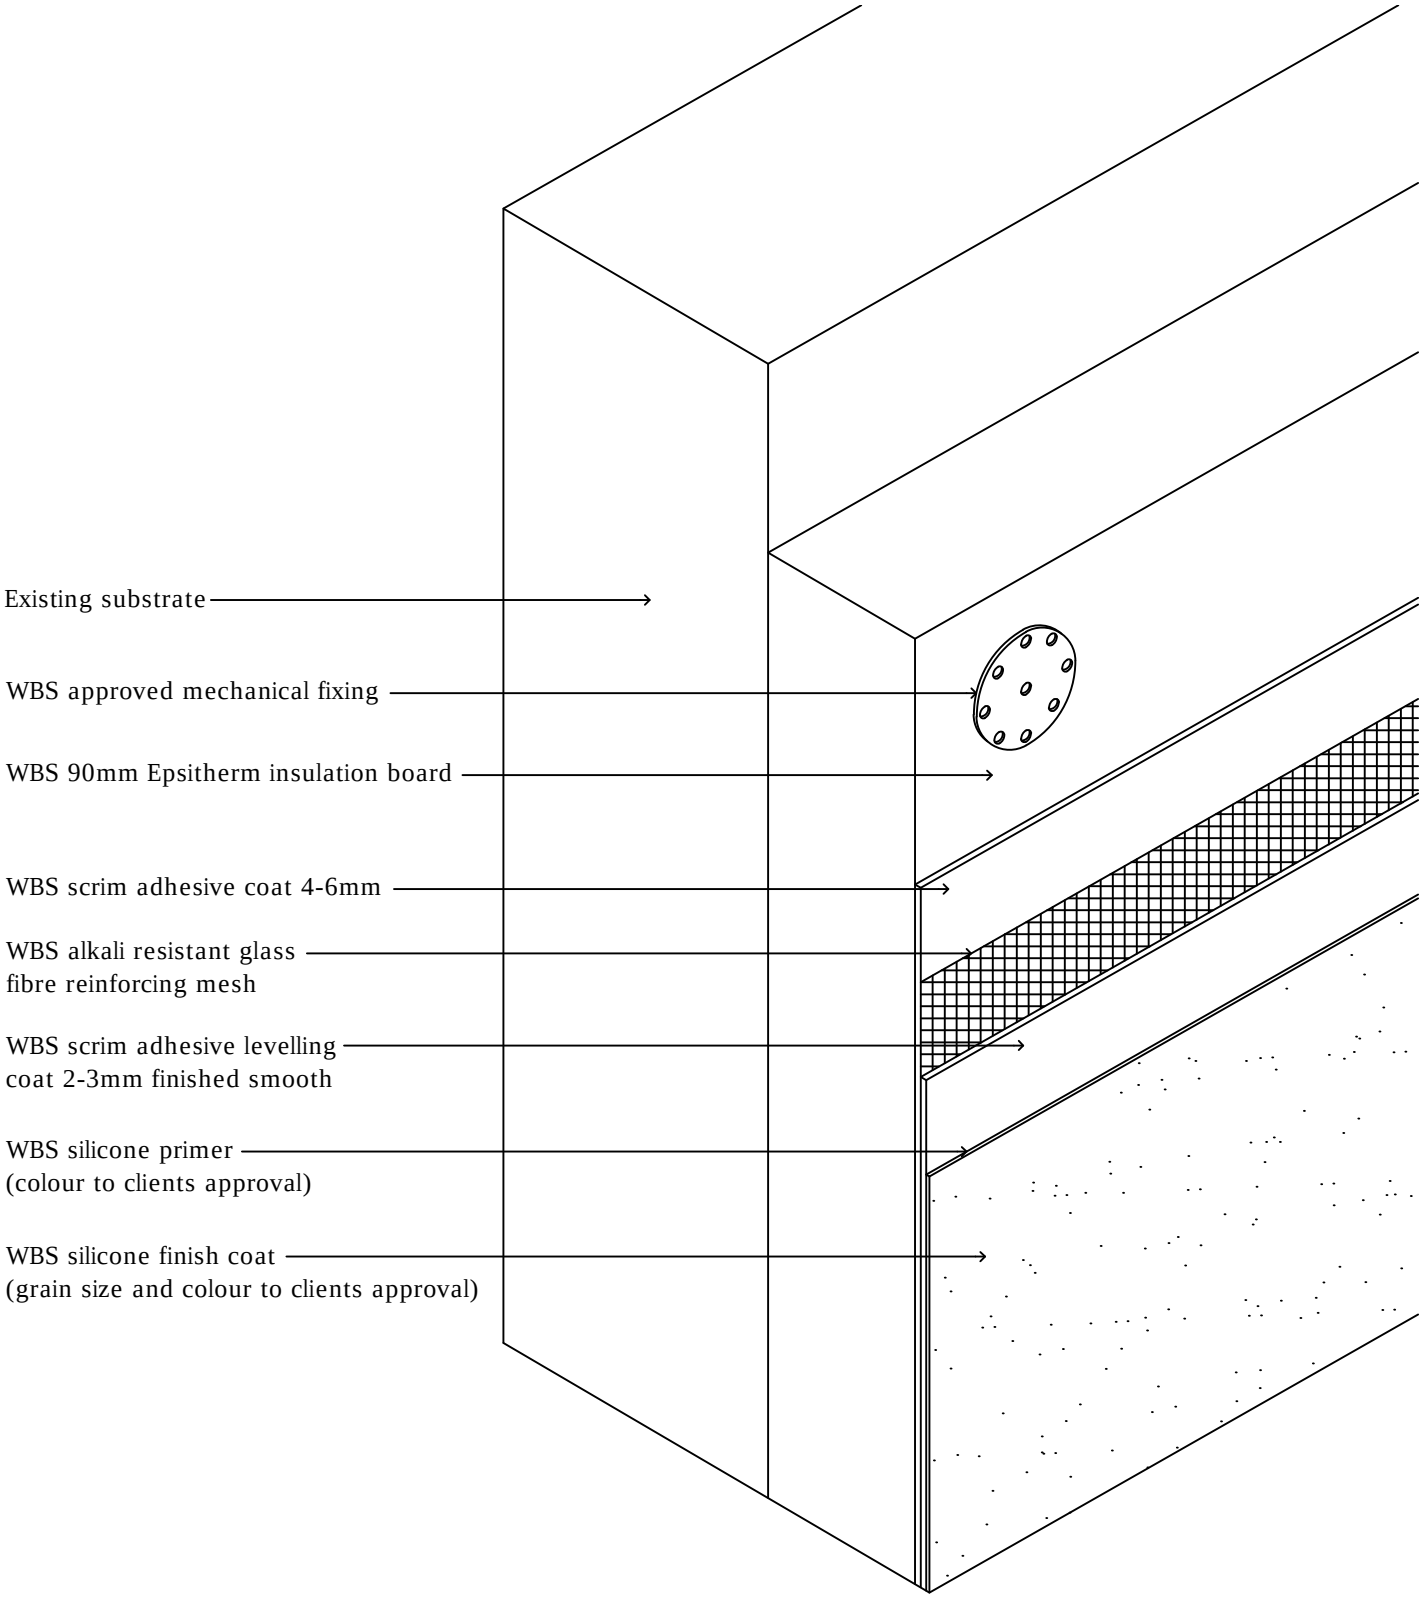

drawing. Isometric - System build up

date. February 2013 revision. - drawn by. RC scale. nts

drawing no. MASONRY-EWI-SILICONE-01 drawing set. 04

wetherby
creating a greener future
1 Kid Glove Road, Golborne Enterprise Park,
Golborne, Greater Manchester, WA3 3GS
Tel: 01942 717100 Fax: 01942 717101
Web: www.wbs-ltd.co.uk
E-mail: technical@wbs-ltd.co.uk

© WBS-LTD 1998-2013. All rights reserved

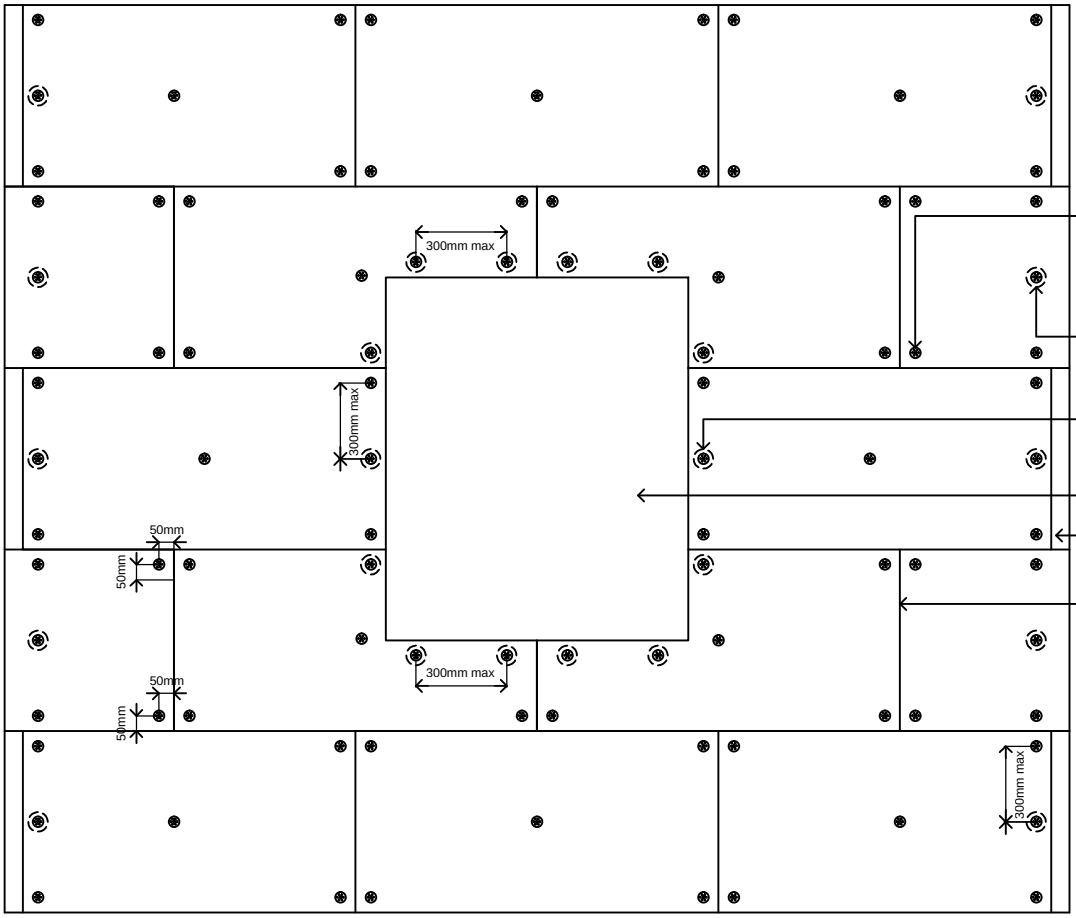

WBS approved insulation fixings 1 in each corner of the board set in 50mm in each direction and 1 in the centre of each board

Fixings at a maximum of 300mm centres at building corner

Fixings at a maximum of 300mm centres around all openings

Window / door opening

Staggered insulation board joints at building corner

1200x600mm WBS 90mm Epsitherm insulation boards
N.B. 1 fixing per m2 must be installed through the glass fibre mesh where mineral fibre is the chosen insulant. 100 x 100mm scrim patch to be applied over fixing head

Stanless steel secondary fixings are required on all buildings 4 storeys and above

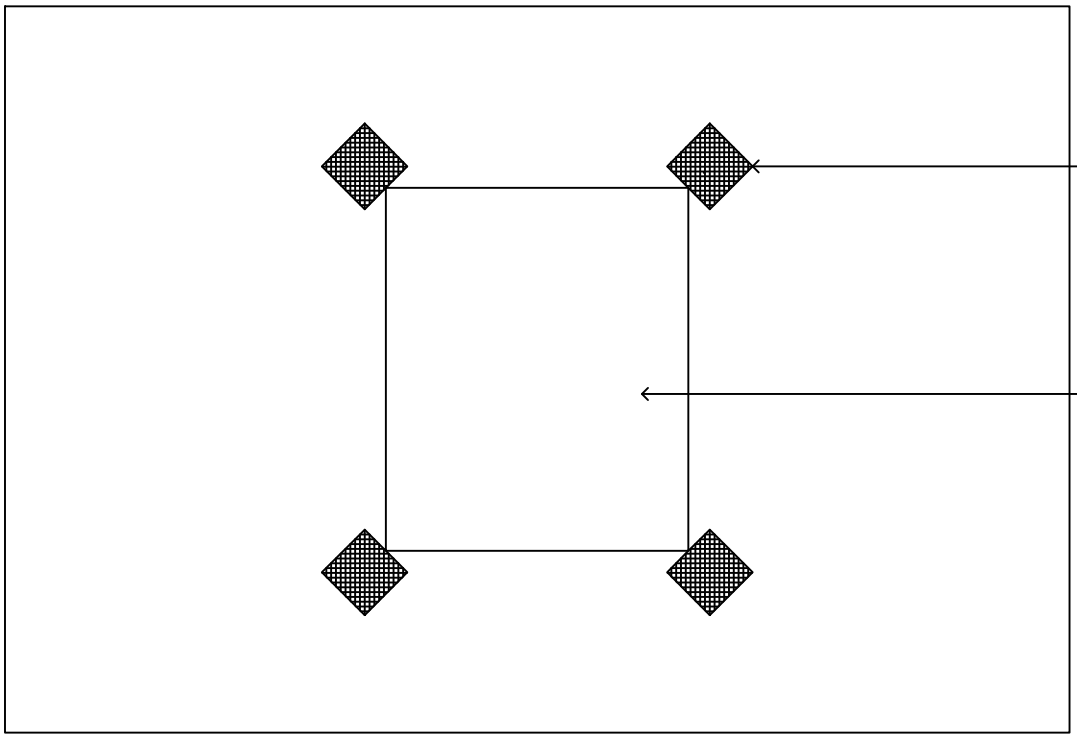

200x200mm glass fibre reinforcing mesh scrim bedded in adhesive to all window/door corners on top of main reinforcing coat

Window / door opening

drawing. Fixing arrangement

date. February 2013 revision. - drawn by. RC scale. nts

drawing no. MASONRY-EWI-SILICONE-02 drawing set. 04

wetherby
creating a greener future
1 Kid Glove Road, Golborne Enterprise Park,
Golborne, Greater Manchester, WA3 3GS
Tel: 01942 717100 Fax: 01942 717101
Web: www.wbs-ltd.co.uk
E-mail: technical@wbs-ltd.co.uk

© WBS-LTD 1998-2013. All rights reserved

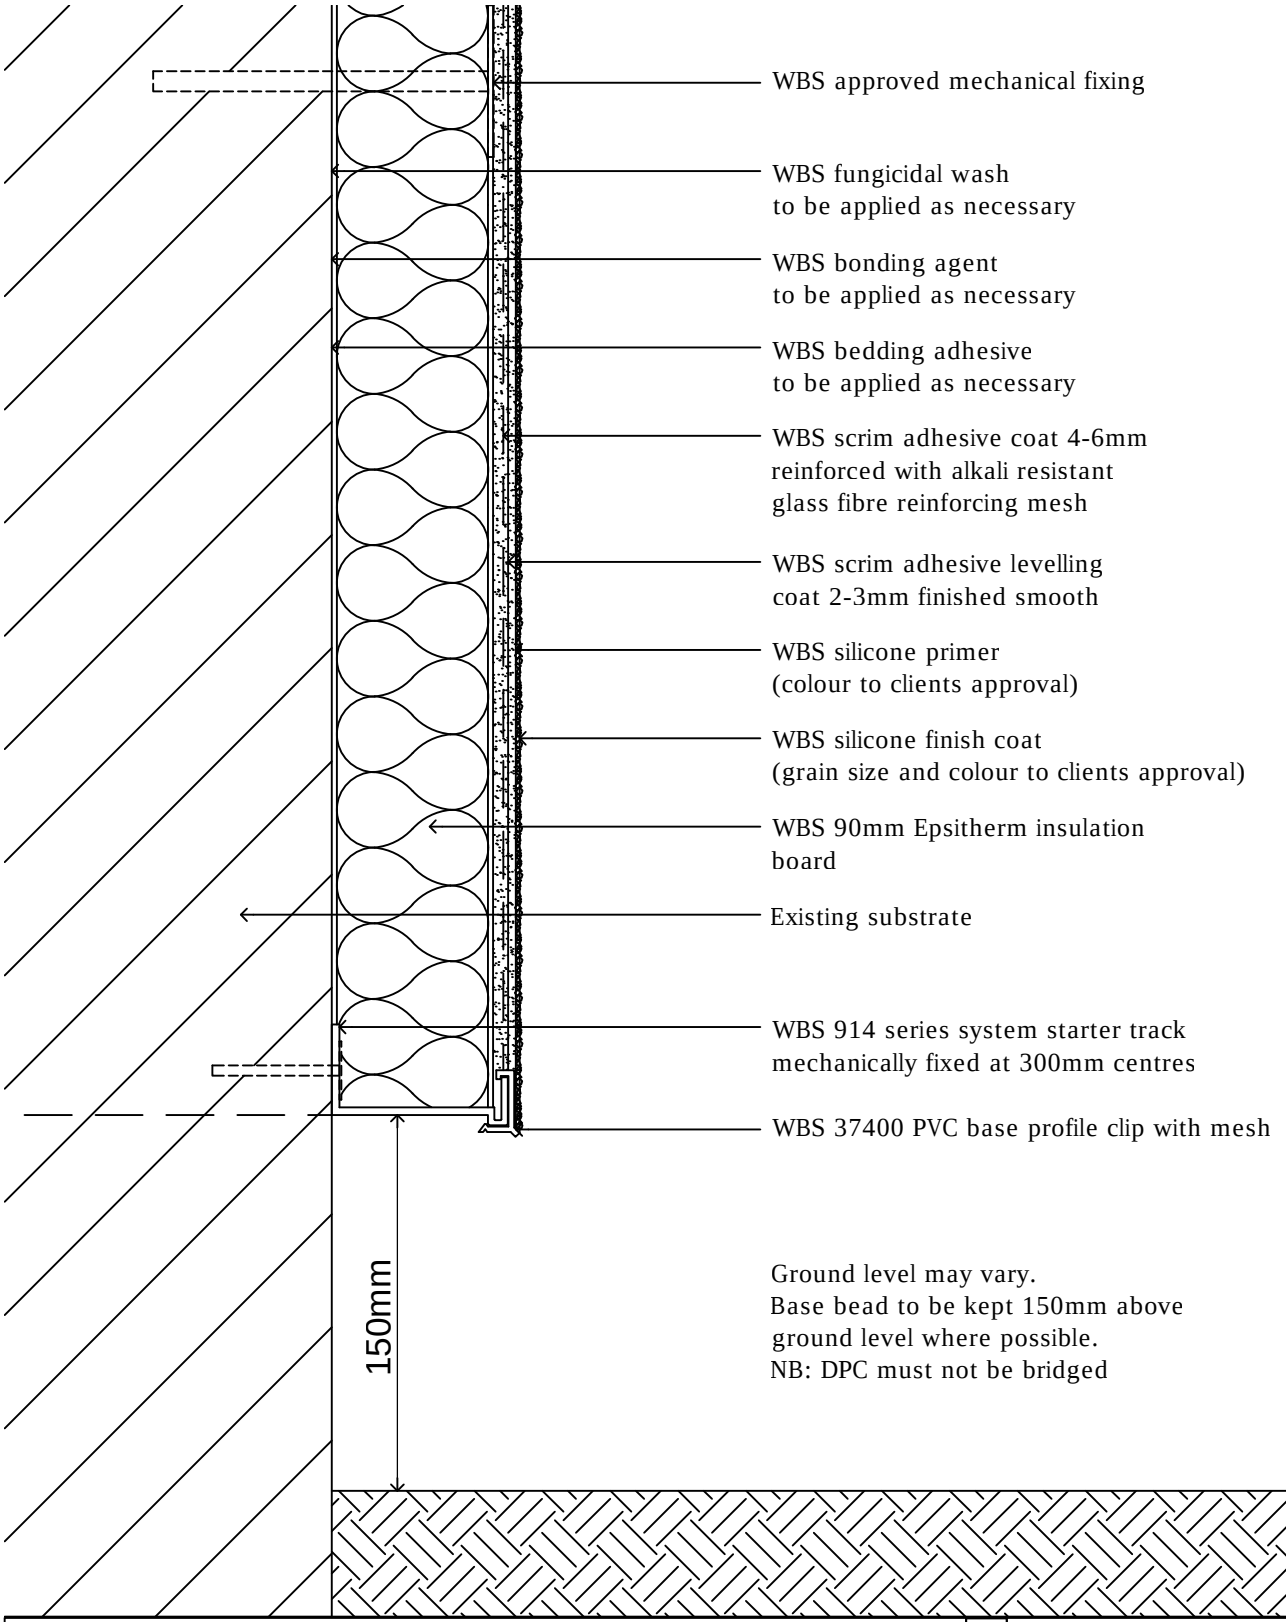

drawing. Base bead detail

date. February 2013 revision. - drawn by. RC scale. nts

drawing no. MASONRY-EWI-SILICONE-03 drawing set. 04

wetherby
creating a greener future
1 Kid Glove Road, Golborne Enterprise Park,
Golborne, Greater Manchester, WA3 3GS
Tel: 01942 717100 Fax: 01942 717101
Web: www.wbs-ltd.co.uk
E-mail: technical@wbs-ltd.co.uk

© WBS-LTD 1998-2013. All rights reserved

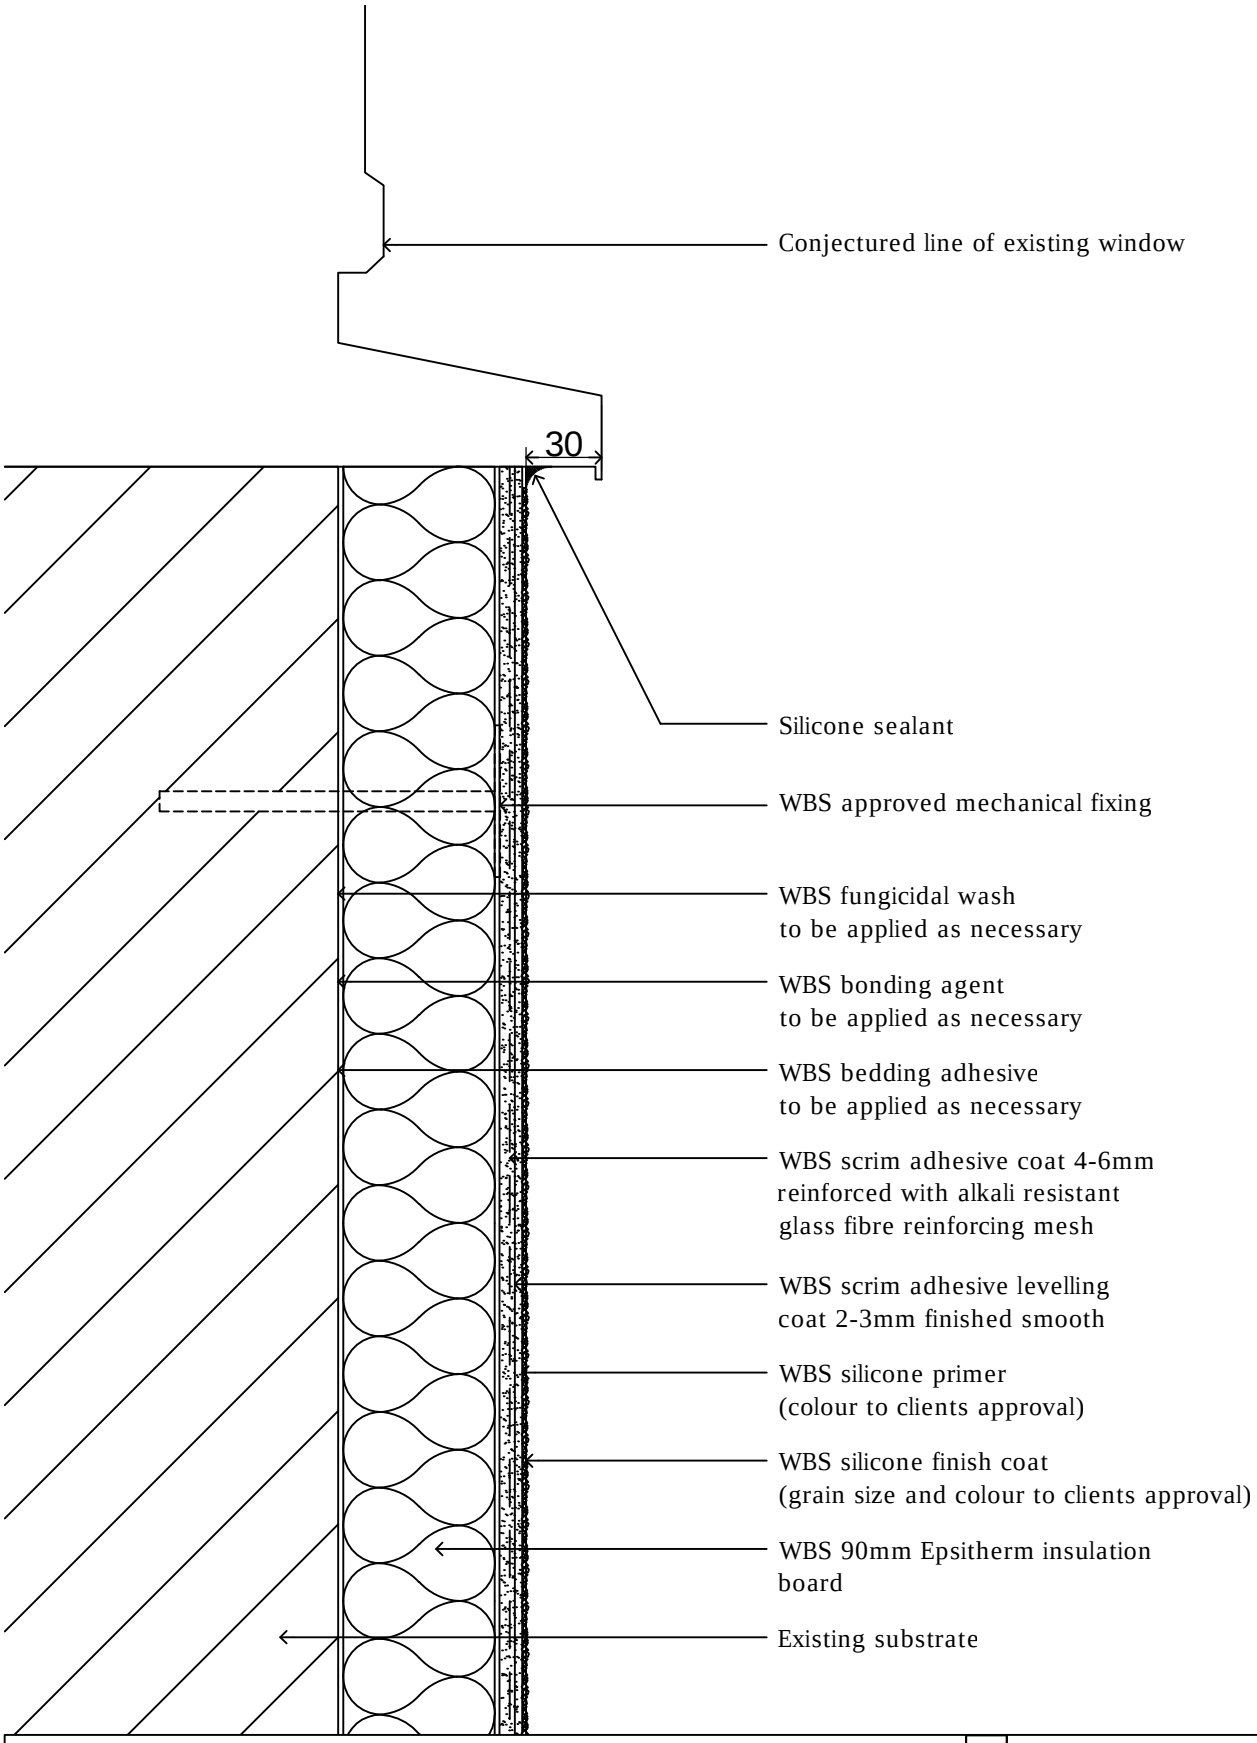

drawing. Window cill detail

date. February 2013 revision. - drawn by. RC scale. nts

drawing no. MASONRY-EWI-SILICONE-04 drawing set. 04

wetherby
creating a greener future
1 Kid Glove Road, Golborne Enterprise Park,
Golborne, Greater Manchester, WA3 3GS
Tel: 01942 717100 Fax: 01942 717101
Web: www.wbs-ltd.co.uk
E-mail: technical@wbs-ltd.co.uk

© WBS-LTD 1998-2013. All rights reserved

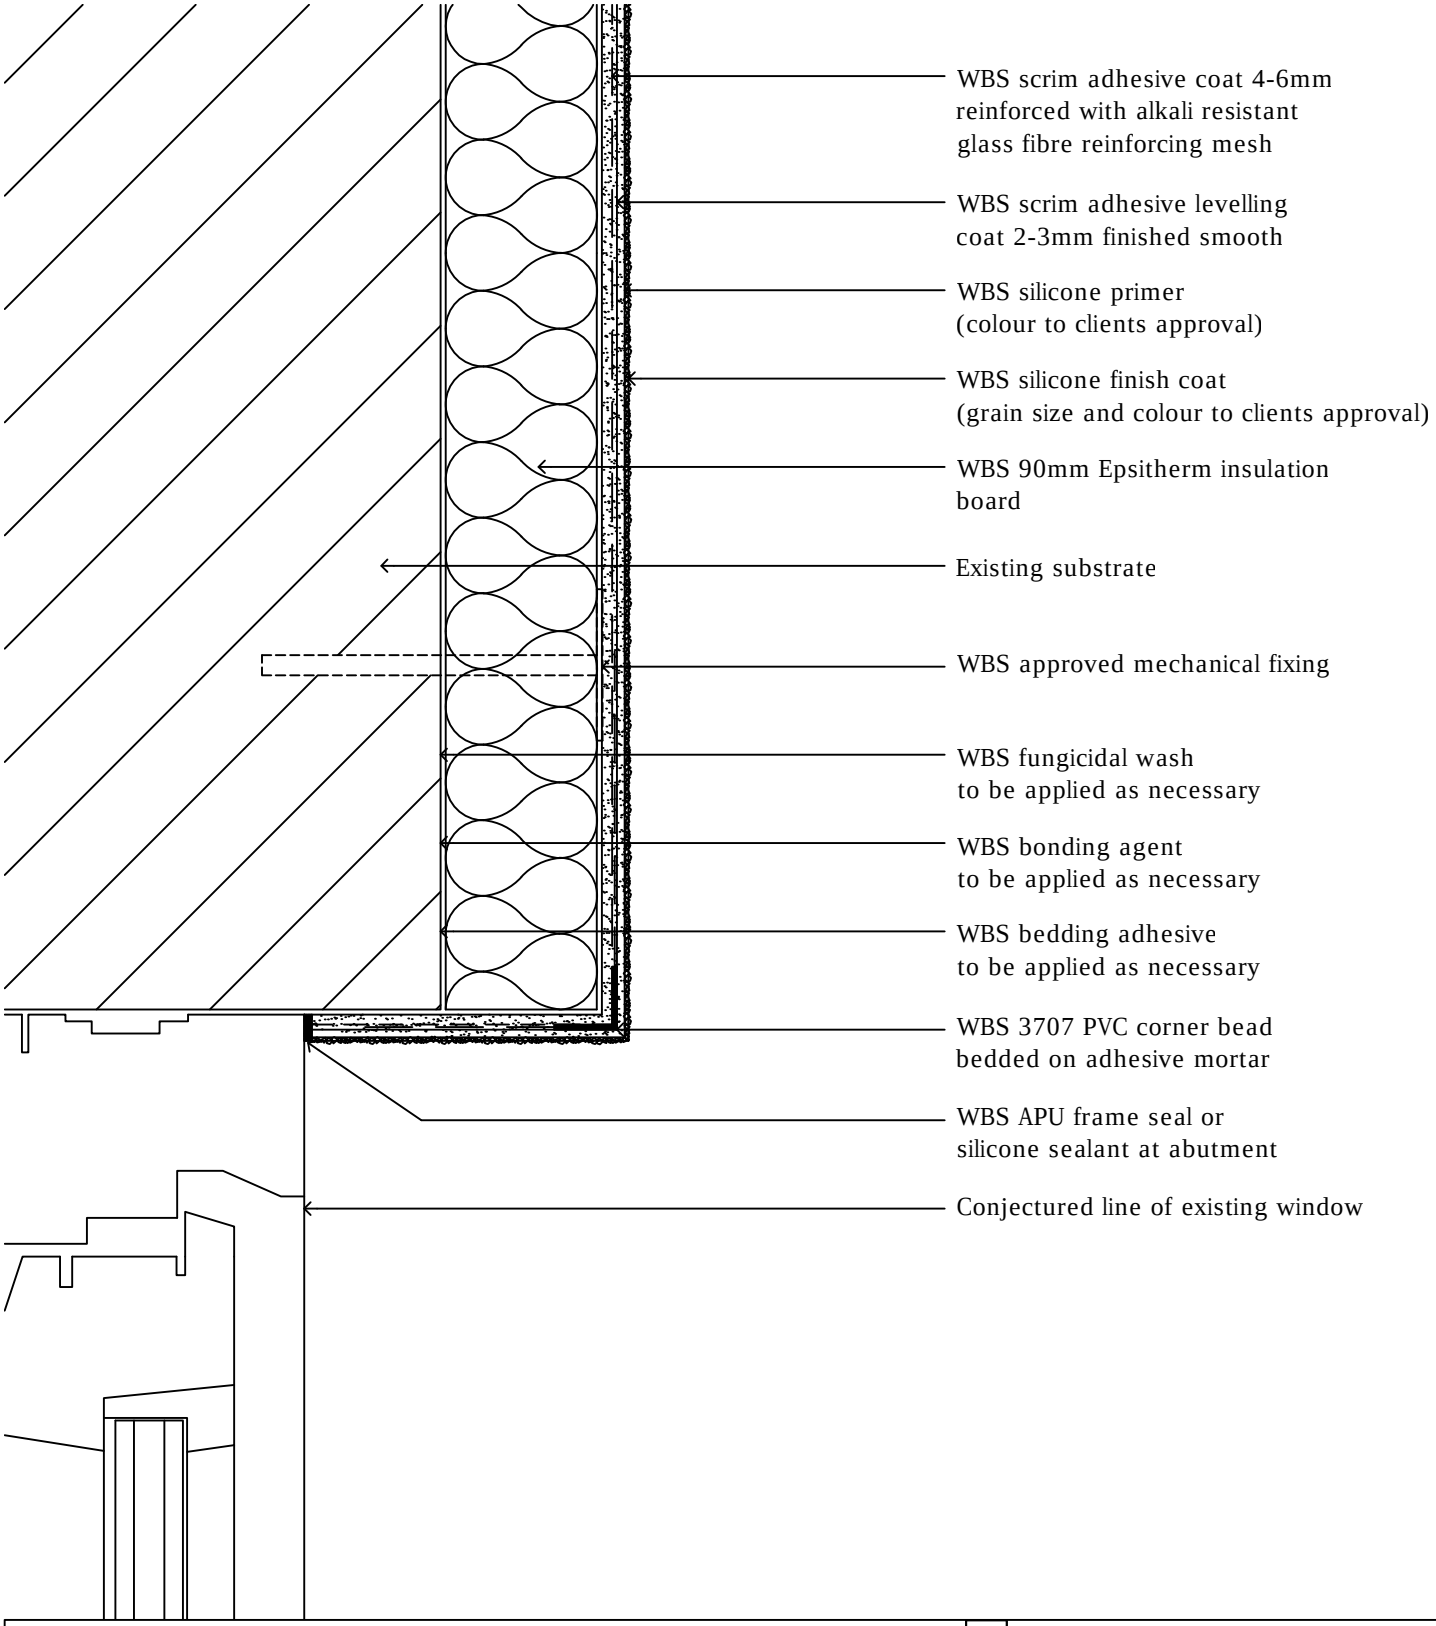

drawing. Window head detail 1 of 2

date. February 2013 revision. - drawn by. RC scale. nts

drawing no. MASONRY-EWI-SILICONE-05A drawing set. 04

wetherby
creating a greener future
1 Kid Glove Road, Golborne Enterprise Park,
Golborne, Greater Manchester, WA3 3GS
Tel: 01942 717100 Fax: 01942 717101
Web: www.wbs-ltd.co.uk
E-mail: technical@wbs-ltd.co.uk

© WBS-LTD 1998-2013. All rights reserved

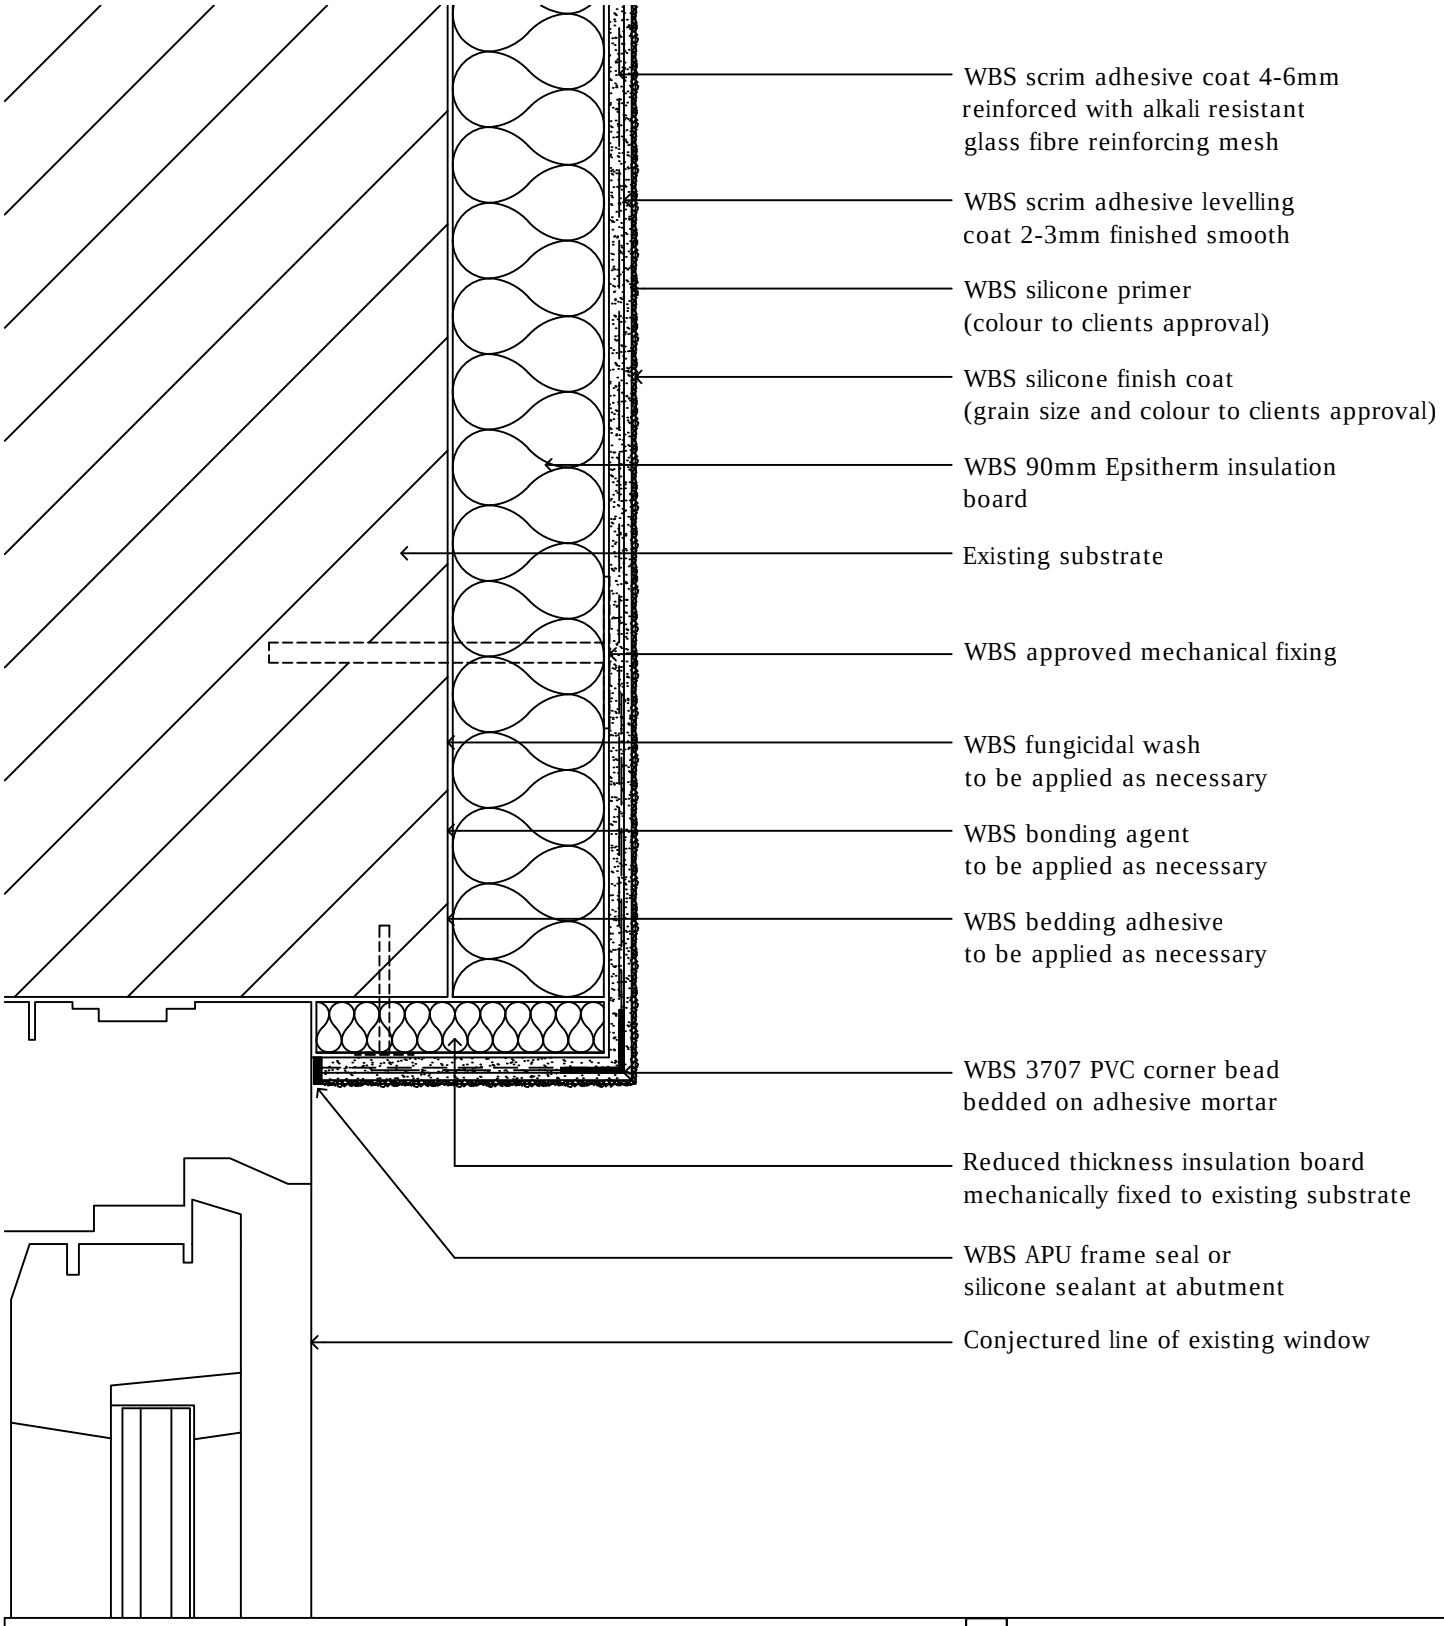

drawing. Window head detail 2 of 2

date. February 2013 revision. - drawn by. RC scale. nts

drawing no. MASONRY-EWI-SILICONE-05B drawing set. 04

wetherby
creating a greener future
1 Kid Glove Road, Golborne Enterprise Park,
Golborne, Greater Manchester, WA3 3GS
Tel: 01942 717100 Fax: 01942 717101
Web: www.wbs-ltd.co.uk
E-mail: technical@wbs-ltd.co.uk

© WBS-LTD 1998-2013. All rights reserved

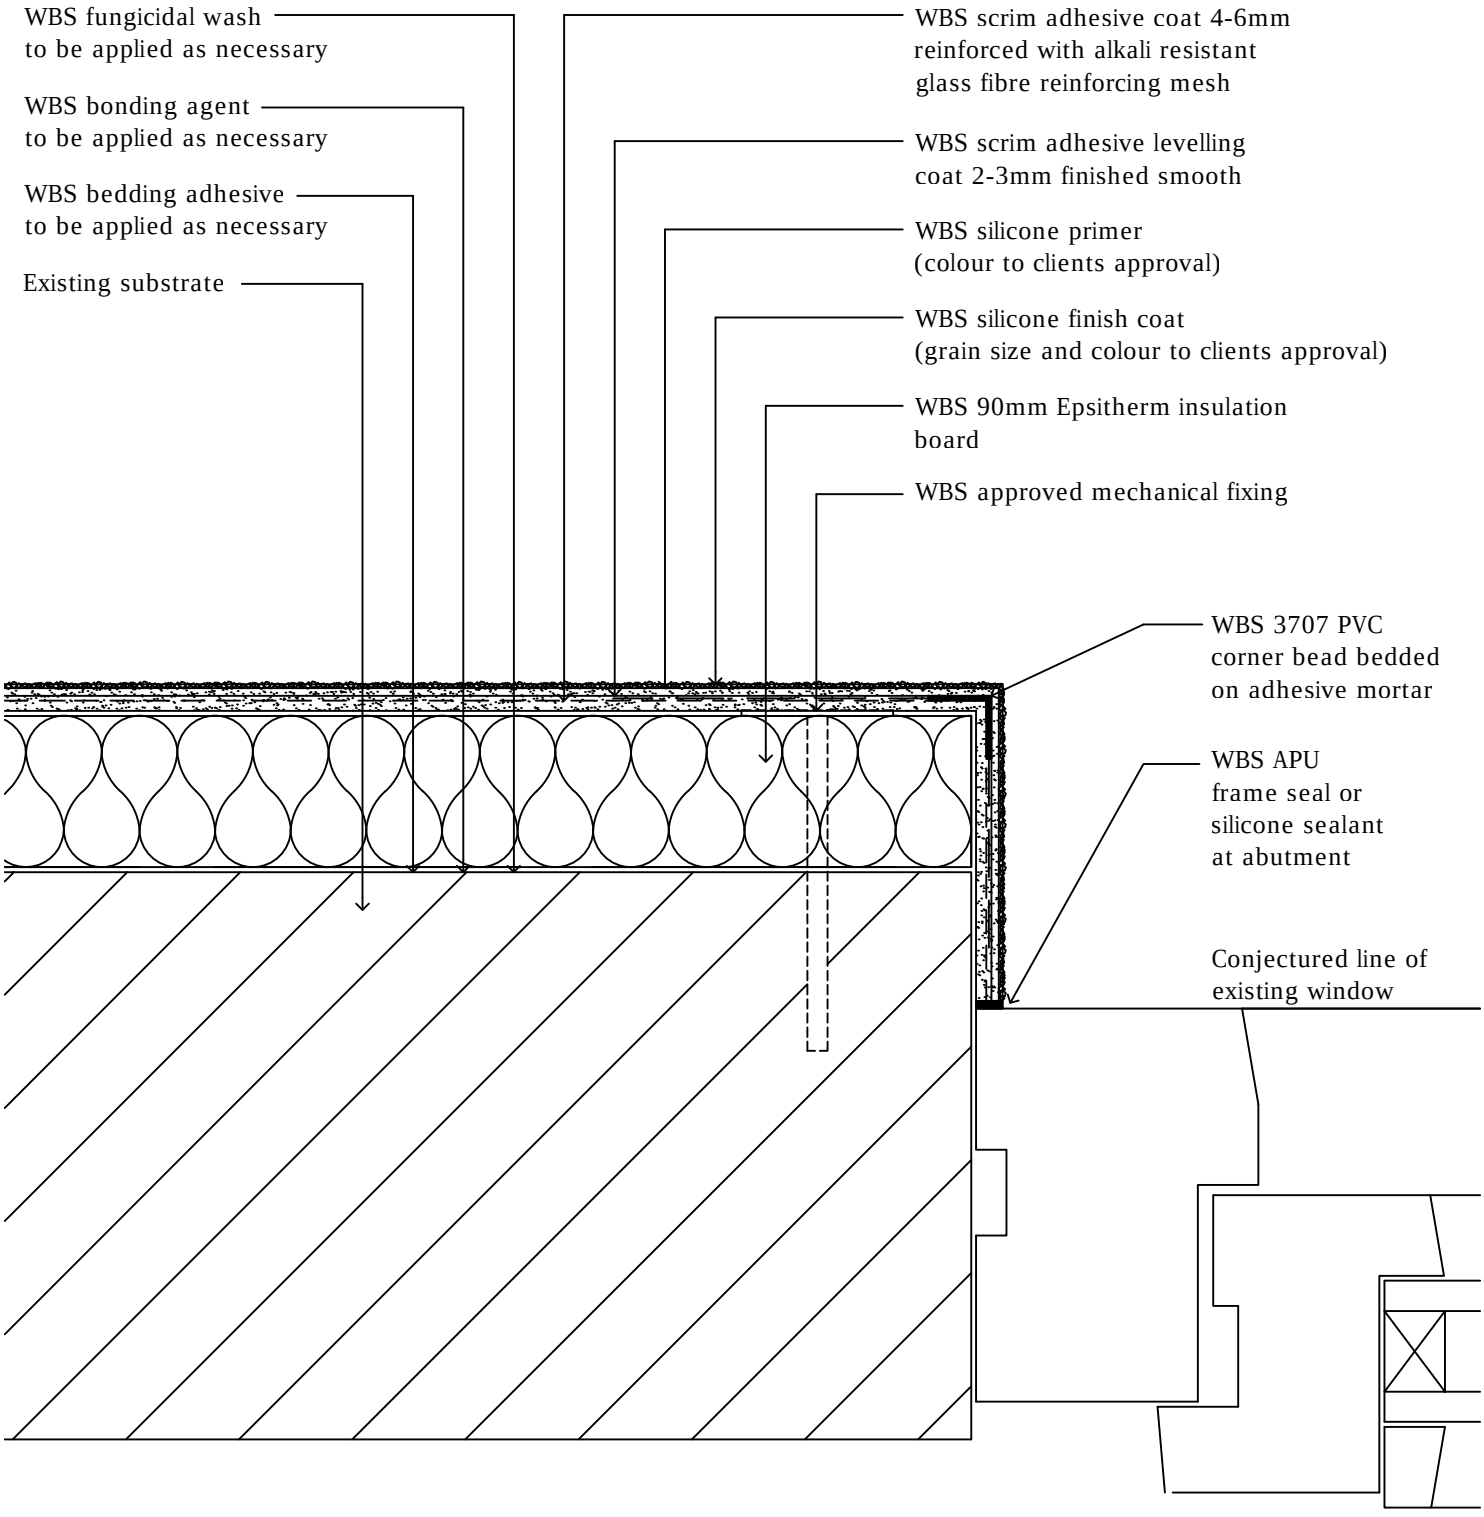

drawing. Window jamb detail 1 of 2

date. February 2013 revision. - drawn by. RC scale. nts

drawing no. MASONRY-EWI-SILICONE-06A drawing set. 04

wetherby
creating a greener future
1 Kid Glove Road, Golborne Enterprise Park,
Golborne, Greater Manchester, WA3 3GS
Tel: 01942 717100 Fax: 01942 717101
Web: www.wbs-ltd.co.uk
E-mail: technical@wbs-ltd.co.uk

© WBS-LTD 1998-2013. All rights reserved

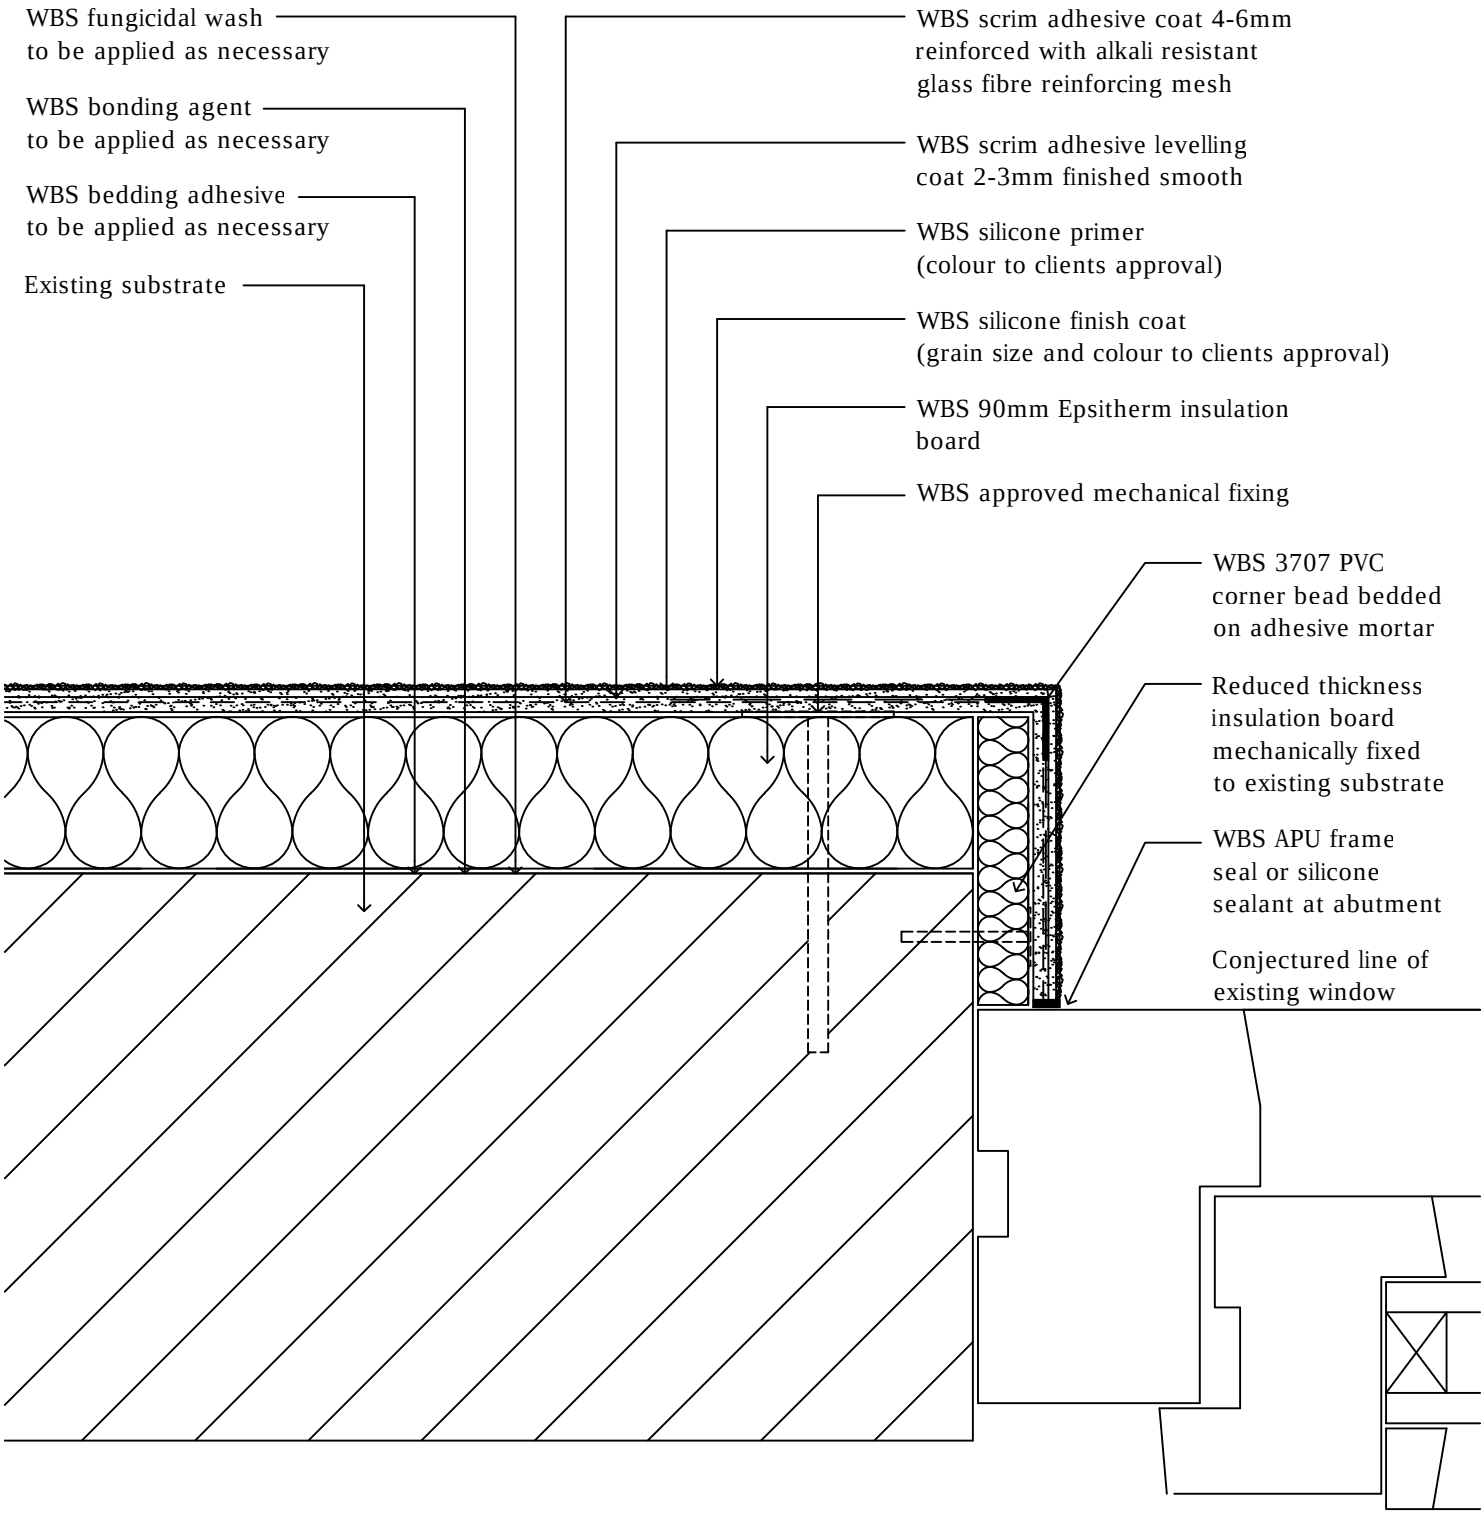

drawing. Window jamb detail 2 of 2

date. February 2013 revision. - drawn by. RC scale. nts

drawing no. MASONRY-EWI-SILICONE-06B drawing set. 04

wetherby
creating a greener future
1 Kid Glove Road, Golborne Enterprise Park,
Golborne, Greater Manchester, WA3 3GS
Tel: 01942 717100 Fax: 01942 717101
Web: www.wbs-ltd.co.uk
E-mail: technical@wbs-ltd.co.uk

© WBS-LTD 1998-2013. All rights reserved

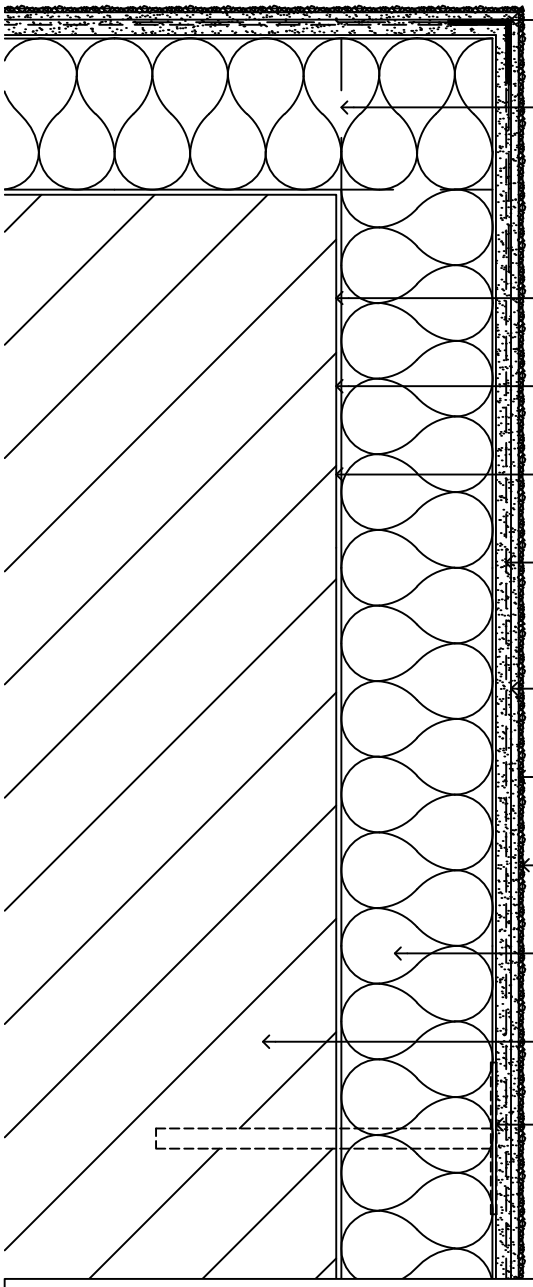

WBS 3707 PVC corner bead
bedded on adhesive mortar

Staggered insulation board
joints at building corner

WBS fungicidal wash
to be applied as necessary

WBS bonding agent
to be applied as necessary

WBS bedding adhesive
to be applied as necessary

WBS scrim adhesive coat 4-6mm
reinforced with alkali resistant
glass fibre reinforcing mesh

WBS scrim adhesive levelling
coat 2-3mm finished smooth

WBS silicone primer
(colour to clients approval)

WBS silicone finish coat
(grain size and colour to clients approval)

WBS 90mm Epsitherm insulation
board

Existing substrate

WBS approved mechanical fixing

drawing. Building corner detail

date. February 2013 revision. - drawn by. RC scale. nts

drawing no. MASONRY-EWI-SILICONE-07A drawing set. 04

wetherby
creating a greener future
1 Kid Glove Road, Golborne Enterprise Park,
Golborne, Greater Manchester, WA3 3GS
Tel: 01942 717100 Fax: 01942 717101
Web: www.wbs-ltd.co.uk
E-mail: technical@wbs-ltd.co.uk

© WBS-LTD 1998-2013. All rights reserved

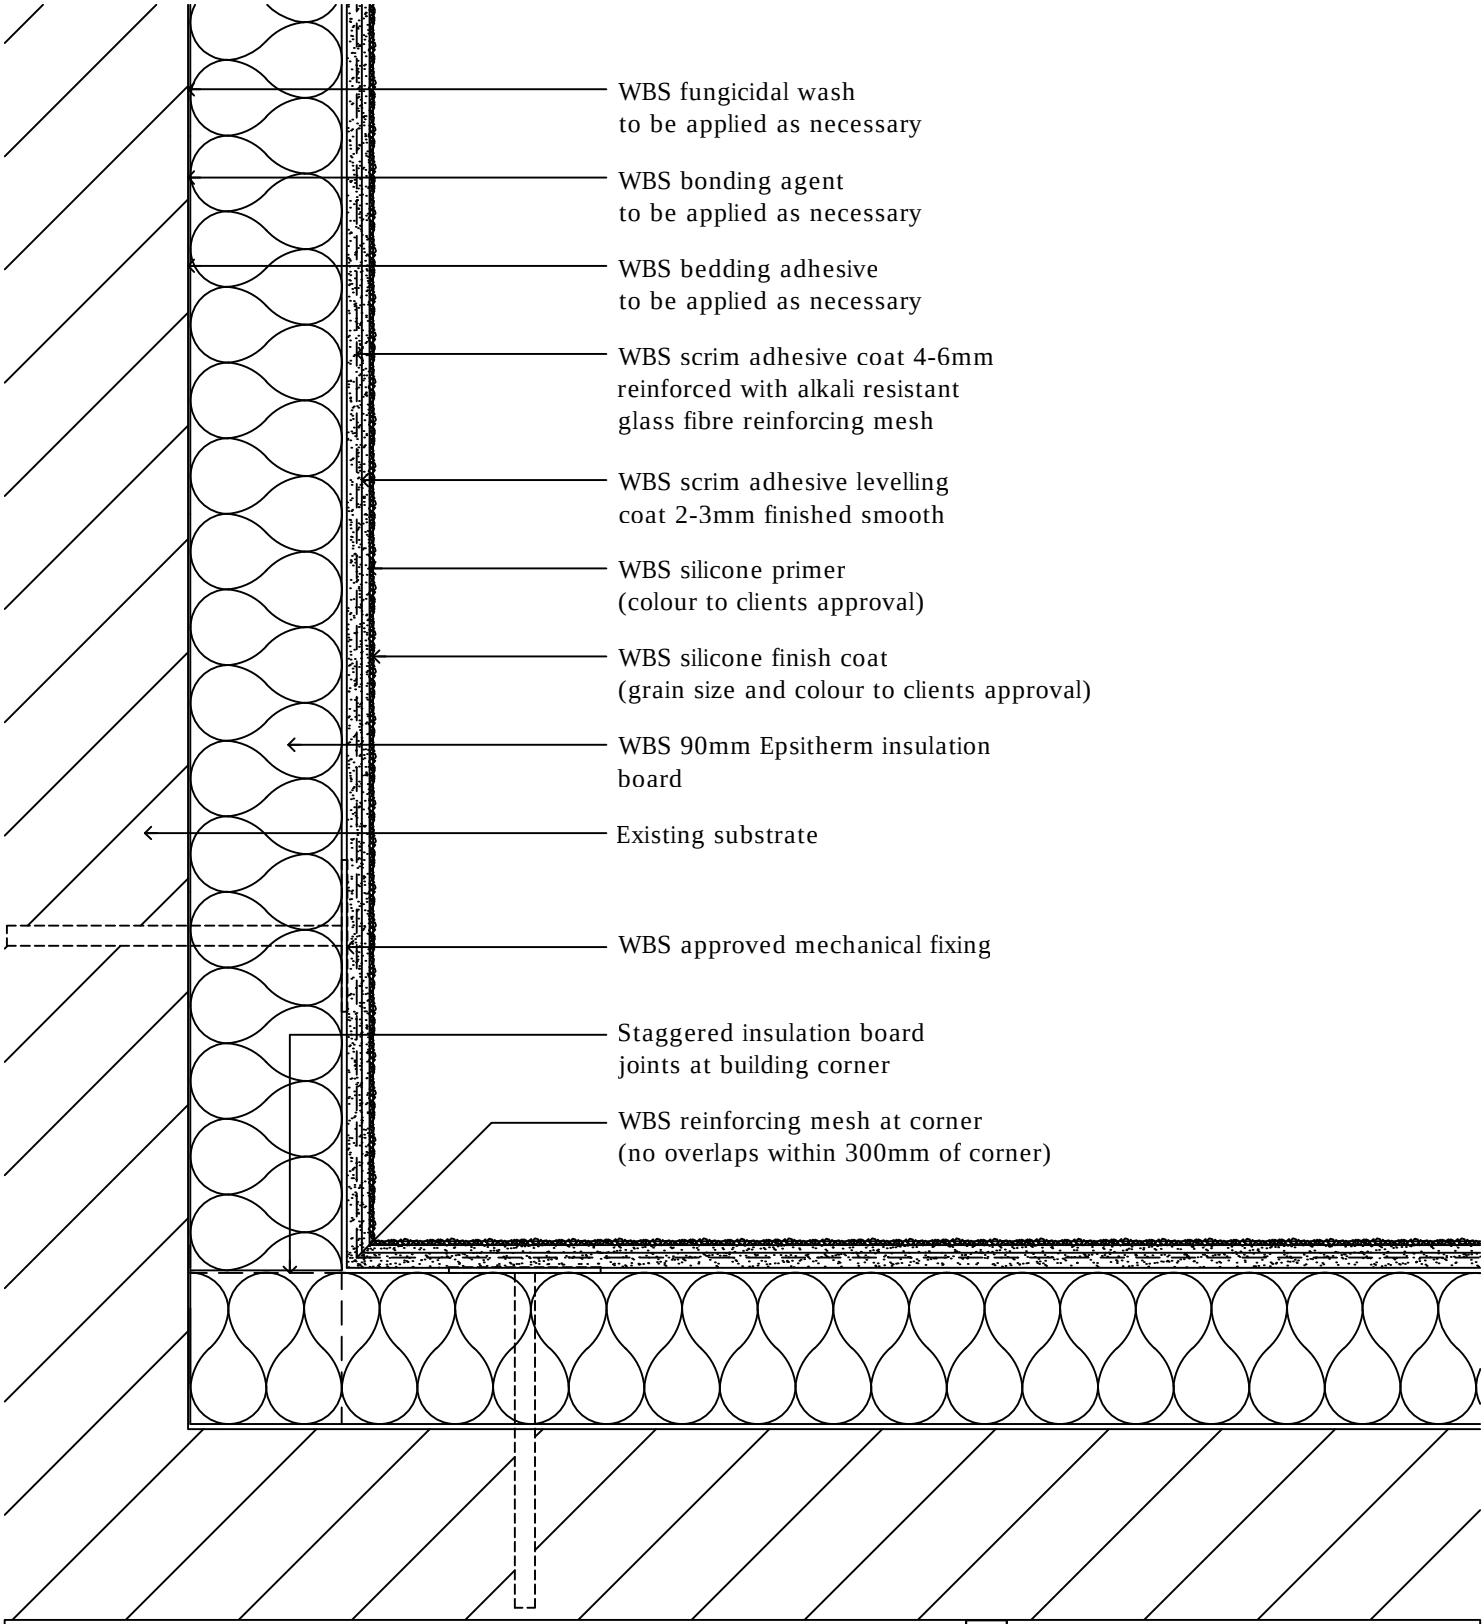

drawing. Internal building corner detail

date. February 2013 revision. - drawn by. RC scale. nts

drawing no. MASONRY-EWI-SILICONE-07B drawing set. 04

wetherby
creating a greener future
1 Kid Glove Road, Golborne Enterprise Park,
Golborne, Greater Manchester, WA3 3GS
Tel: 01942 717100 Fax: 01942 717101
Web: www.wbs-ltd.co.uk
E-mail: technical@wbs-ltd.co.uk

© WBS-LTD 1998-2013. All rights reserved

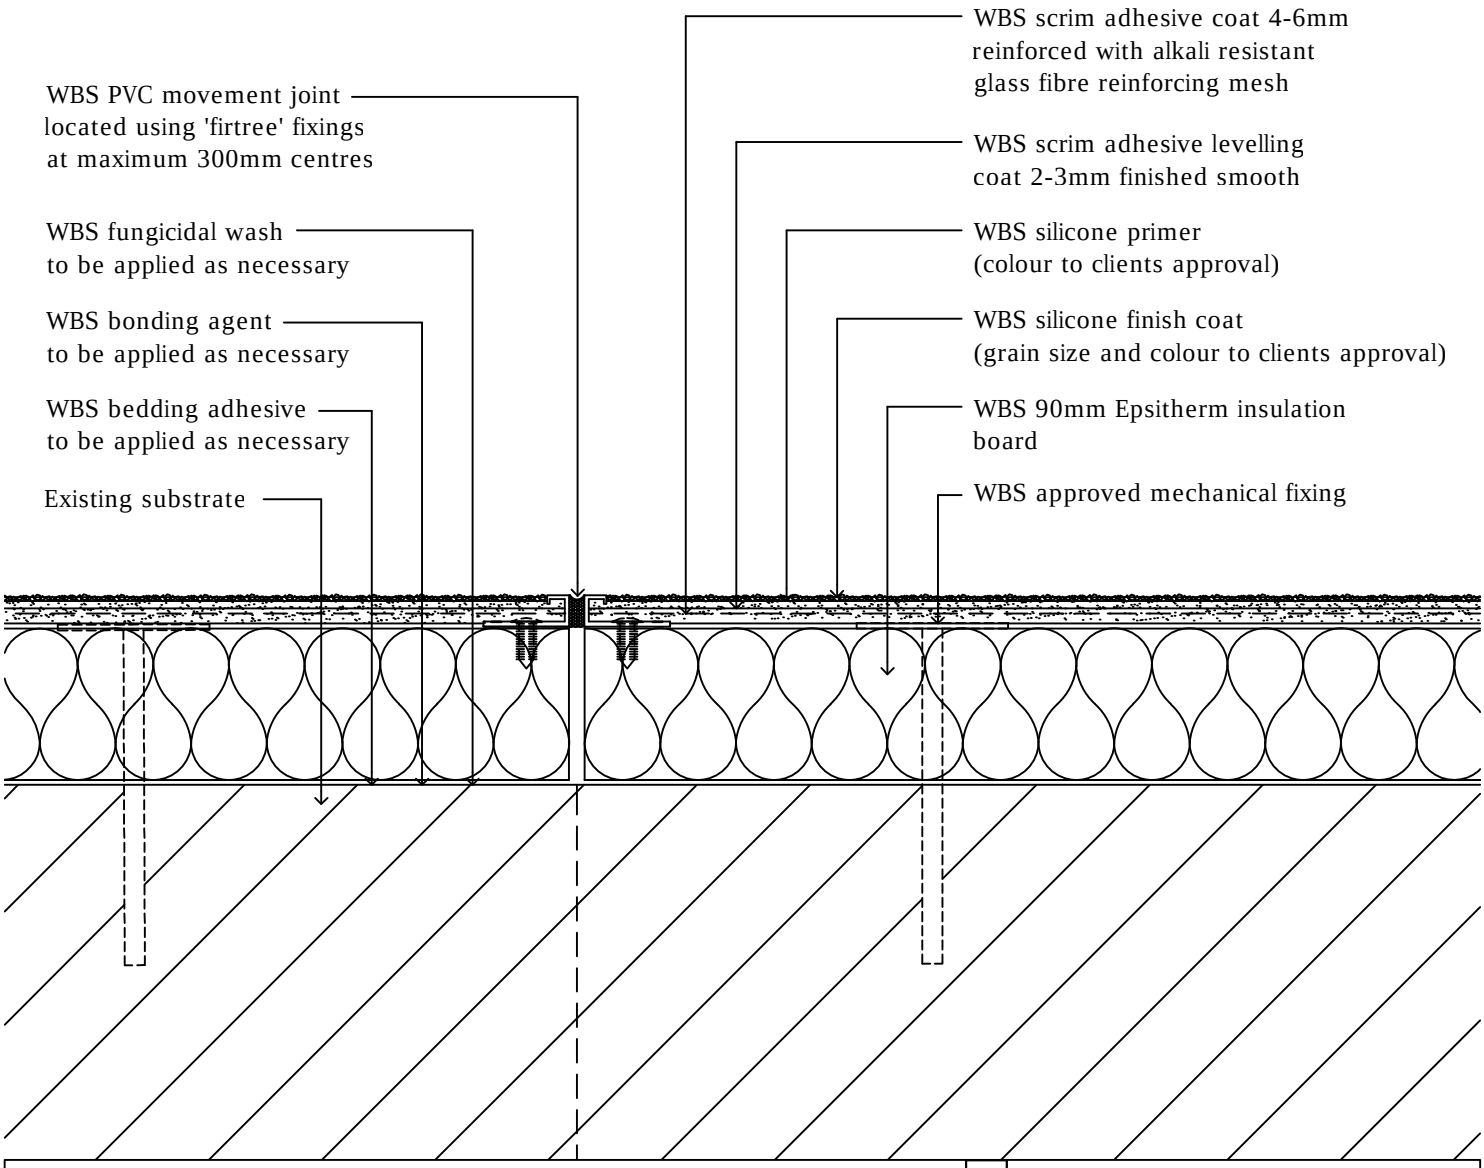

drawing. Movement joint detail

date. February 2013 revision. - drawn by. RC scale. nts

drawing no. MASONRY-EWI-SILICONE-08 drawing set. 04

wetherby
creating a greener future
1 Kid Glove Road, Golborne Enterprise Park,
Golborne, Greater Manchester, WA3 3GS
Tel: 01942 717100 Fax: 01942 717101
Web: www.wbs-ltd.co.uk
E-mail: technical@wbs-ltd.co.uk

© WBS-LTD 1998-2013. All rights reserved

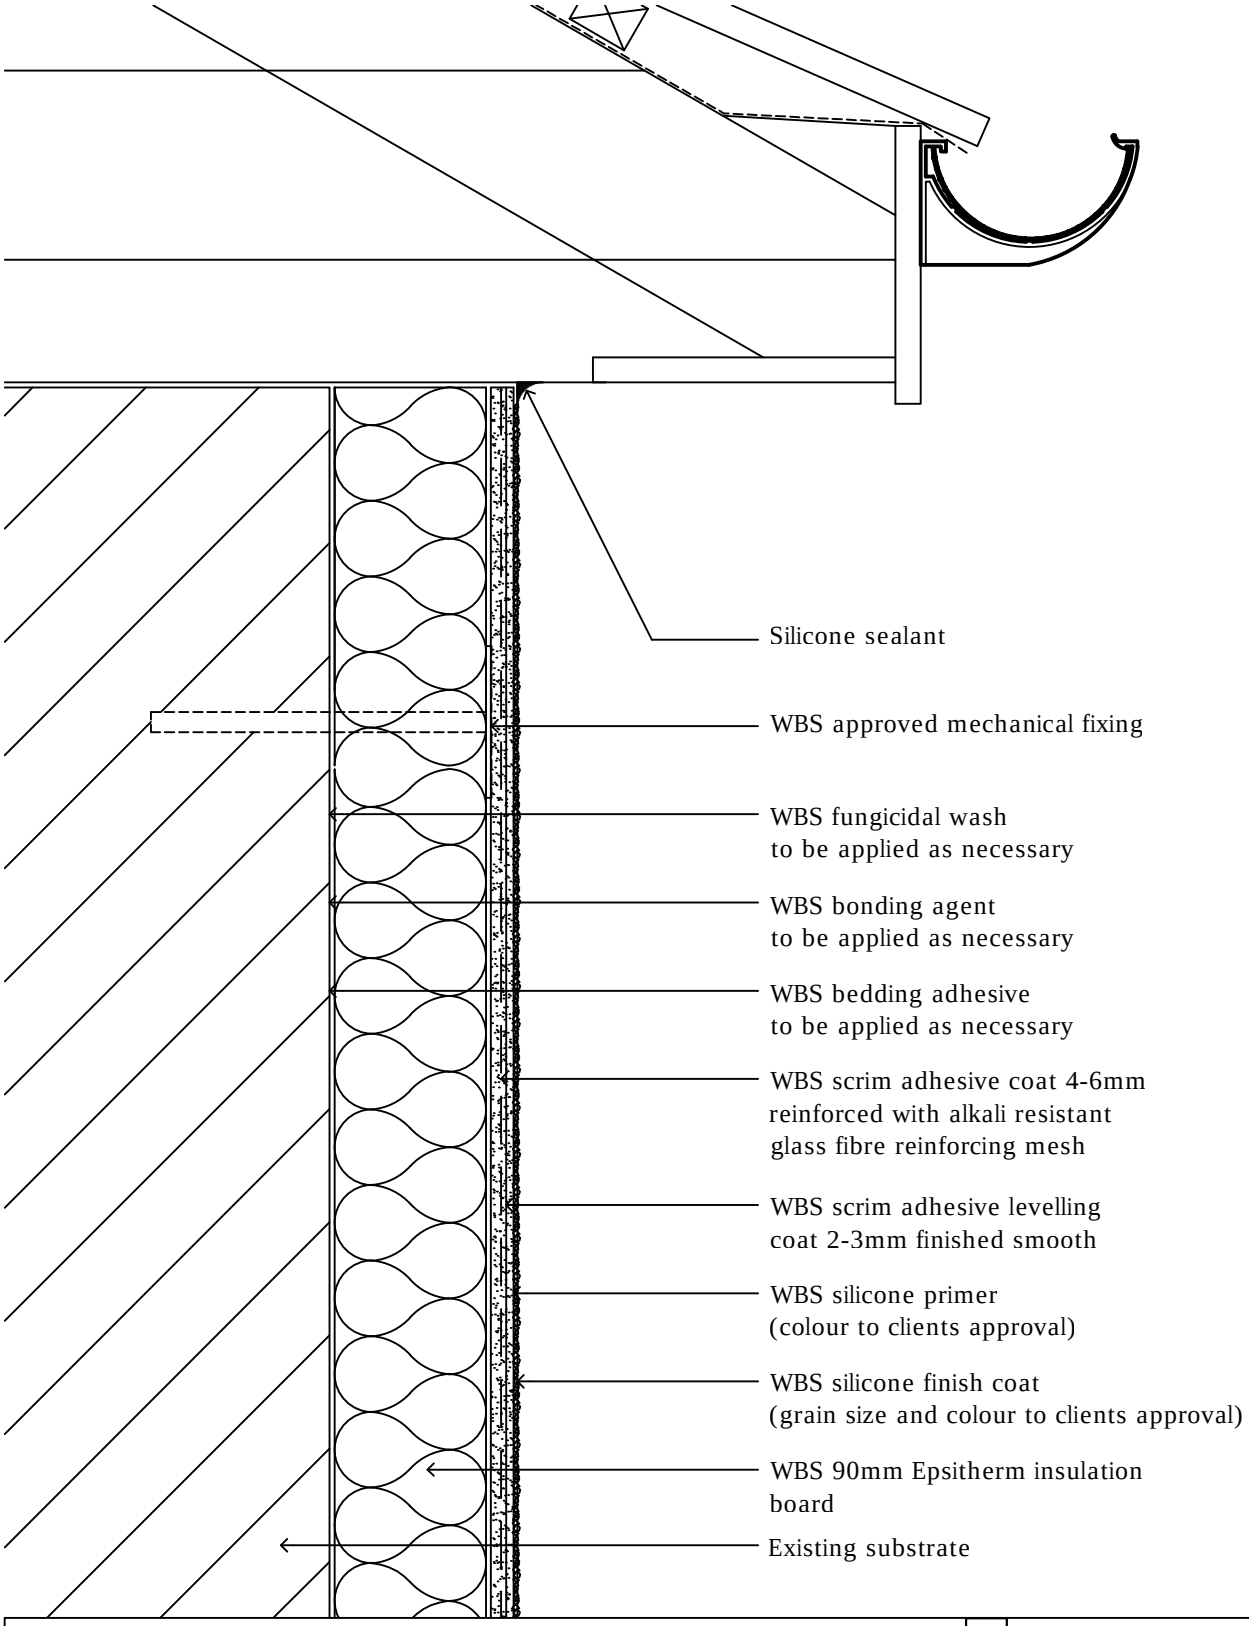

drawing. Roof abutment detail

date. February 2013 revision. - drawn by. RC scale. nts

drawing no. MASONRY-EWI-SILICONE-09 drawing set. 04

wetherby
creating a greener future
1 Kid Glove Road, Golborne Enterprise Park,
Golborne, Greater Manchester, WA3 3GS
Tel: 01942 717100 Fax: 01942 717101
Web: www.wbs-ltd.co.uk
E-mail: technical@wbs-ltd.co.uk

© WBS-LTD 1998-2013. All rights reserved

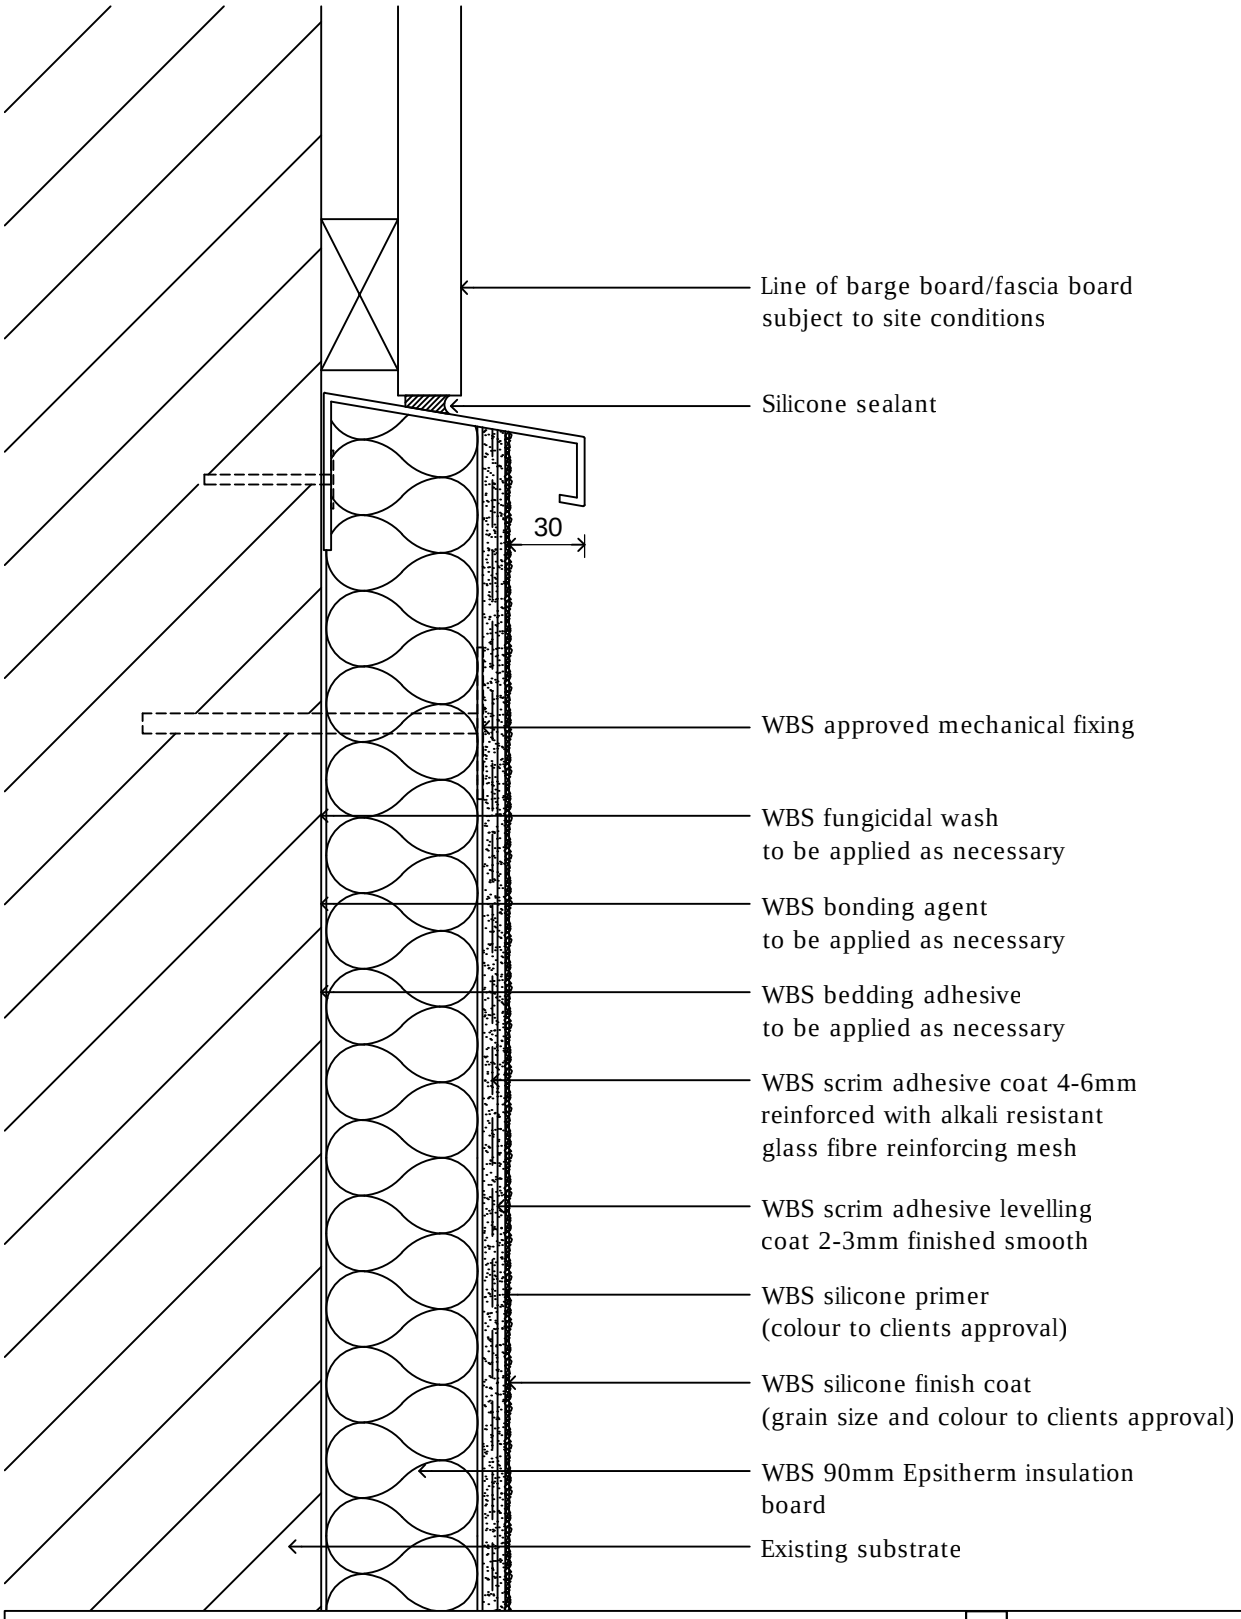

drawing. Verge trim detail

date. February 2013 revision. - drawn by. RC scale. nts

drawing no. MASONRY-EWI-SILICONE-10 drawing set. 04

wetherby
creating a greener future
1 Kid Glove Road, Golborne Enterprise Park,
Golborne, Greater Manchester, WA3 3GS
Tel: 01942 717100 Fax: 01942 717101
Web: www.wbs-ltd.co.uk
E-mail: technical@wbs-ltd.co.uk

© WBS-LTD 1998-2013. All rights reserved

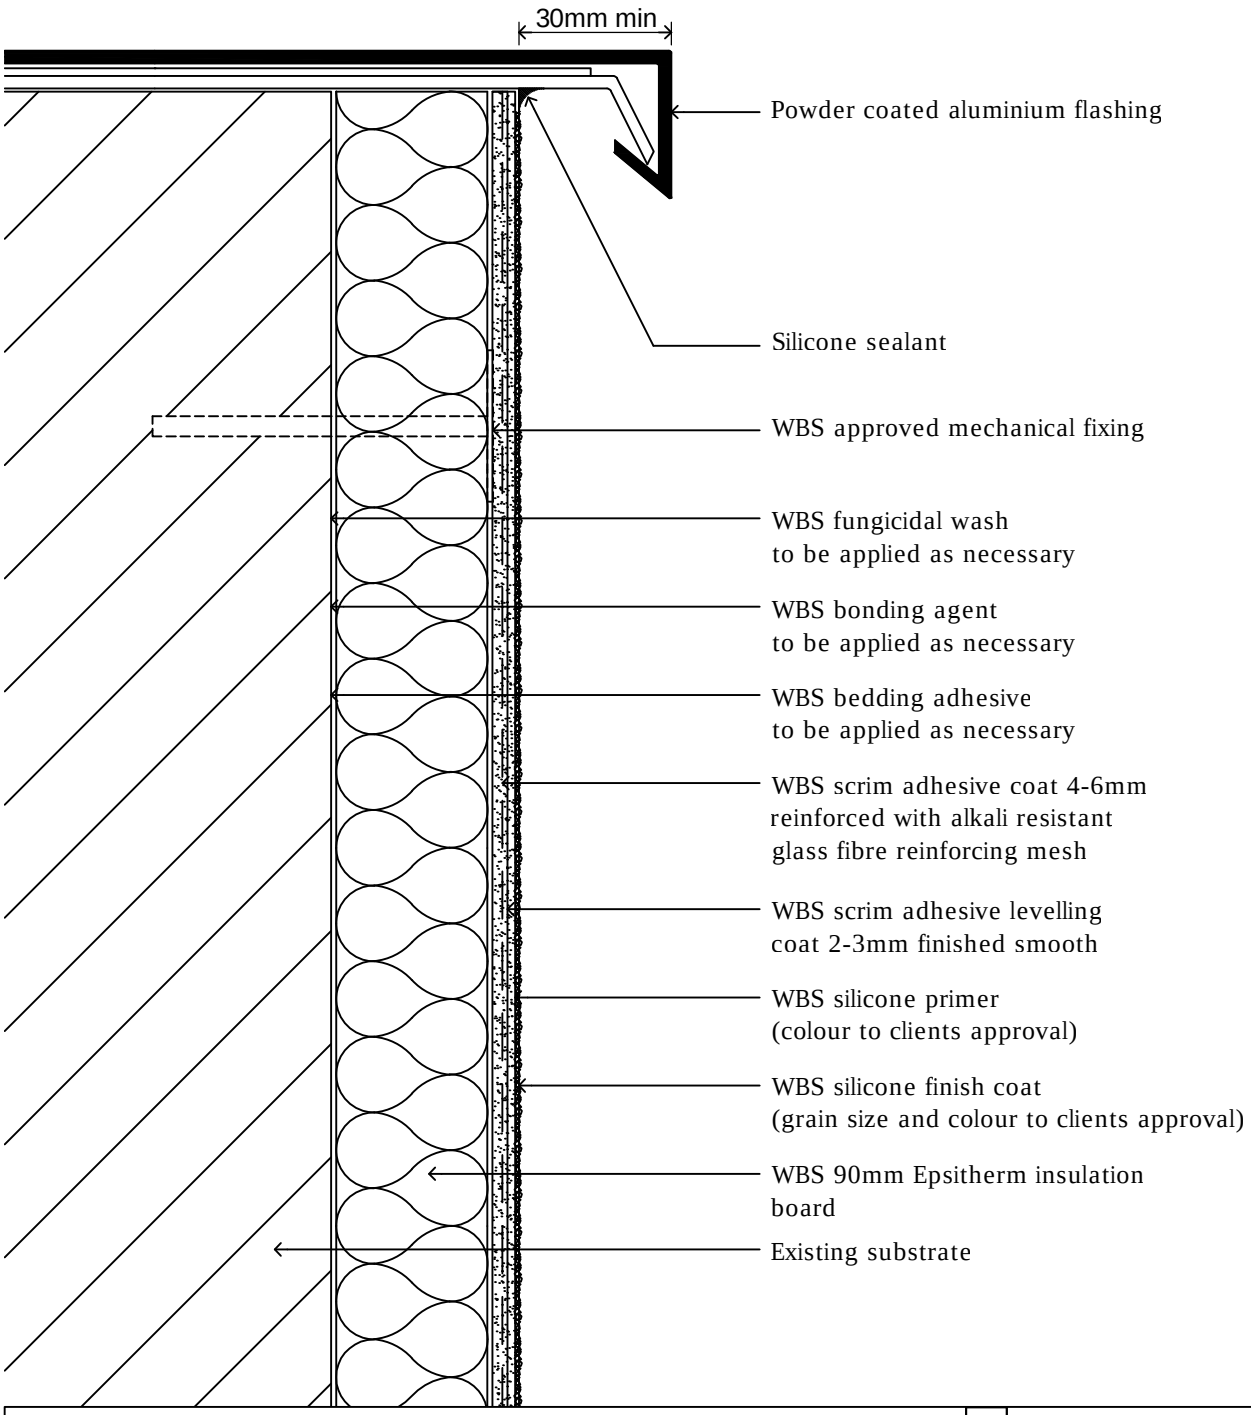

drawing. **Parapet detail**

date. February 2013 revision. - drawn by. RC scale. nts

drawing no. MASONRY-EWI-SILICONE-11 drawing set. 04

wetherby
creating a greener future
1 Kid Glove Road, Golborne Enterprise Park,
Golborne, Greater Manchester, WA3 3GS
Tel: 01942 717100 Fax: 01942 717101
Web: www.wbs-ltd.co.uk
E-mail: technical@wbs-ltd.co.uk

© WBS-LTD 1998-2013. All rights reserved

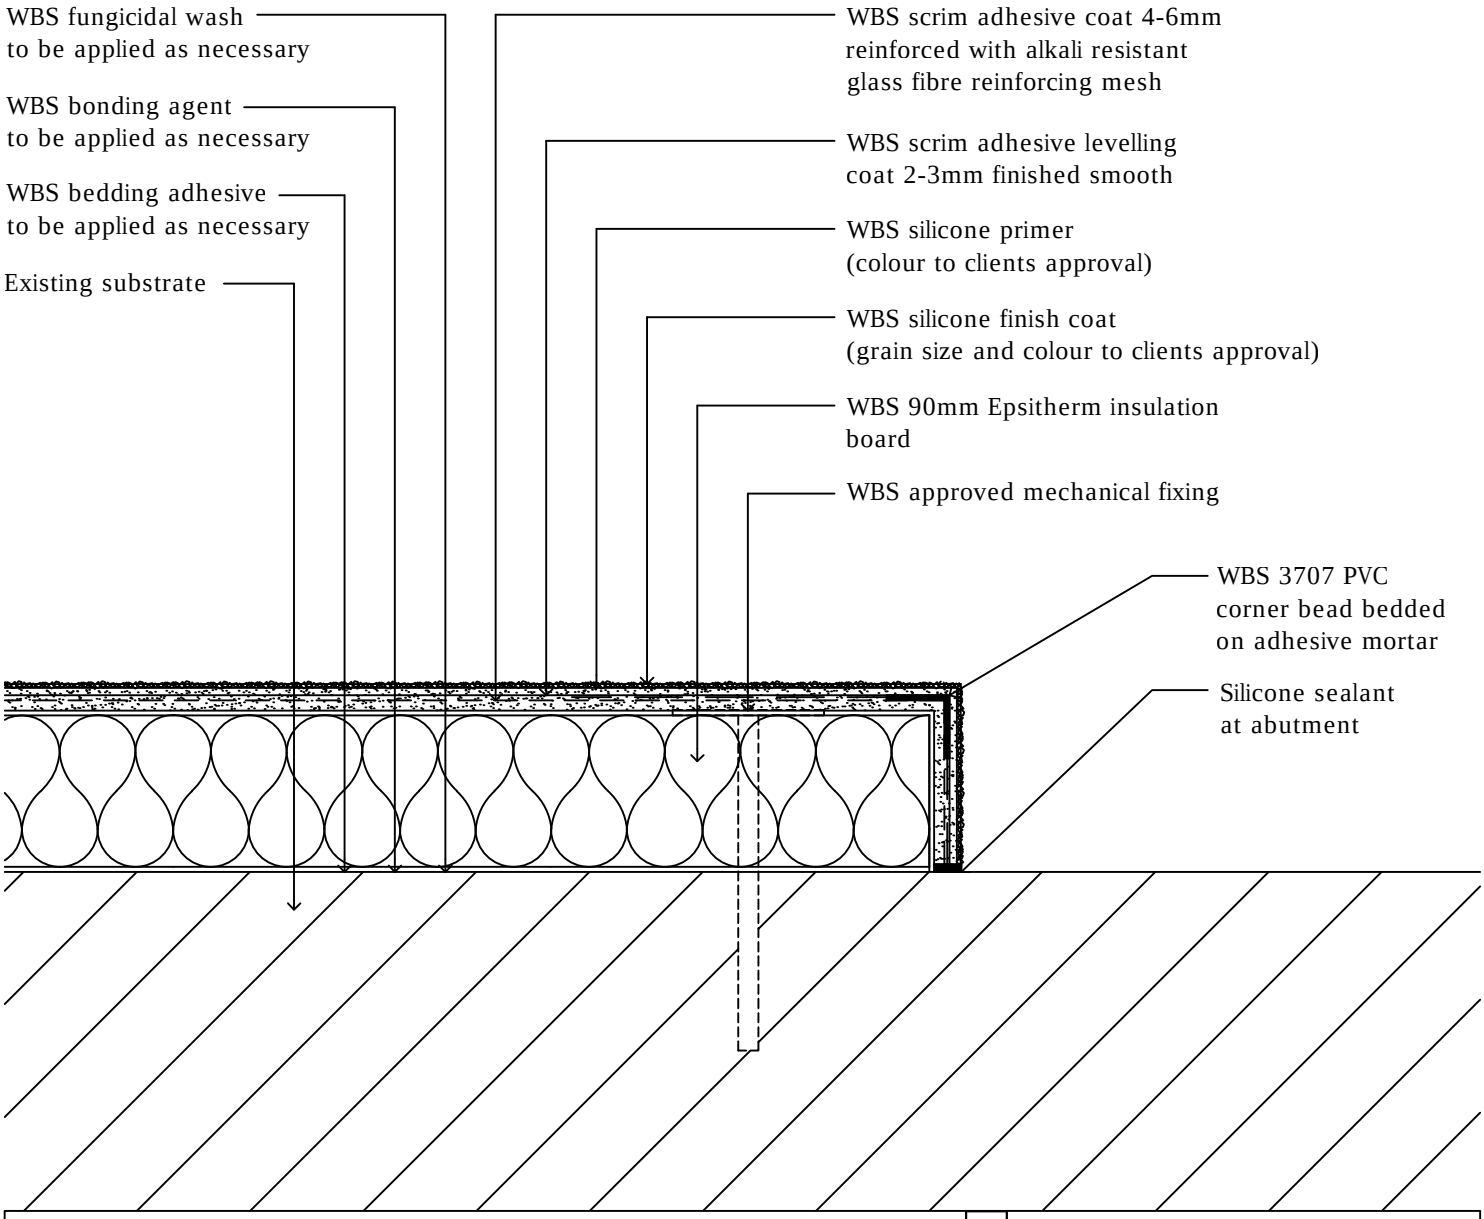

drawing. Party wall detail 1 of 2

date. February 2013 revision. - drawn by. RC scale. nts

drawing no. MASONRY-EWI-SILICONE-12A drawing set. 04

wetherby
creating a greener future
1 Kid Glove Road, Golborne Enterprise Park,
Golborne, Greater Manchester, WA3 3GS
Tel: 01942 717100 Fax: 01942 717101
Web: www.wbs-ltd.co.uk
E-mail: technical@wbs-ltd.co.uk

© WBS-LTD 1998-2013. All rights reserved

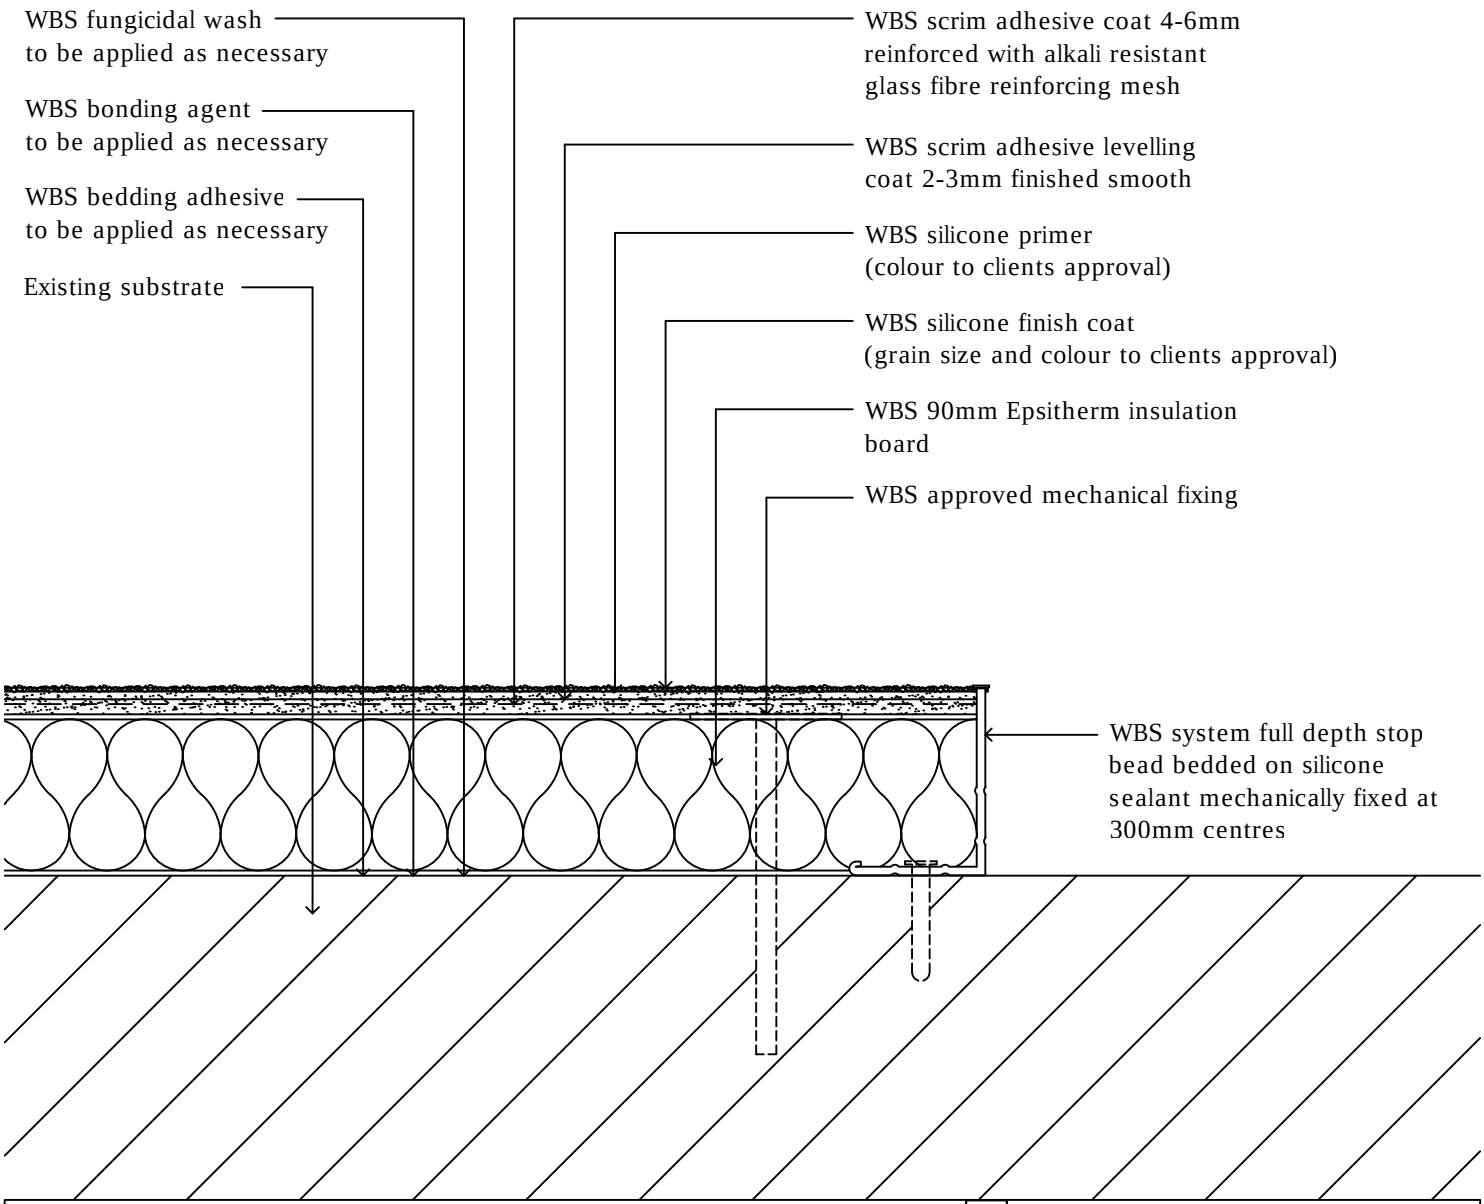

drawing. Party wall detail 2 of 2

date. February 2013 revision. - drawn by. RC scale. nts

drawing no. MASONRY-EWI-SILICONE-12B drawing set. 04

wetherby
creating a greener future
1 Kid Glove Road, Golborne Enterprise Park,
Golborne, Greater Manchester, WA3 3GS
Tel: 01942 717100 Fax: 01942 717101
Web: www.wbs-ltd.co.uk
E-mail: technical@wbs-ltd.co.uk

© WBS-LTD 1998-2013. All rights reserved

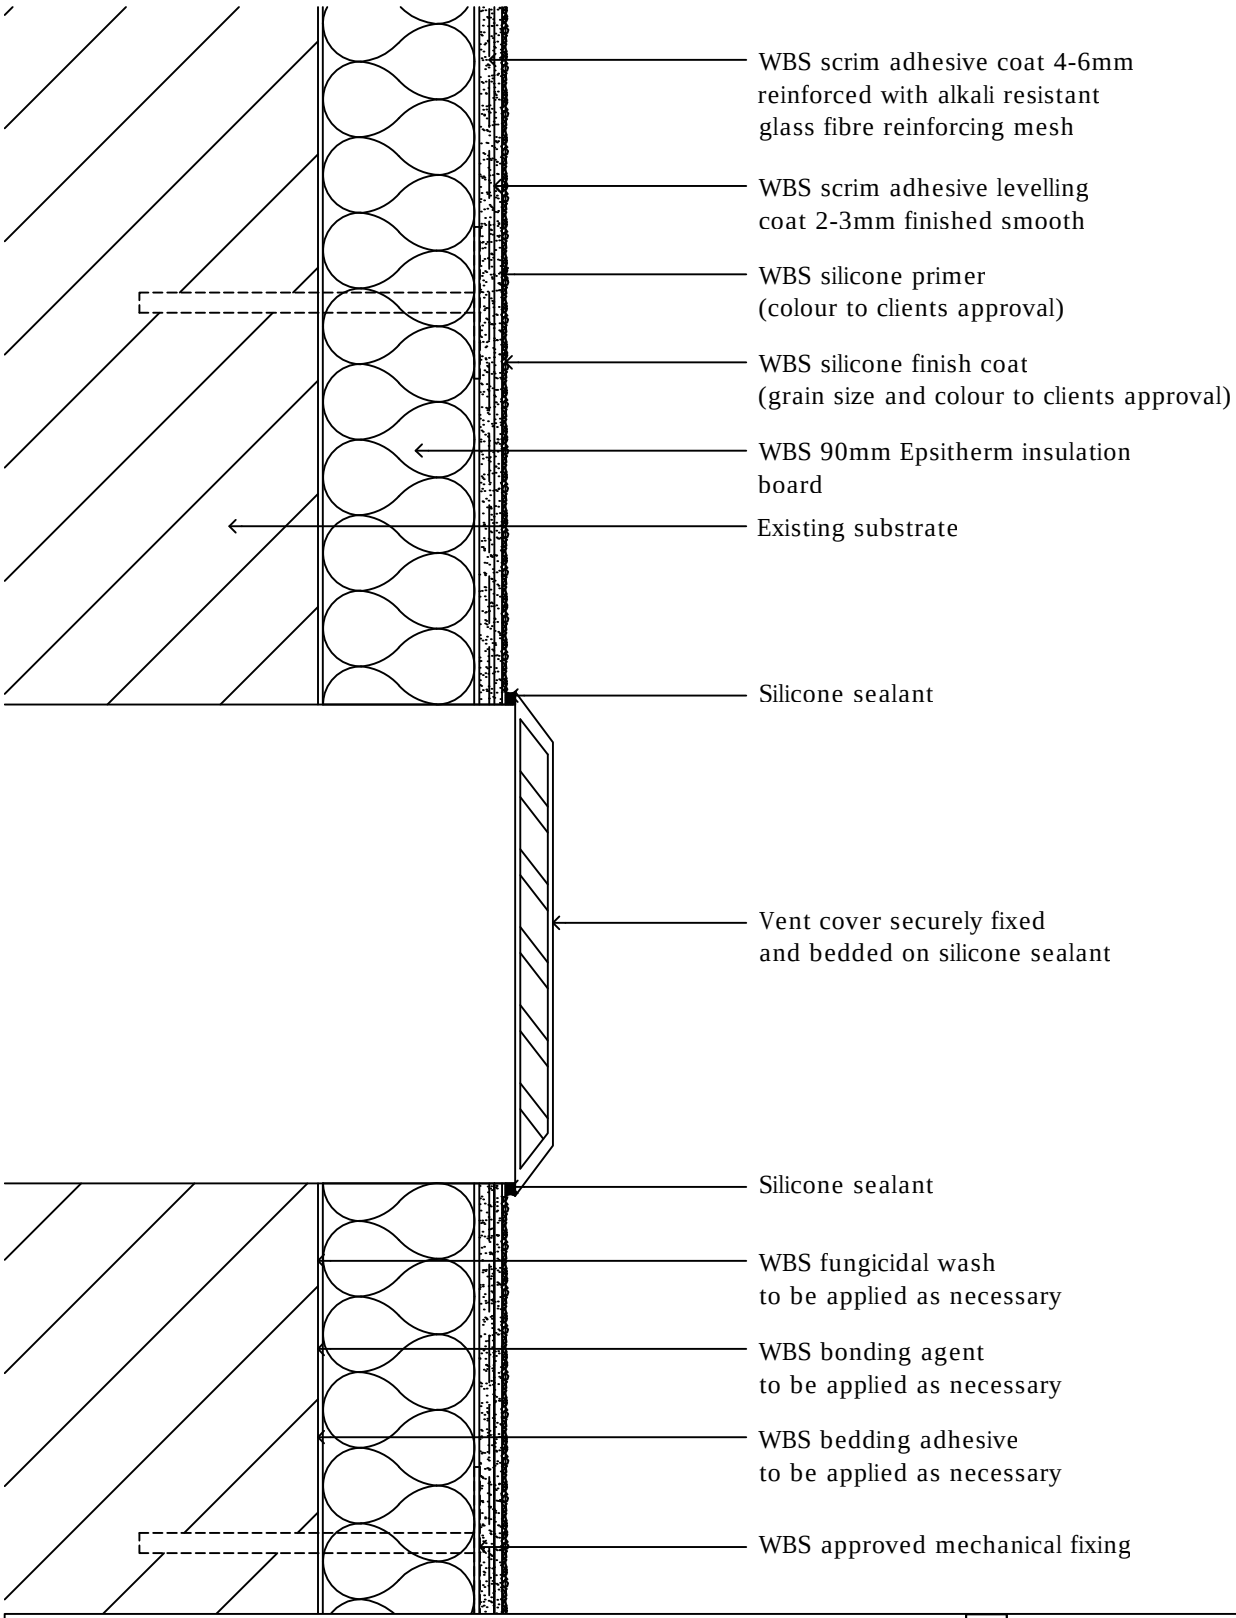

drawing. Air vent detail

date. February 2013 revision. - drawn by. RC scale. nts

drawing no. MASONRY-EWI-SILICONE-13 drawing set. 04

wetherby
creating a greener future
1 Kid Glove Road, Golborne Enterprise Park,
Golborne, Greater Manchester, WA3 3GS
Tel: 01942 717100 Fax: 01942 717101
Web: www.wbs-ltd.co.uk
E-mail: technical@wbs-ltd.co.uk

© WBS-LTD 1998-2013. All rights reserved

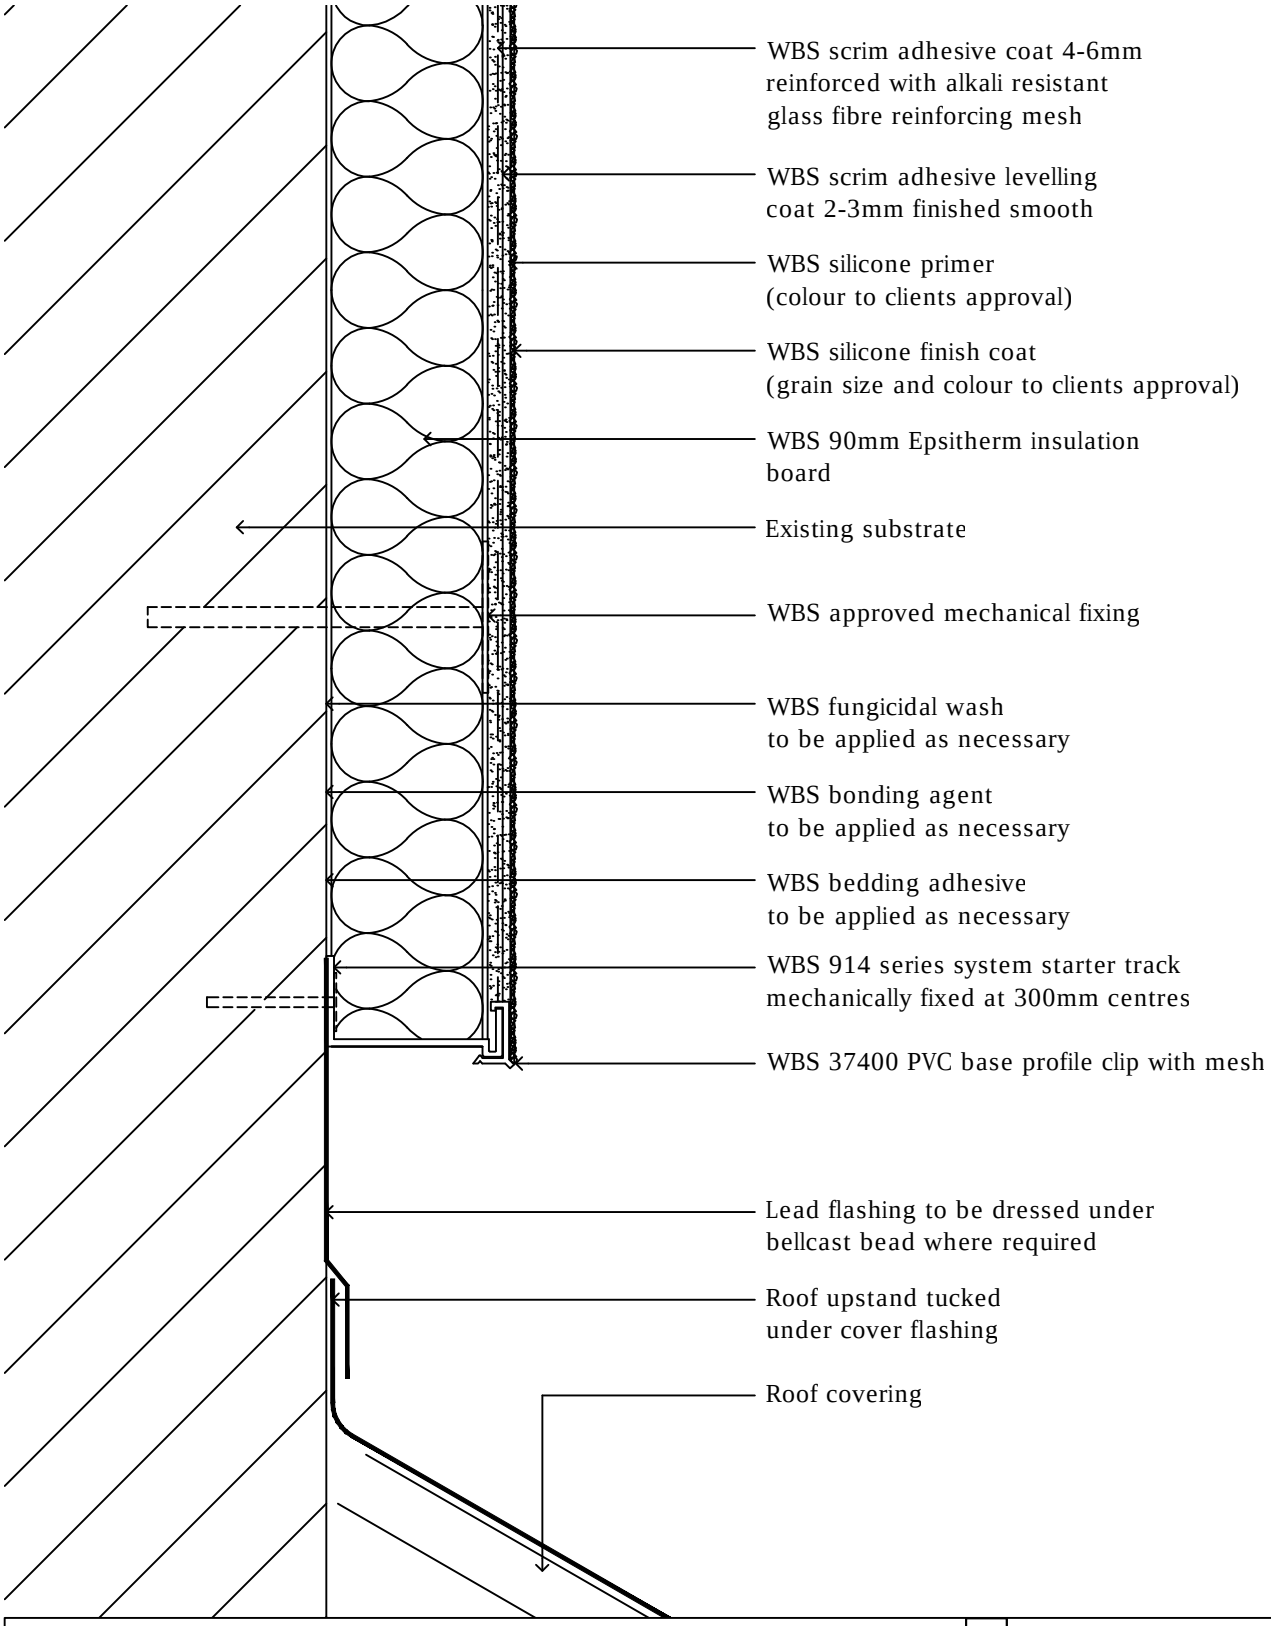

drawing. Roof junction detail 1 of 2

date. February 2013 revision. - drawn by. RC scale. nts

drawing no. MASONRY-EWI-SILICONE-14A drawing set. 04

wetherby
creating a greener future
1 Kid Glove Road, Golborne Enterprise Park,
Golborne, Greater Manchester, WA3 3GS
Tel: 01942 717100 Fax: 01942 717101
Web: www.wbs-ltd.co.uk
E-mail: technical@wbs-ltd.co.uk

© WBS-LTD 1998-2013. All rights reserved

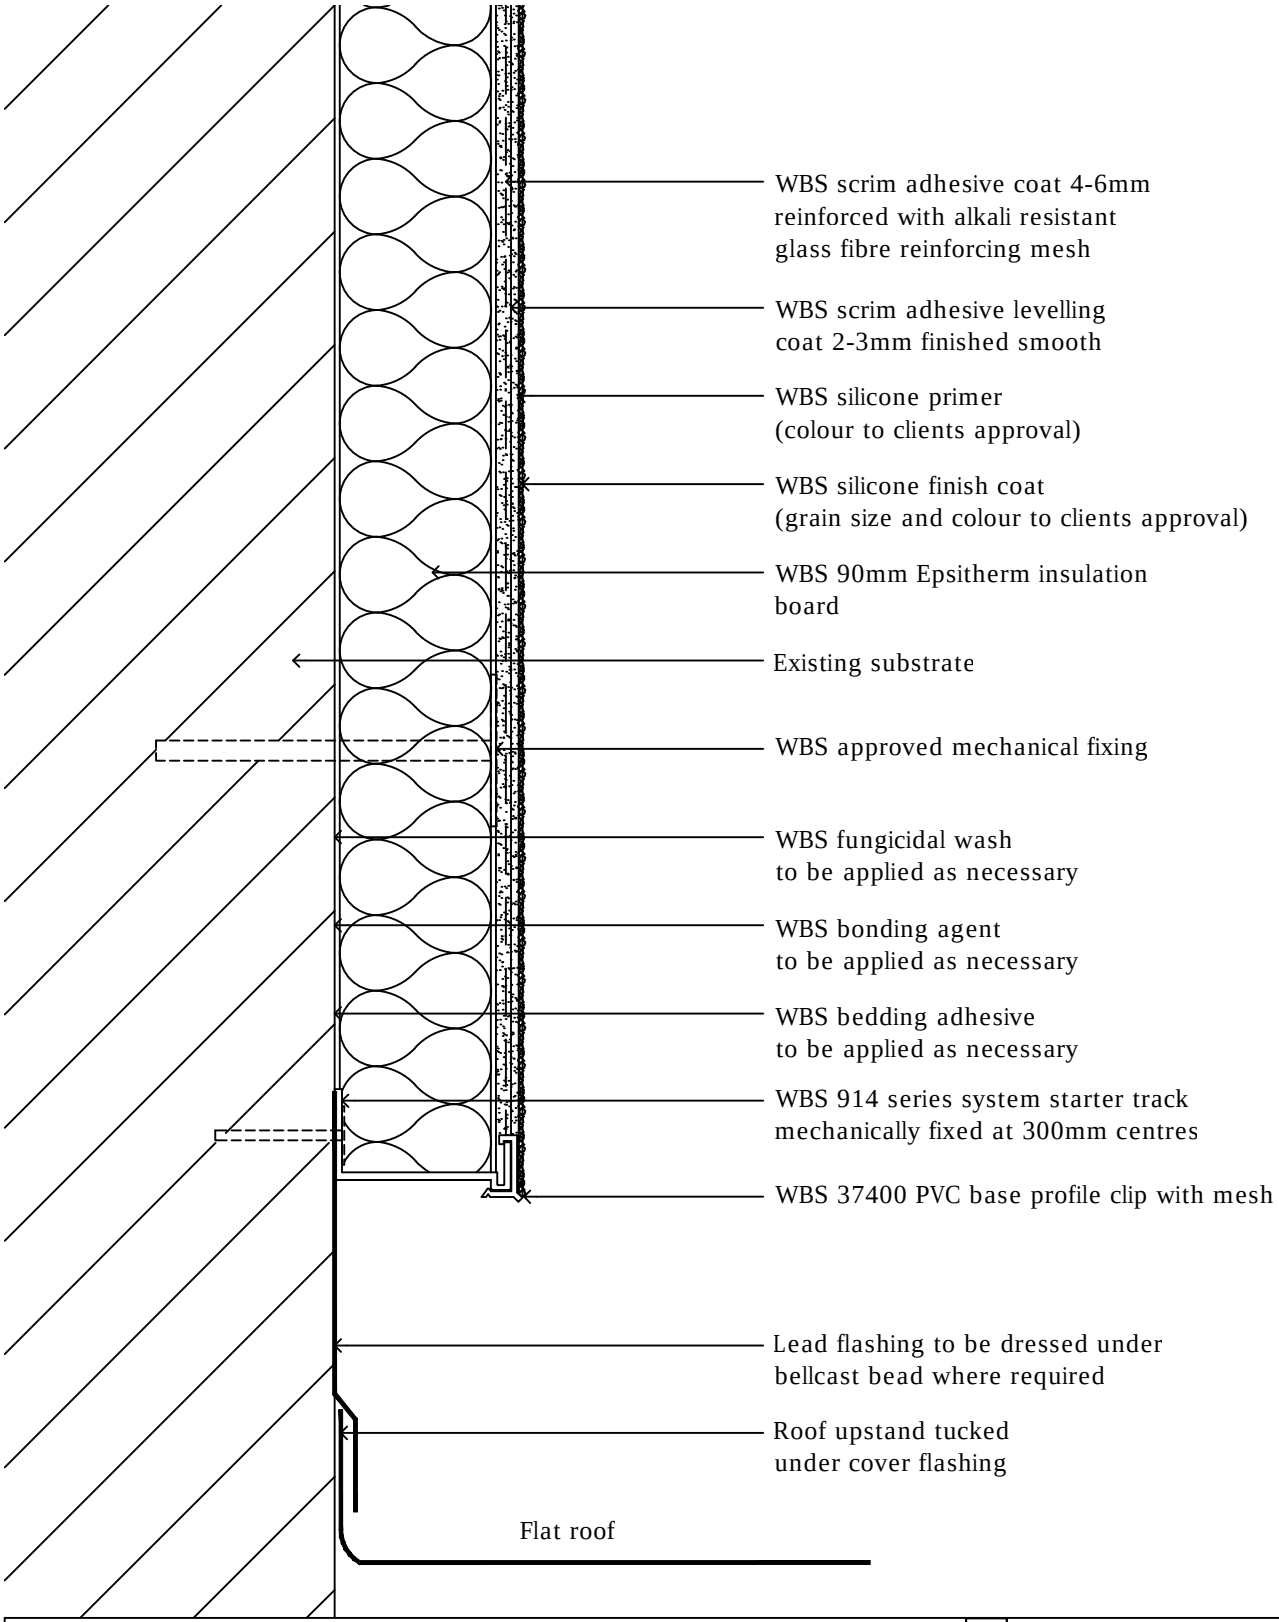

drawing. Roof junction detail 2 of 2

date. February 2013 revision. - drawn by. RC scale. nts

drawing no. MASONRY-EWI-SILICONE-14B drawing set. 04

wetherby
creating a greener future
1 Kid Glove Road, Golborne Enterprise Park,
Golborne, Greater Manchester, WA3 3GS
Tel: 01942 717100 Fax: 01942 717101
Web: www.wbs-ltd.co.uk
E-mail: technical@wbs-ltd.co.uk

© WBS-LTD 1998-2013. All rights reserved

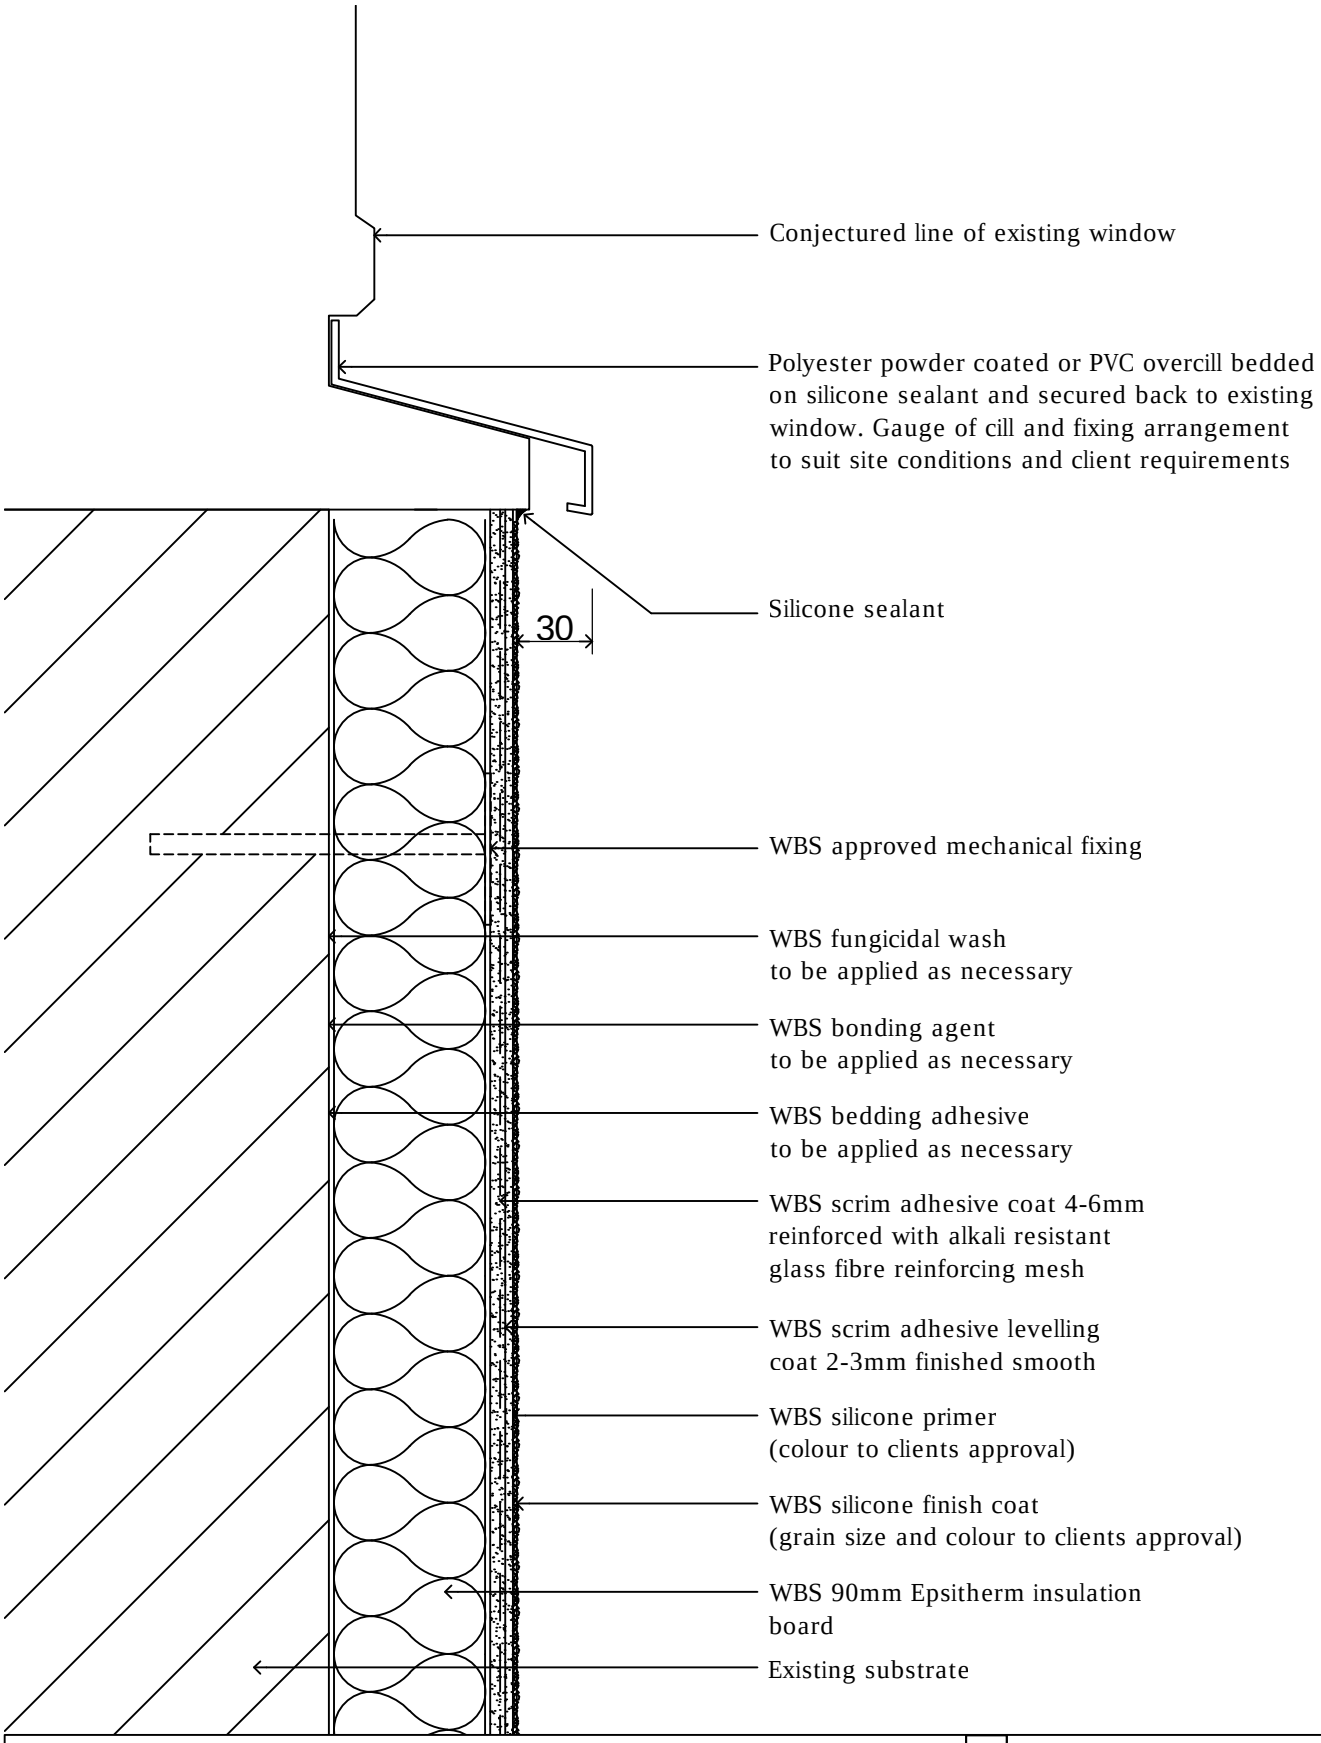

drawing. Overcill detail

date. February 2013 revision. - drawn by. RC scale. nts

drawing no. MASONRY-EWI-SILICONE-15 drawing set. 04

wetherby
creating a greener future
1 Kid Glove Road, Golborne Enterprise Park,
Golborne, Greater Manchester, WA3 3GS
Tel: 01942 717100 Fax: 01942 717101
Web: www.wbs-ltd.co.uk
E-mail: technical@wbs-ltd.co.uk

© WBS-LTD 1998-2013. All rights reserved

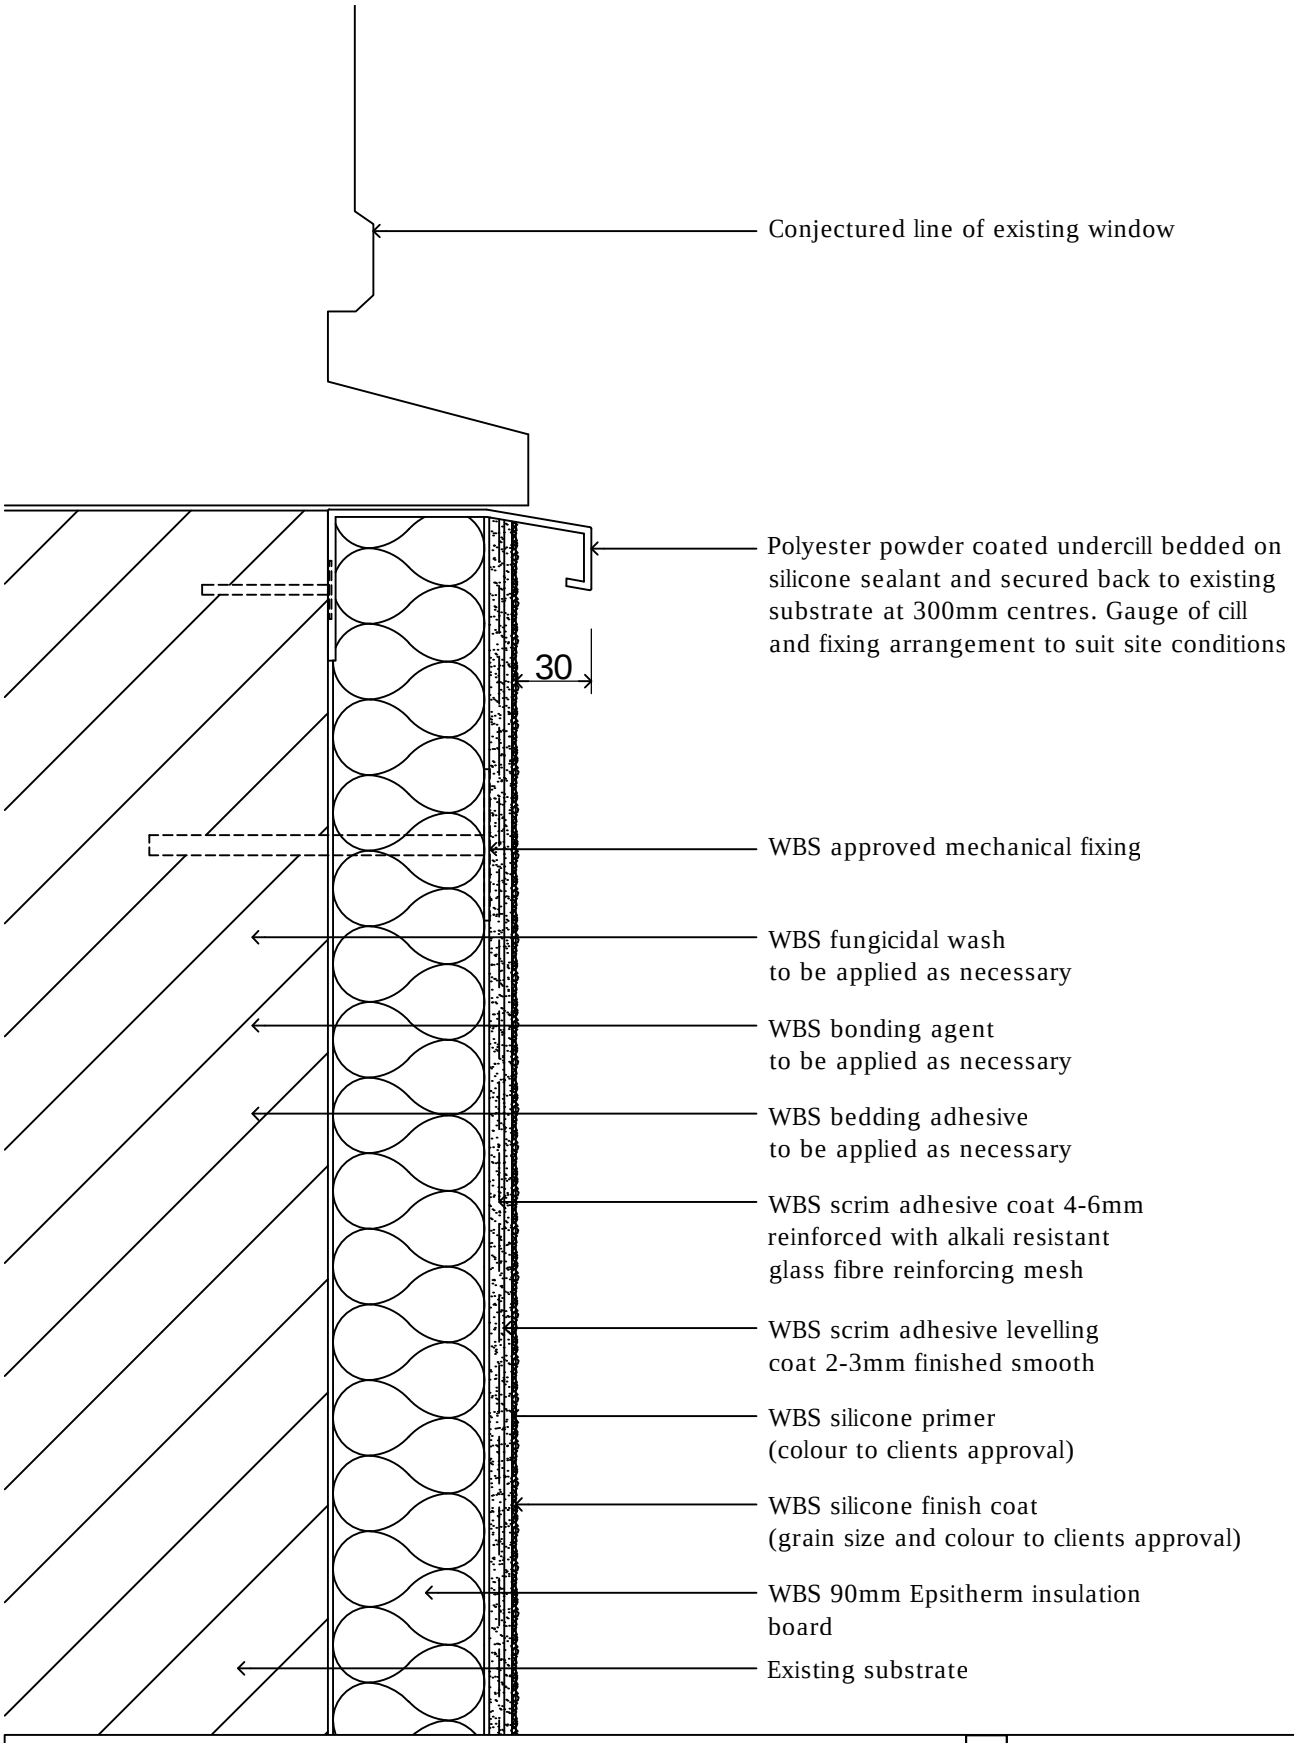

drawing. Undercill detail

date. February 2013 revision. - drawn by. RC scale. nts

drawing no. MASONRY-EWI-SILICONE-16 drawing set. 04

wetherby
creating a greener future
1 Kid Glove Road, Golborne Enterprise Park,
Golborne, Greater Manchester, WA3 3GS
Tel: 01942 717100 Fax: 01942 717101
Web: www.wbs-ltd.co.uk
E-mail: technical@wbs-ltd.co.uk

© WBS-LTD 1998-2013. All rights reserved

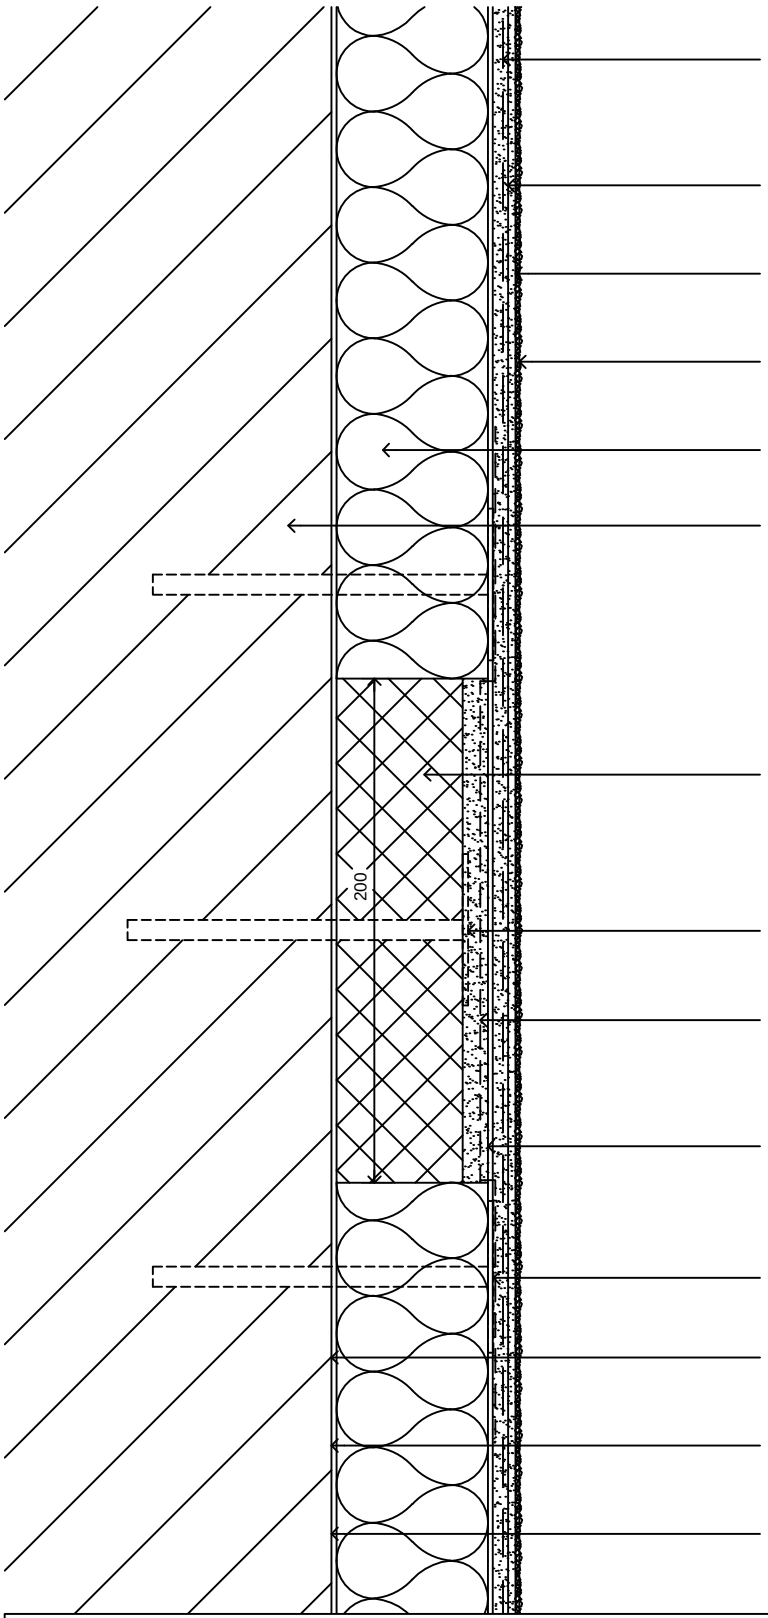

WBS scrim adhesive coat 4-6mm reinforced with alkali resistant glass fibre reinforcing mesh

WBS scrim adhesive levelling coat 2-3mm finished smooth

WBS silicone primer (colour to clients approval)

WBS silicone finish coat (grain size and colour to clients approval)

WBS 90mm Epsitherm insulation board

Existing substrate

200mm WBS mineral fibre fire barrier, 10mm less than main insulant

WBS stainless steel fire break fixing

WBS alkali resistant glass fibre scrim bedded into dubbing coat, overlapping main insulant by 100mm min

WBS mineral fibre fire barrier dubbed out to main insulant

WBS approved mechanical fixing

WBS fungicidal wash to be applied as necessary

WBS bonding agent to be applied as necessary

WBS bedding adhesive to be applied as necessary

drawing. Fire barrier detail

date. February 2013 revision. - drawn by. RC scale. nts

drawing no. MASONRY-EWI-SILICONE-17 drawing set. 04

wetherby
creating a greener future
1 Kid Glove Road, Golborne Enterprise Park,
Golborne, Greater Manchester, WA3 3GS
Tel: 01942 717100 Fax: 01942 717101
Web: www.wbs-ltd.co.uk
E-mail: technical@wbs-ltd.co.uk

© WBS-LTD 1998-2013. All rights reserved

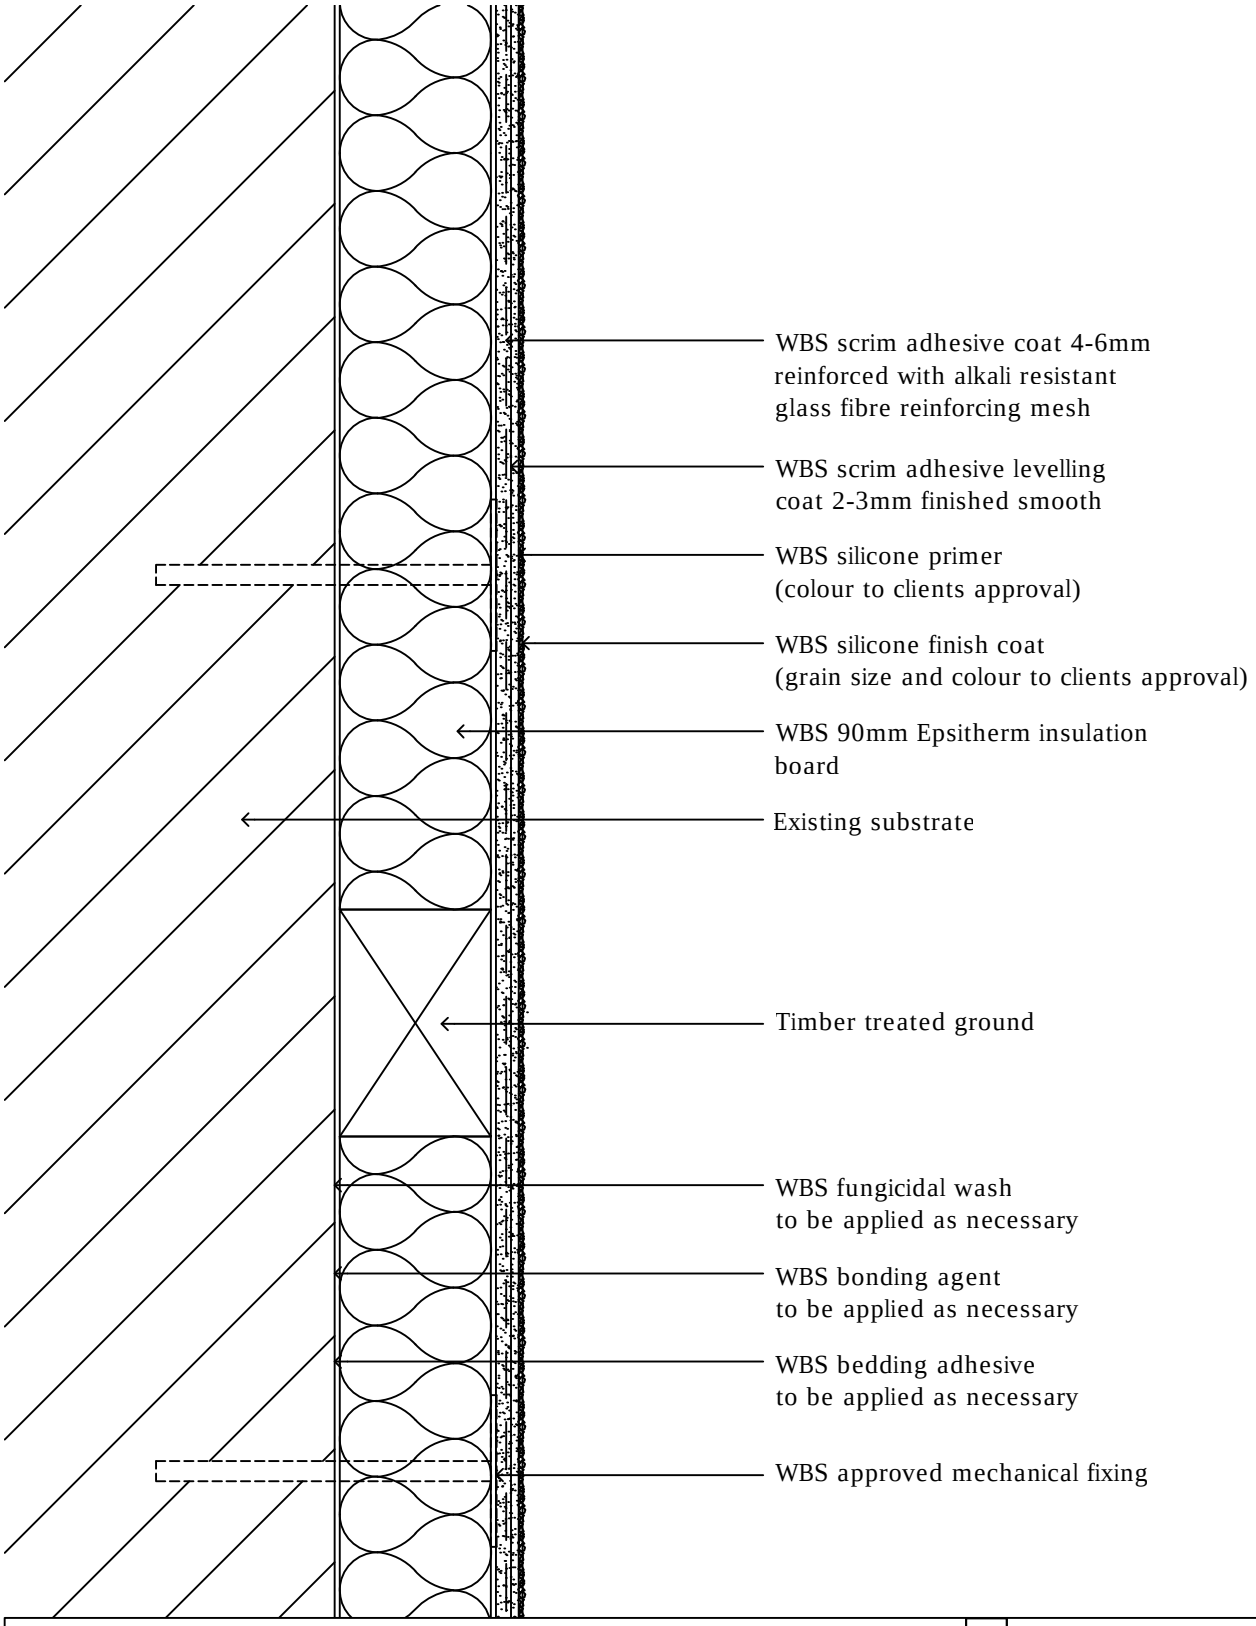

drawing. Timber pattress detail

date. February 2013 revision. - drawn by. RC scale. nts

drawing no. MASONRY-EWI-SILICONE-18 drawing set. 04

wetherby
creating a greener future
1 Kid Glove Road, Golborne Enterprise Park,
Golborne, Greater Manchester, WA3 3GS
Tel: 01942 717100 Fax: 01942 717101
Web: www.wbs-ltd.co.uk
E-mail: technical@wbs-ltd.co.uk

© WBS-LTD 1998-2013. All rights reserved

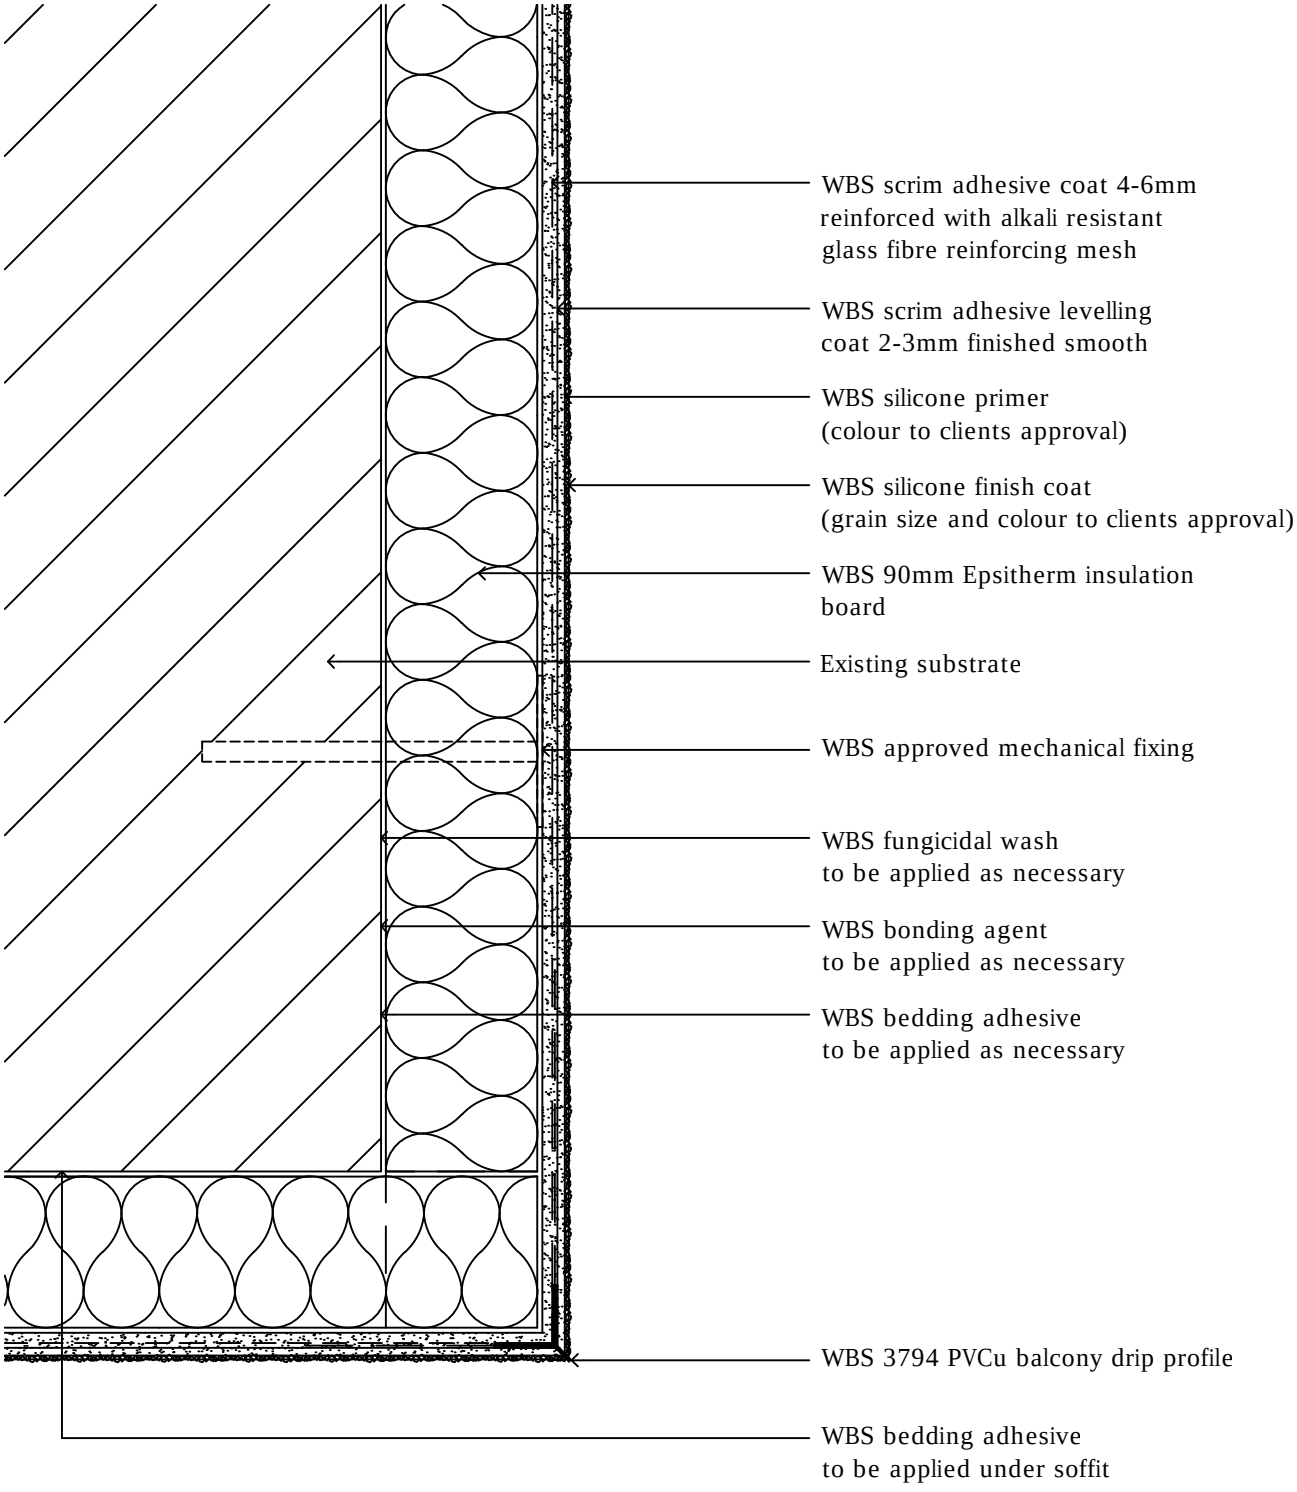

drawing. Soffit detail

date. February 2013 revision. - drawn by. RC scale. nts

drawing no. MASONRY-EWI-SILICONE-19 drawing set. 04

wetherby
creating a greener future
1 Kid Glove Road, Golborne Enterprise Park,
Golborne, Greater Manchester, WA3 3GS
Tel: 01942 717100 Fax: 01942 717101
Web: www.wbs-ltd.co.uk
E-mail: technical@wbs-ltd.co.uk

© WBS-LTD 1998-2013. All rights reserved

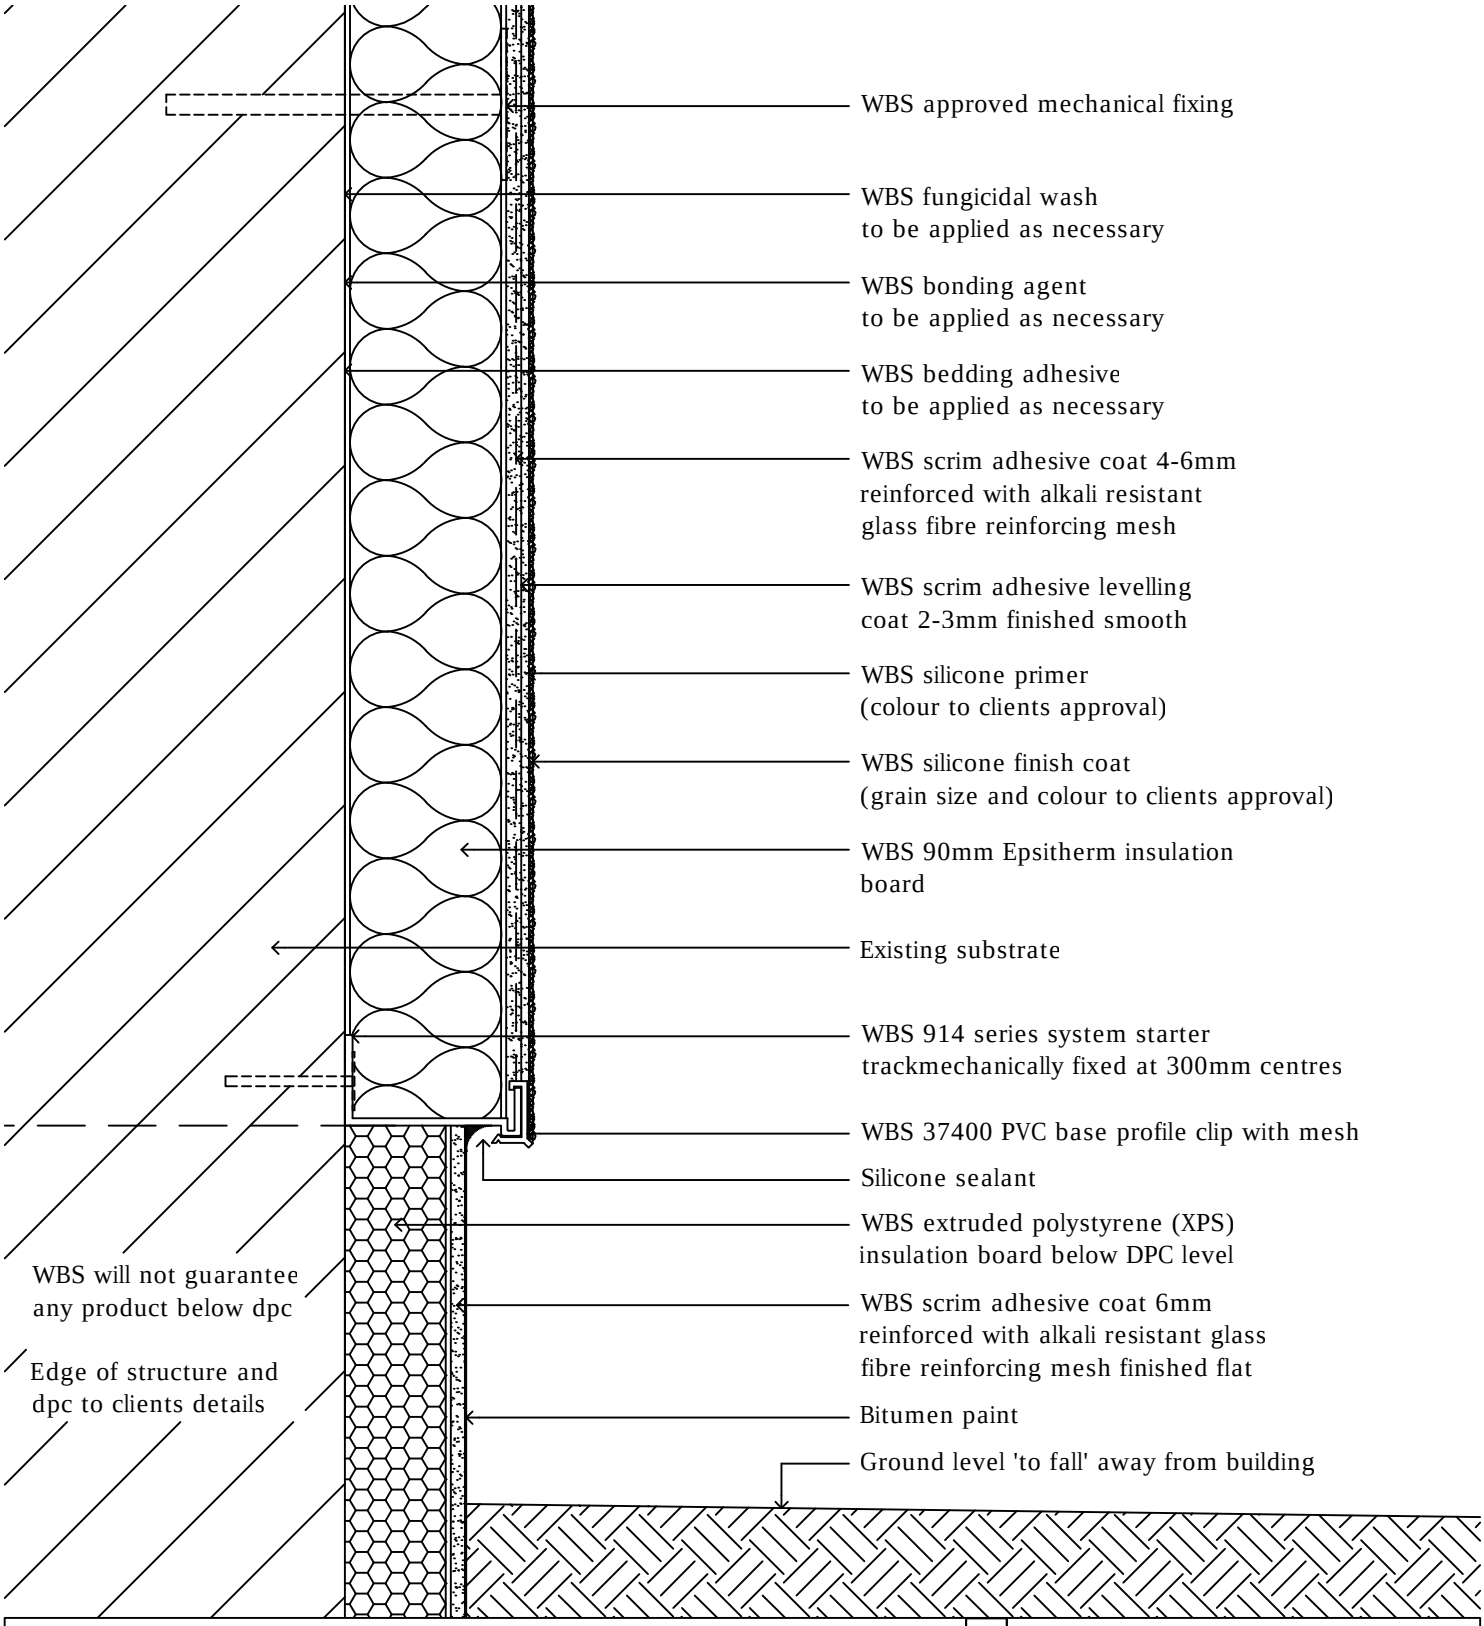

drawing. DPC detail

date. February 2013 revision. - drawn by. RC scale. nts

drawing no. MASONRY-EWI-SILICONE-20 drawing set. 04

wetherby
creating a greener future
1 Kid Glove Road, Golborne Enterprise Park,
Golborne, Greater Manchester, WA3 3GS
Tel: 01942 717100 Fax: 01942 717101
Web: www.wbs-ltd.co.uk
E-mail: technical@wbs-ltd.co.uk

© WBS-LTD 1998-2013. All rights reserved