
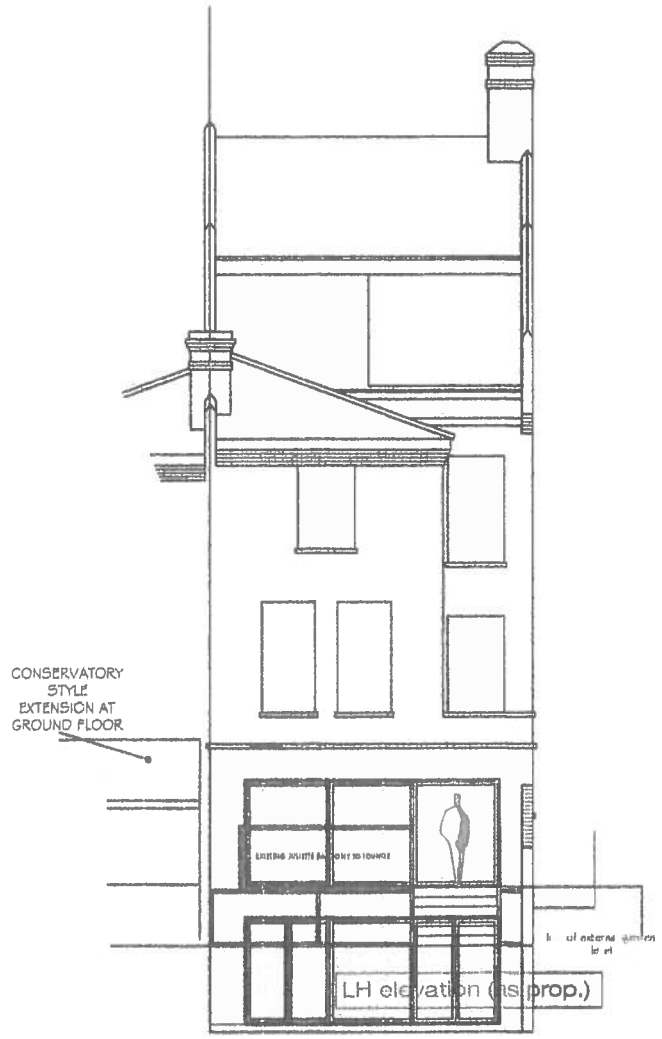



LH elevation (as prop.)

rear elevation (as prop.)

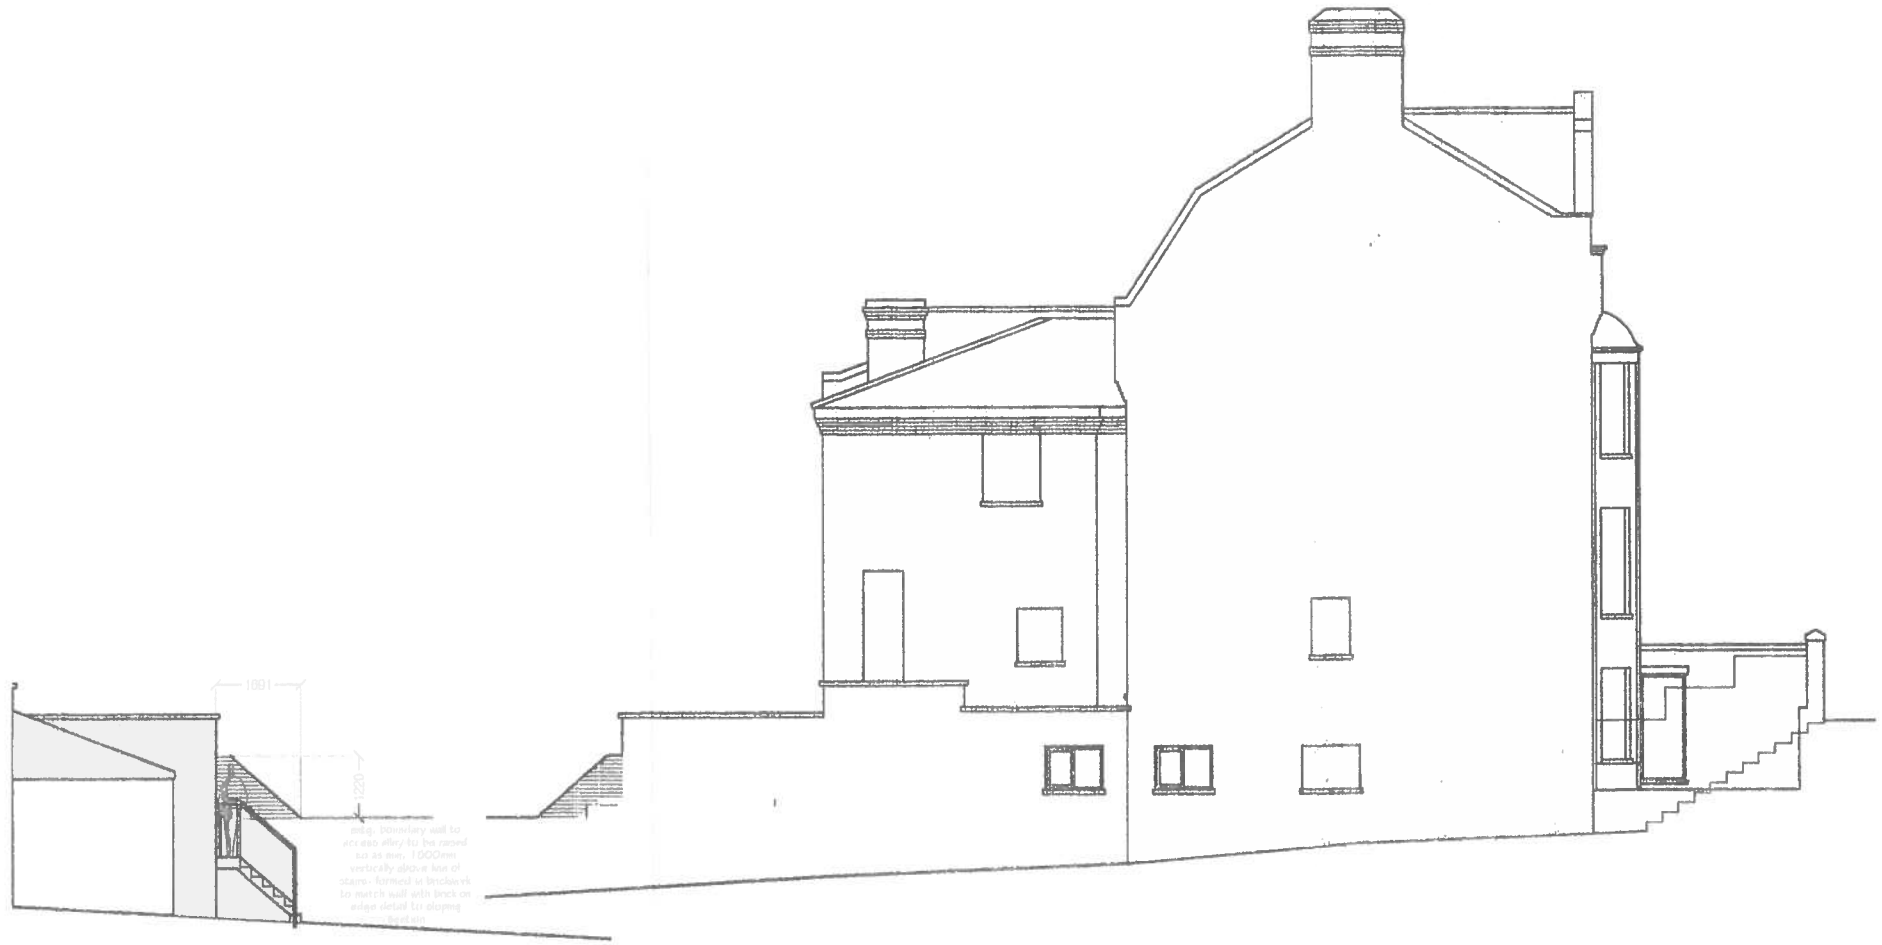


LH elevation (as prop.)

Sketches to show new external stairs and small section of raised boundary wall

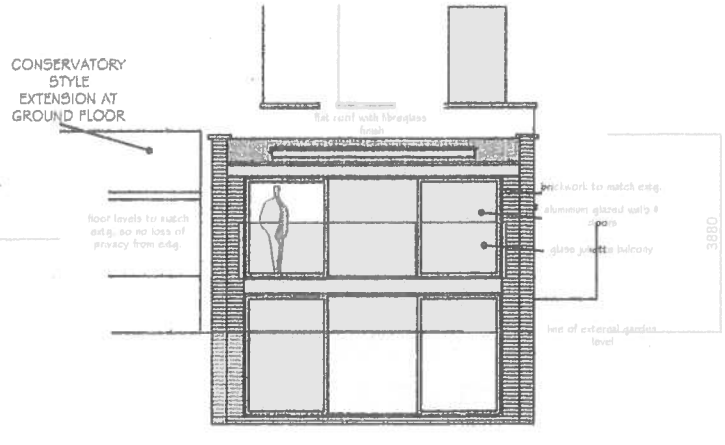

rear elevation

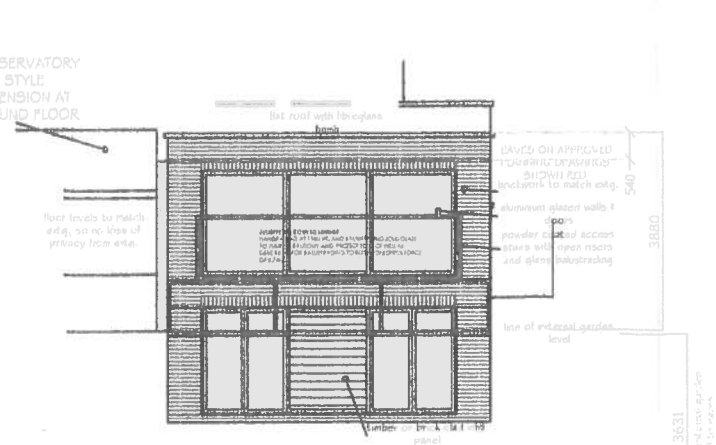

rear elevation (as prop.)

Sketch to show changes to rear elevation for roof

This drawing is COPYRIGHT and should not be reproduced without the written permission of DEEKS & ASSOCIATES.

Associates	www.deeksaurveyors.co.uk (01277) 656033	Address/ Title: Sketch details for Leaseholders: 2a Hillside Gdns, London N6 5ST	Scale: NTS Date: Sep 2015	Drwg No: 826 SK01