

PROPOSED ELEVATION S-E 1:50



EXISTING ELEVATION 1:100

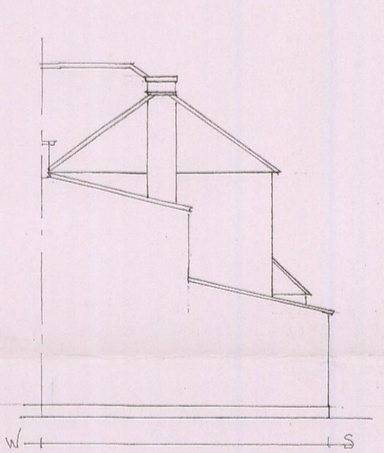

EXISTING ELEVATION 1:100

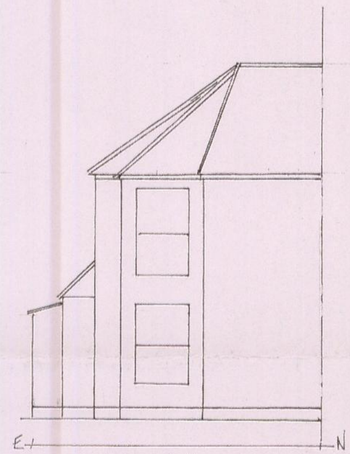

EXISTING ELEVATION 1:100

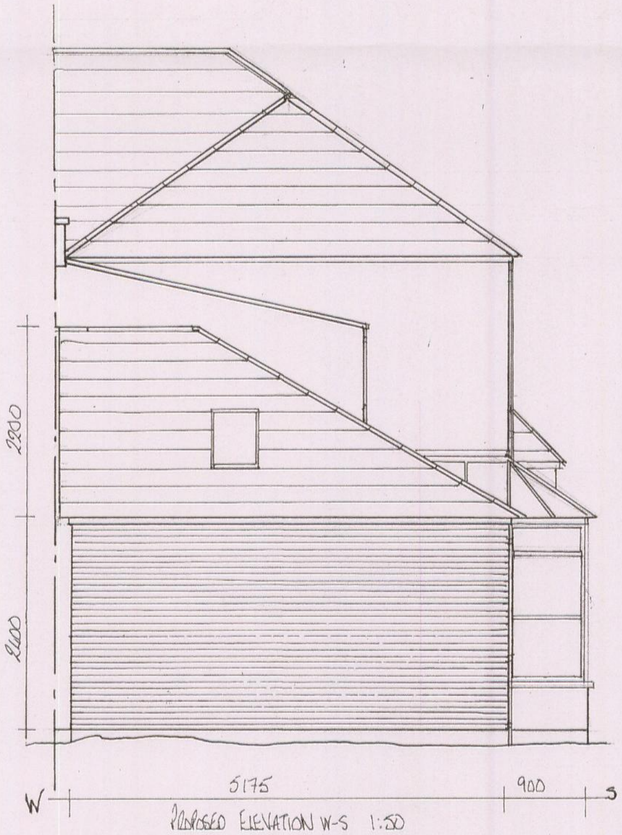

PROPOSED ELEVATION W-S 1:50

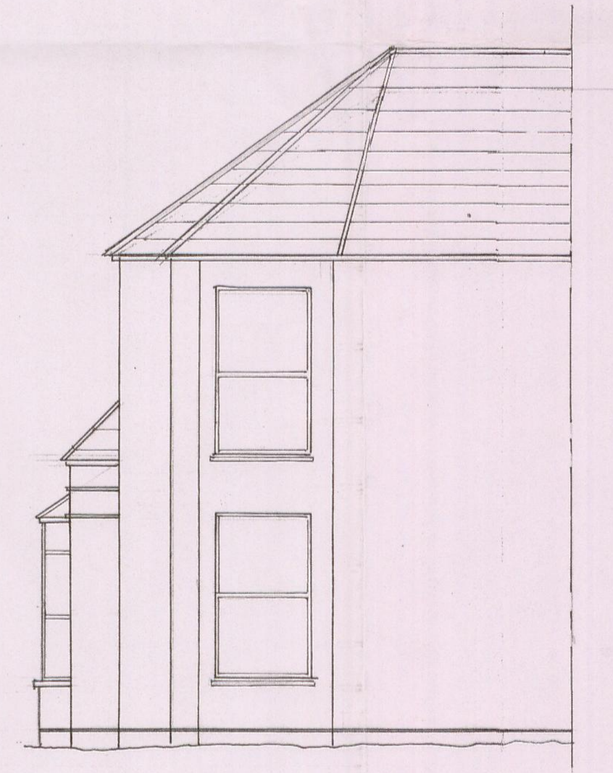

PROPOSED ELEVATION E-N 1:50

SCALE 1:50 0 1 2 3 4 5 METERS

SCALE 1:100 0 1 2 3 4 5 6 7 8 9 10 METERS

NOTES

CLIENT
MR MRS CASSALE

SITE
3 DAGMAR ROAD
LONDON N22 7RT

JOB
SINGLE STOREY
SIDE EXTENSION
PLANNING DRAWINGS

AGENT
N. NELSON-COLE
01245 473558
nelsonnelsoncole@
gmail.com

DRAWING No 1/1

REV: