


FRONT BOUNDARY ELEVATION - PROPOSED

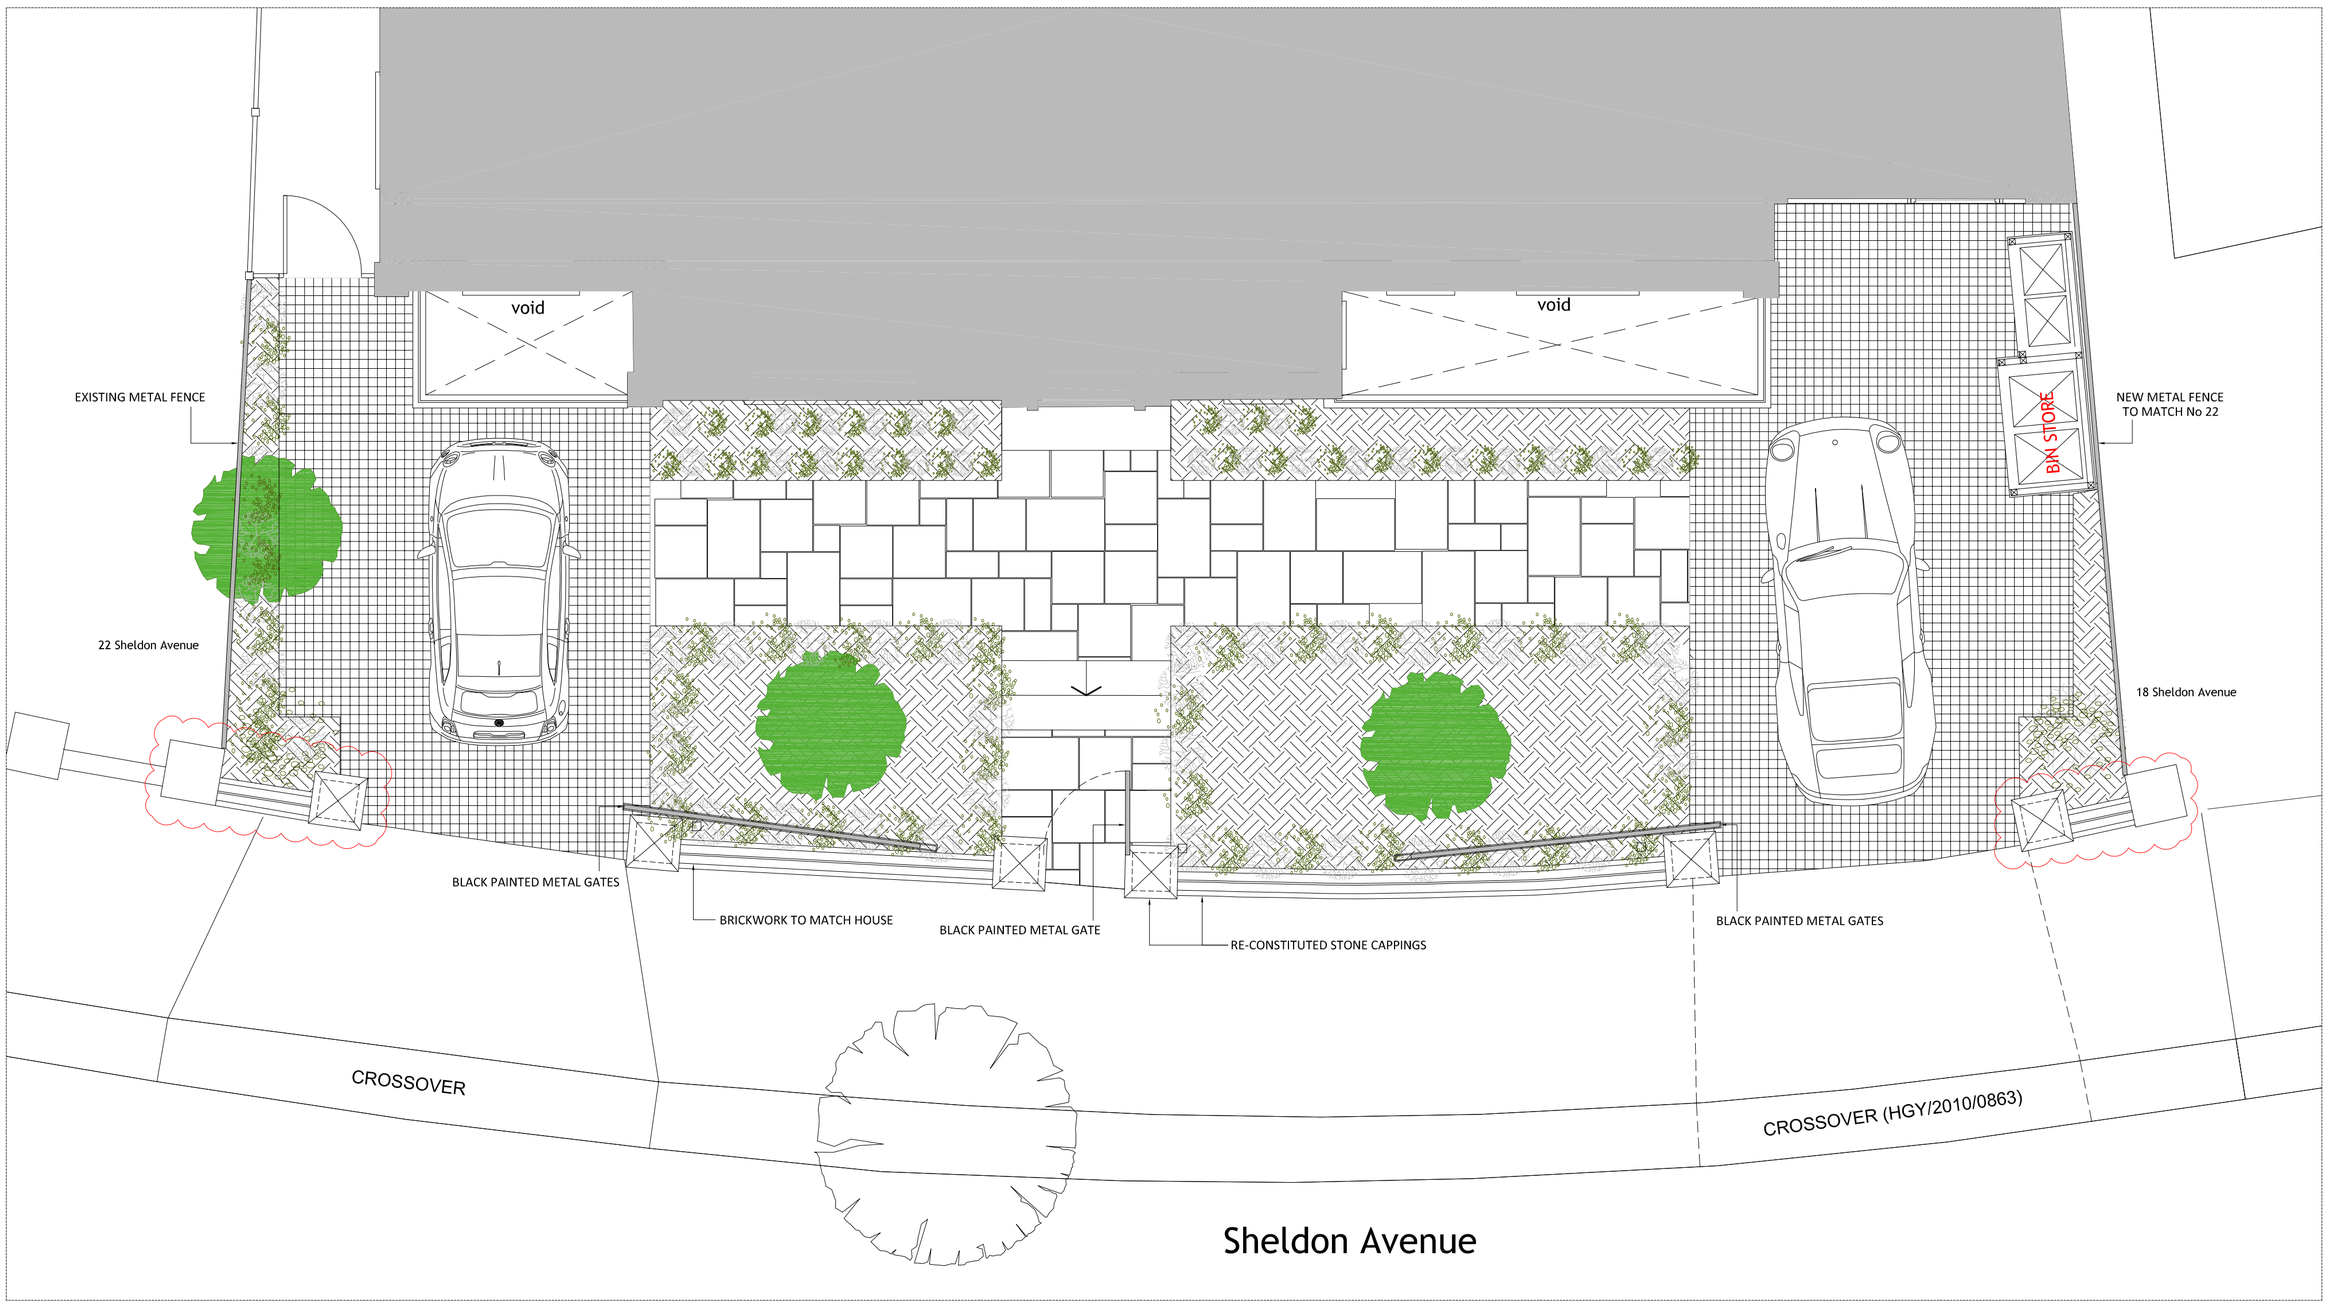

FRONT BOUNDARY PLAN - PROPOSED

N

0 1 2 3 4 5m

REV
note

METROPOLITAN DEVELOPMENT CONSULTANCY
MDC
66 Bickenhall Mansions
Bickenhall Street
London W1U 6BX
t +44(0)207 486 6675
e info@mdclondon.com
w www.mdclondon.com

project
20 Sheldon Avenue
London
N6 4JT

client
Antony & Emma Grossman

PLANNING

drawing
Front boundary
Proposed Plan & Elevation

drawn	checked	date
DA	JE	08.10.2015

scale		paper size
1:50	@	A1

drawing no
7296 / 242 A