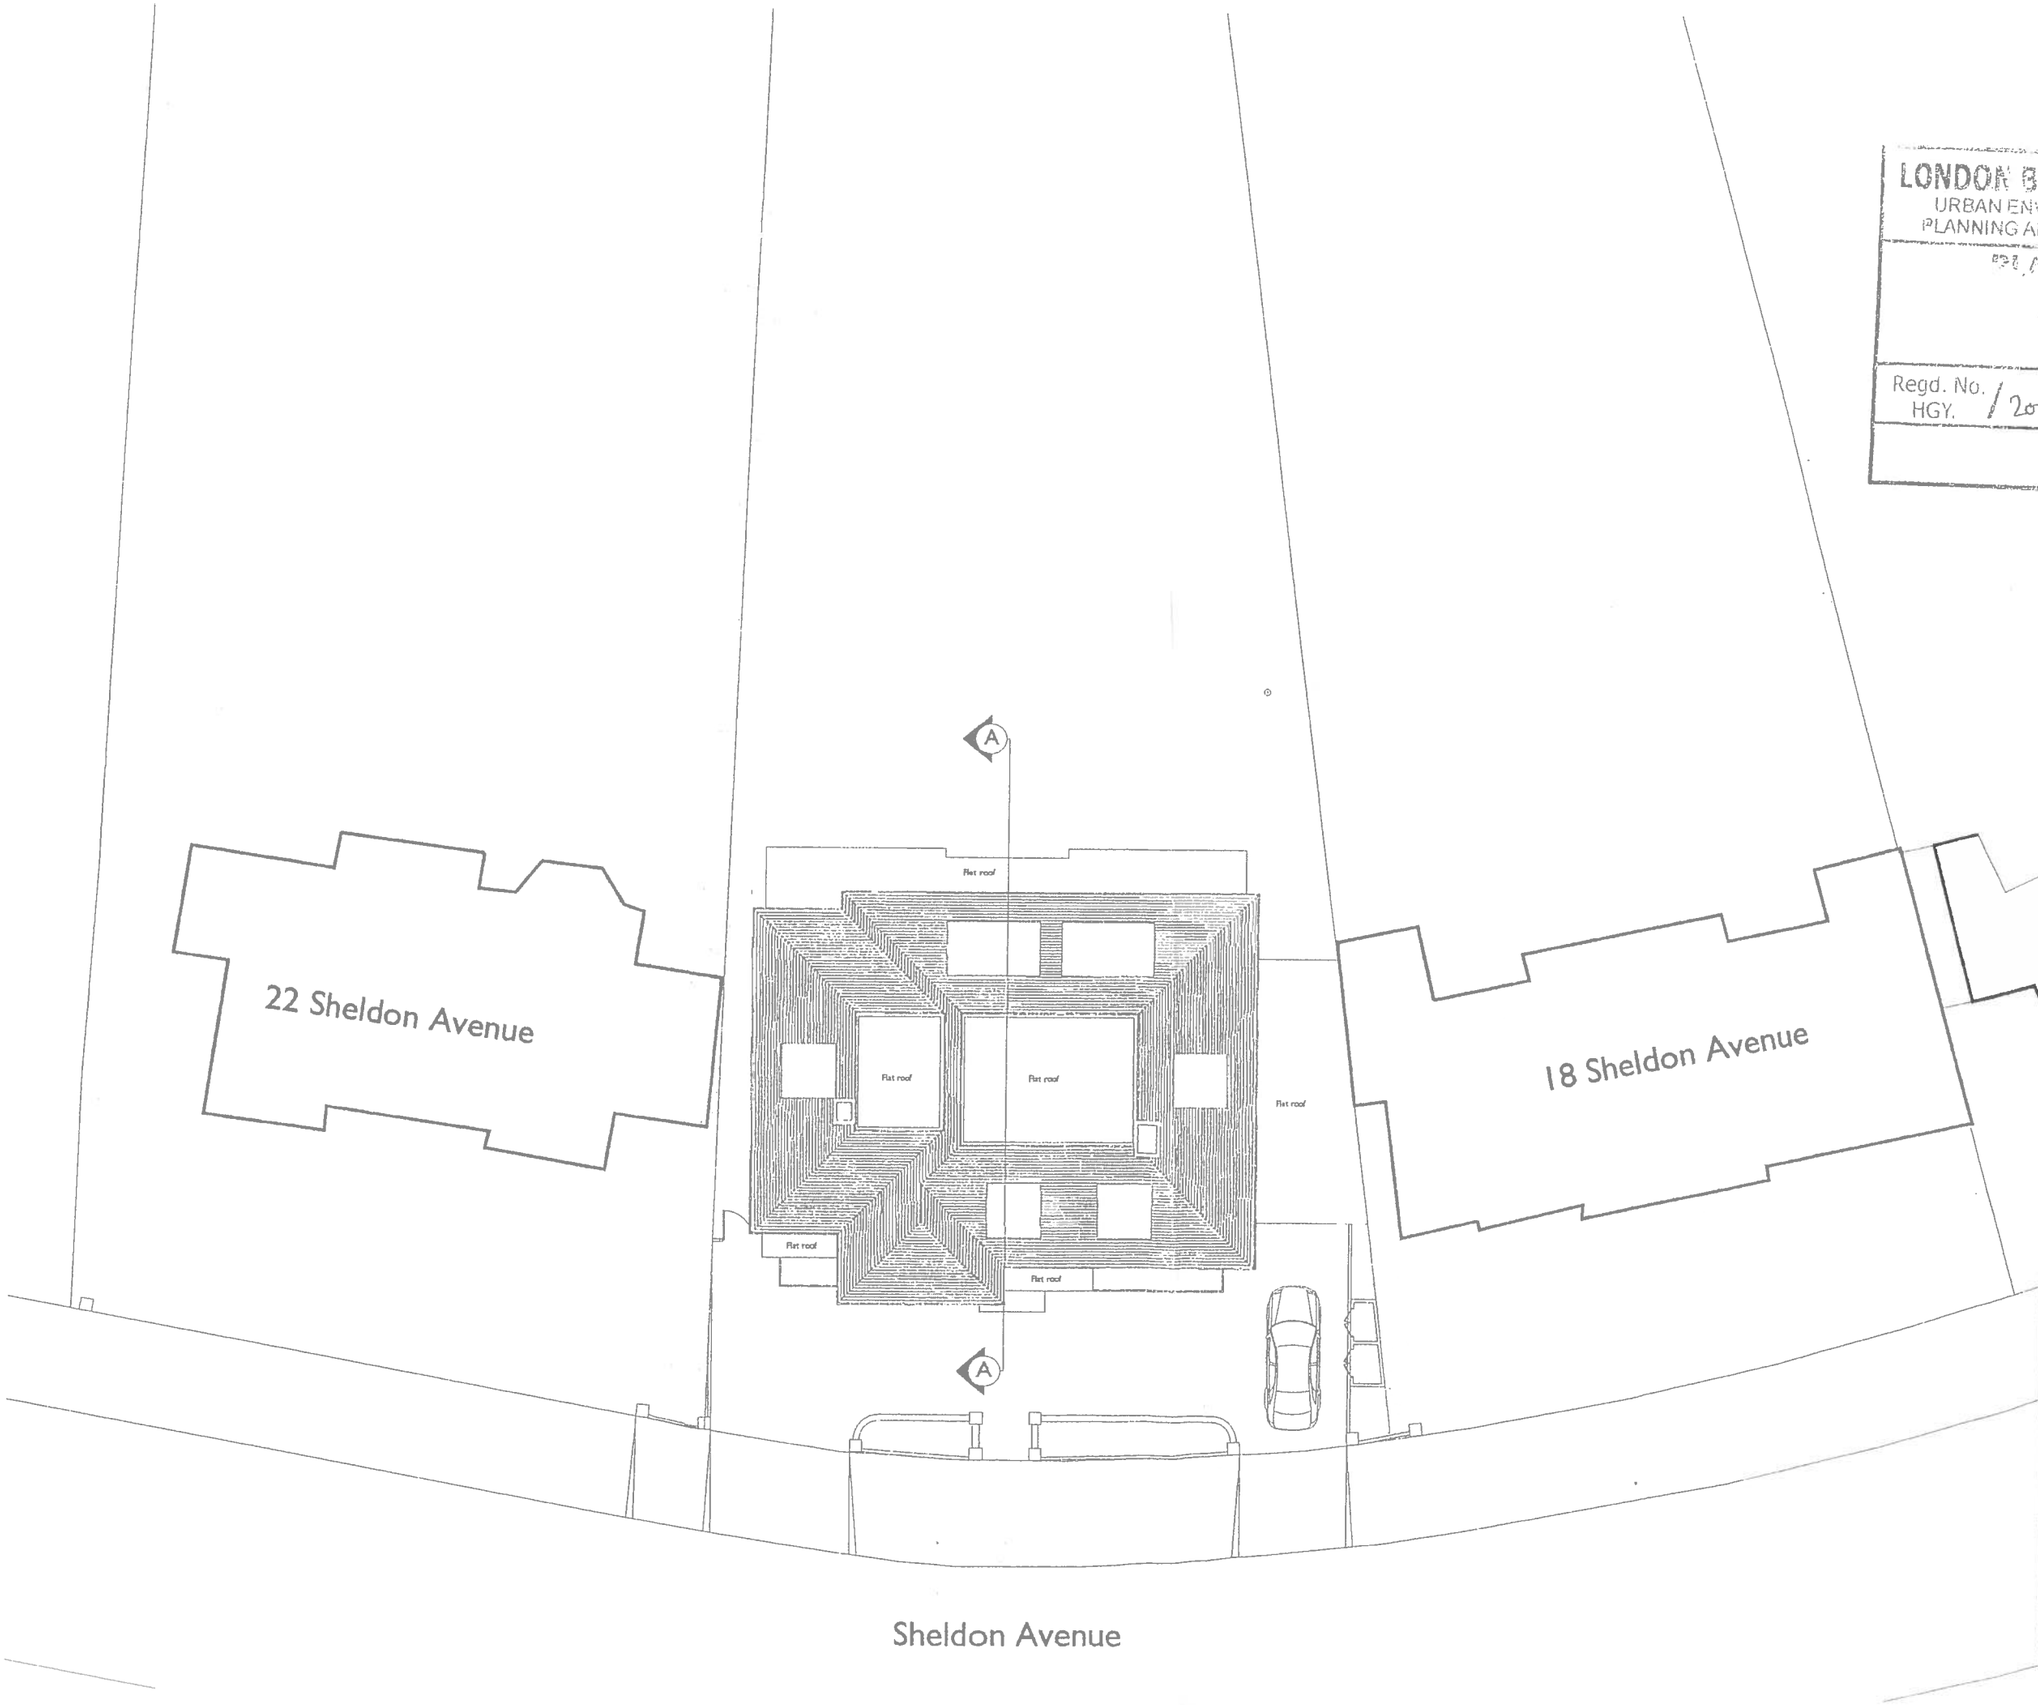


Notes

No scaled dimensions to be taken from this drawing.
All dimensions to be site checked.

LONDON BOROUGH OF HARINGEY
URBAN ENVIRONMENTAL DIRECTORATE
PLANNING AND REGENERATION SERVICES
PLANS RECEIVED
13 APR 2010
Regd. No. HGY. / 2010 / 0683

N

PLANNING

Rev	Date	Revision

METROPOLITAN
DEVELOPMENT
CONSULTANCY

66 Bickenhall Mansions,
Bickenhall Street,London, W1U 6BX
Telephone: 020 7486 6675
Fax: 028 7486 7206
Email: surveyors@mdclondon.com

client
Antony Grossman

project
20 Sheldon Avenue
Kenwood, N6

drawing
PROPOSED
Site Plan

date	scale	drawn	checked
17/12/09	1:200@A3	LB	JE
job no	drawing no		rev
7296	210		