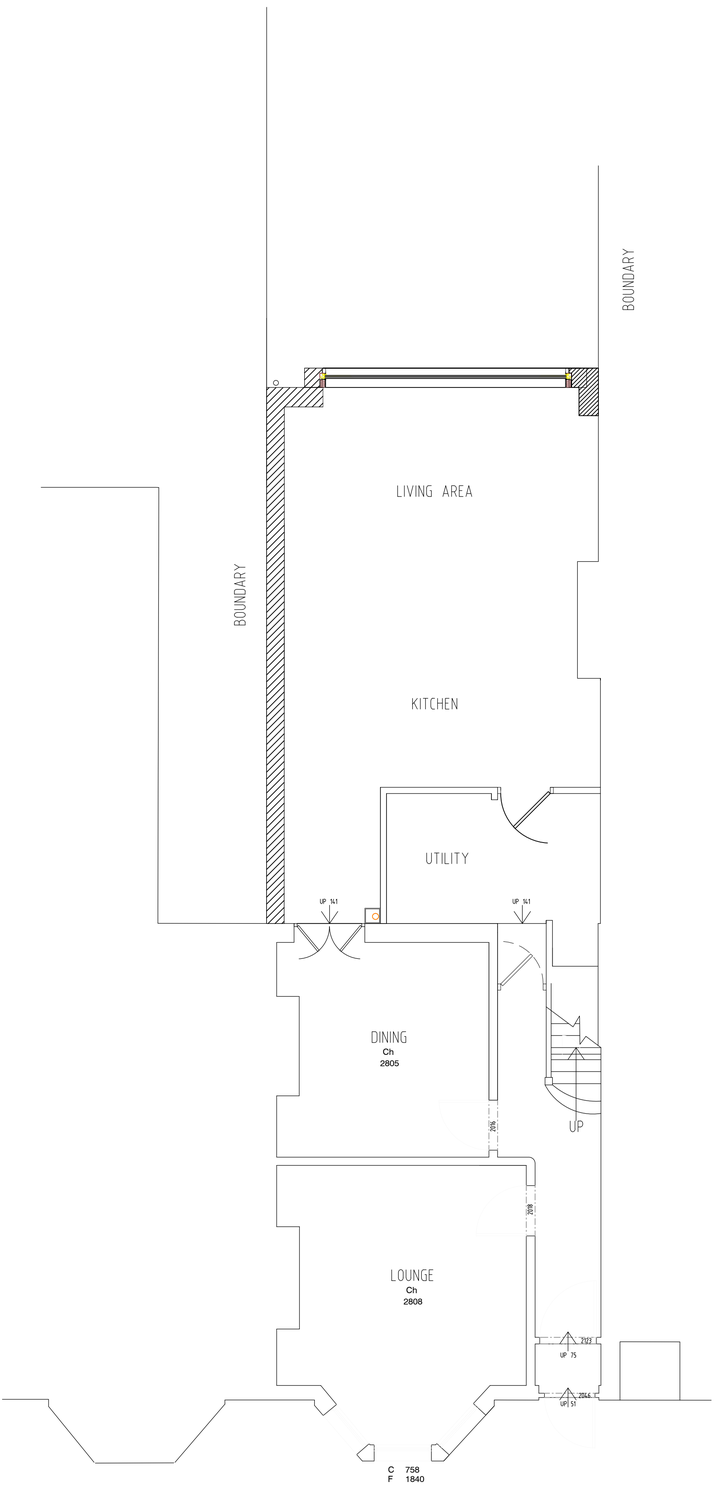

GROUND PROPOSED FLOOR PLAN

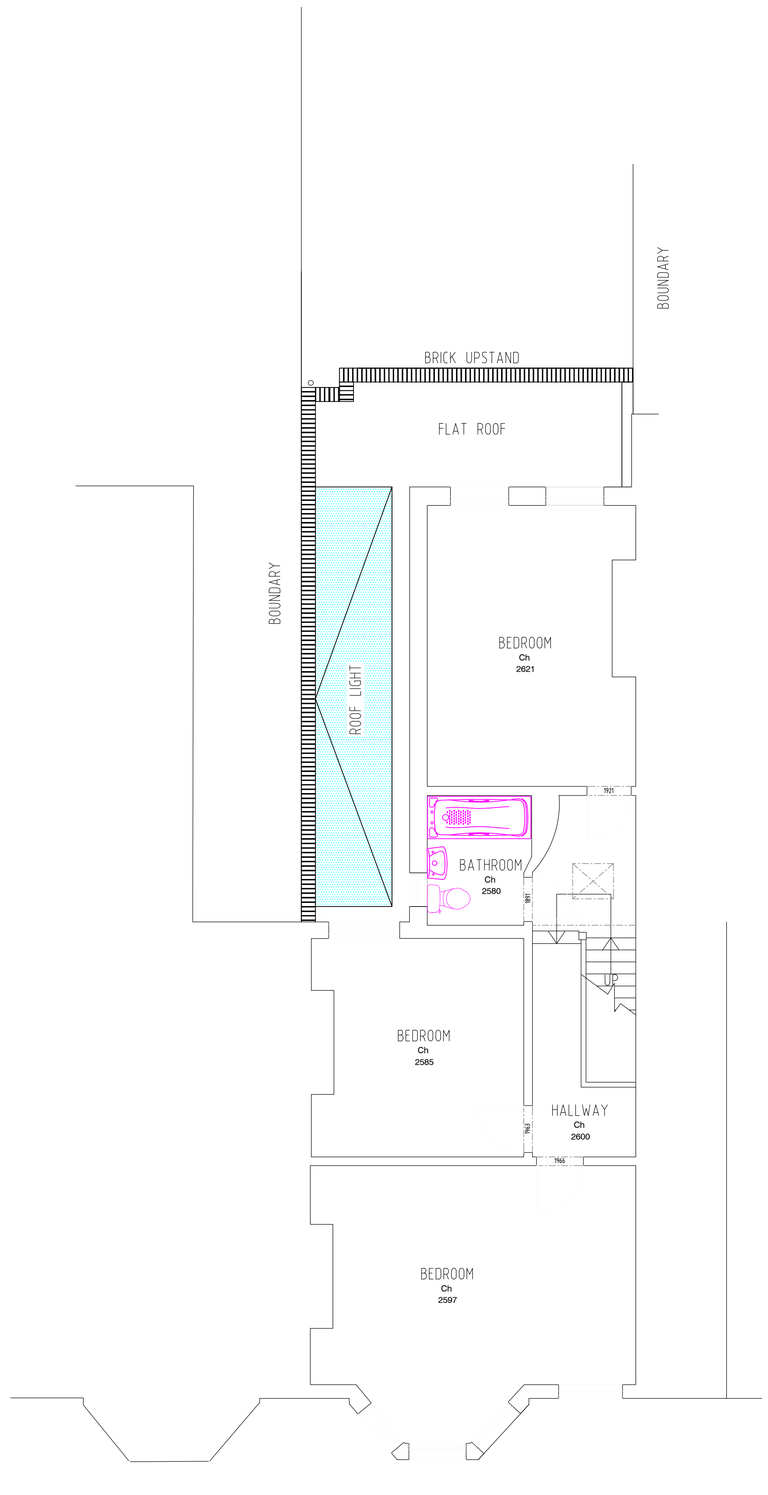

FIRST FLOOR PLAN

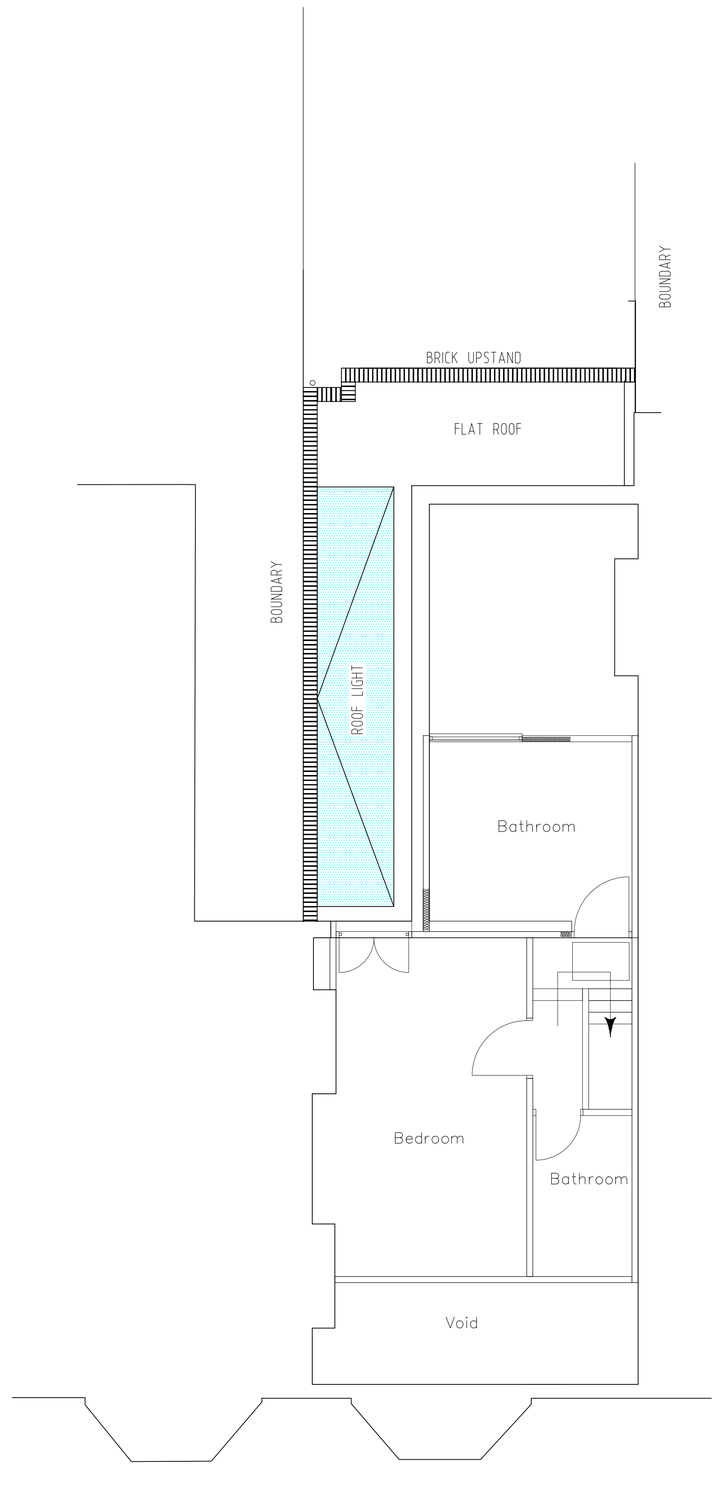

SECOND FLOOR PLAN

0 1 2 3 4 5

SCALE BAR

Notes:
Do not scale from this drawing.
All contractors must visit the site and be responsible for taking and checking Dimensions.
All construction information should be taken from figured dimensions only.
Any discrepancies between drawings, specifications and site conditions must be brought to the attention of the supervising officer.
This drawing & and the works depicted are the copyright of byds+associates.

This drawing is for planning purposes only. It is not intended to be used for construction purposes, whilst all reasonable efforts are used to ensure drawings are accurate, byds+associates accept no responsibility or liability for any reliance placed on, or use made of, this plan by anyone for purposes other than those stated above.

Revision	Description	Date

Revision Schedule

PROJECT
16 EASTERN ROAD
WOOD GREEN
LONDON
N22 7DD

DRAWING
GROUND, FIRST & SECOND
PROPOSED PLANS

CLIENT
MR. C. ORCHARD

DATE	DRAWN
23-10-15	byds

DRAWING No.	SCALE	CHECK
ER_EX_02A	1:50	PRN

© Copyright retained

byds +associates

byds+associates
studio 6, tuscan studios
14 muswell hill rd
highgate
london n6 5ug

T. 020 3074 1914
E. info@backyardds.co.uk