

COPYRIGHT © **LAF / skala** MCMLXXXVII
THIS DRAWING WHICH IS THE PROPERTY
OF **LAF ARCHITECTS** IS THE SUBJECT
OF INTELLECTUAL PROPERTY RIGHTS
INCLUDING COPYRIGHT AND DESIGN RIGHTS
AND SHALL NOT BE REPRODUCED, LOANED,
COPIED OR SUBMITTED TO ANY OTHER PARTY
WITHOUT THE WRITTEN CONSENT OF LAF


10A HIGH STREET, LONDON N8 7BP

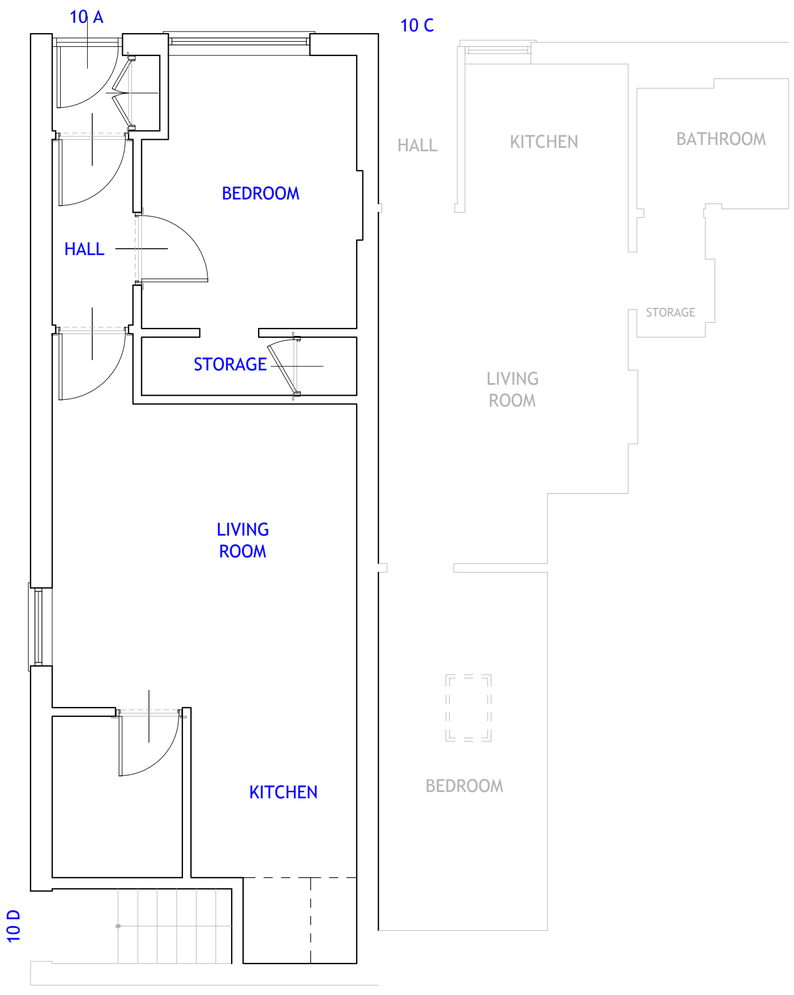


EXISTING
GROUND FLOOR PLAN
SCALE 1:50

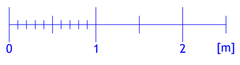


10D HIGH STREET, LONDON N8 7BP

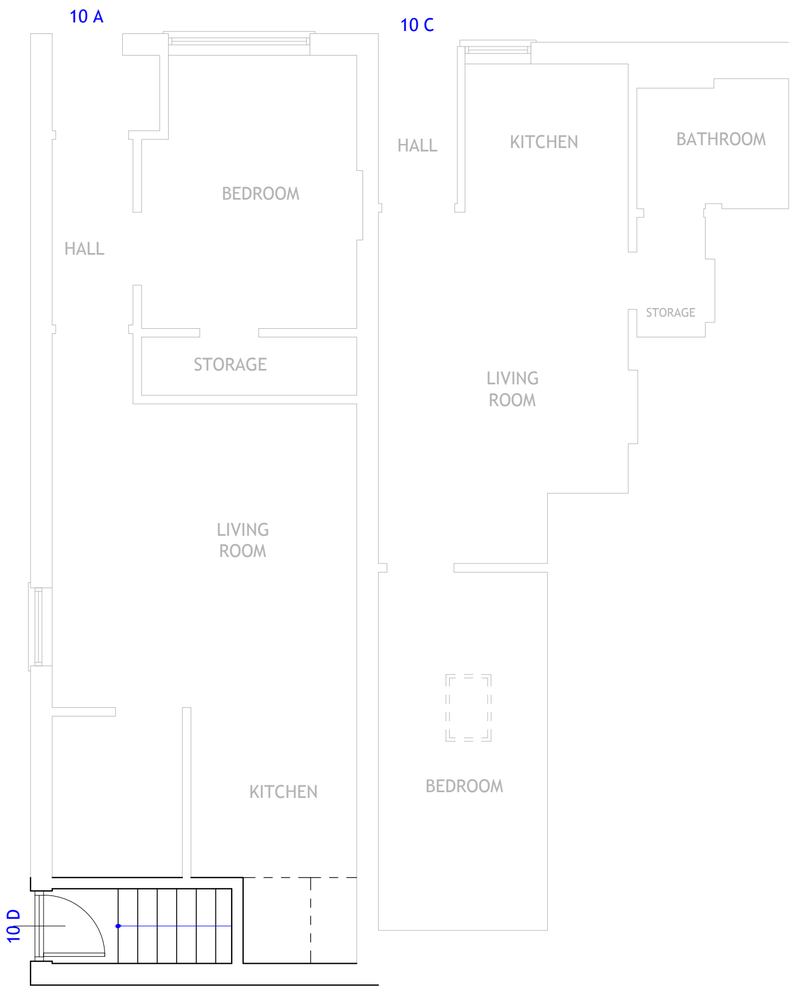


EXISTING
GROUND FLOOR PLAN
SCALE 1:50

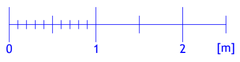

10D HIGH STREET, LONDON N8 7BP

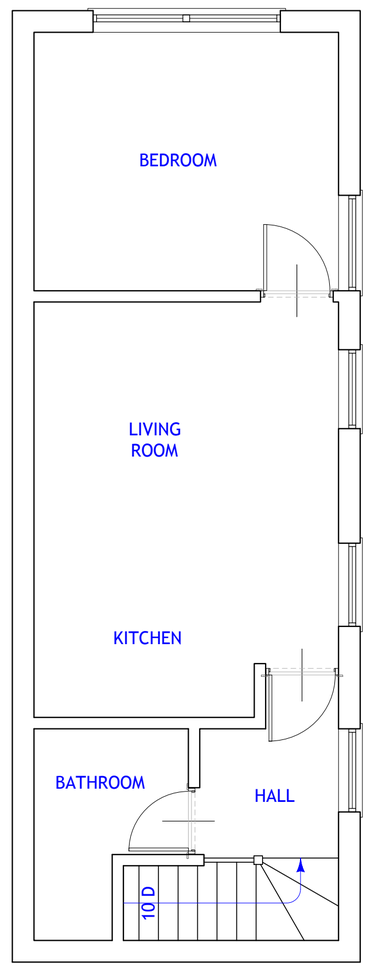

EXISTING
FIRST FLOOR PLAN
SCALE 1:50

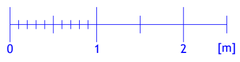

NO. DR. INFO
DATE
REVISION

LISOWSKI ALEPOÚ FOX
a r c h i t e c t s
INCORPORATING skala MCMLXXXVII
1. MANOR DRIVE · LONDON · N20 0DZ
practice@LAF-architects.co.uk

PROJECT
10. HIGH STREET
HARINGEY
LONDON N8 7PB

CLIENT
PETER APICELLA

DRAWING TITLE
EXISTING
FLOOR PLANS

SCALE	1:50	1:100
SIZE	A1	A3
JOB NO.	201481	
STAGE	PLANNING	
DWG NO.	201481.P.2101	
REVISION	0	
DATE	27 NOVEMBER 2014	
DRAWN	PML	
CHECKED	PML	