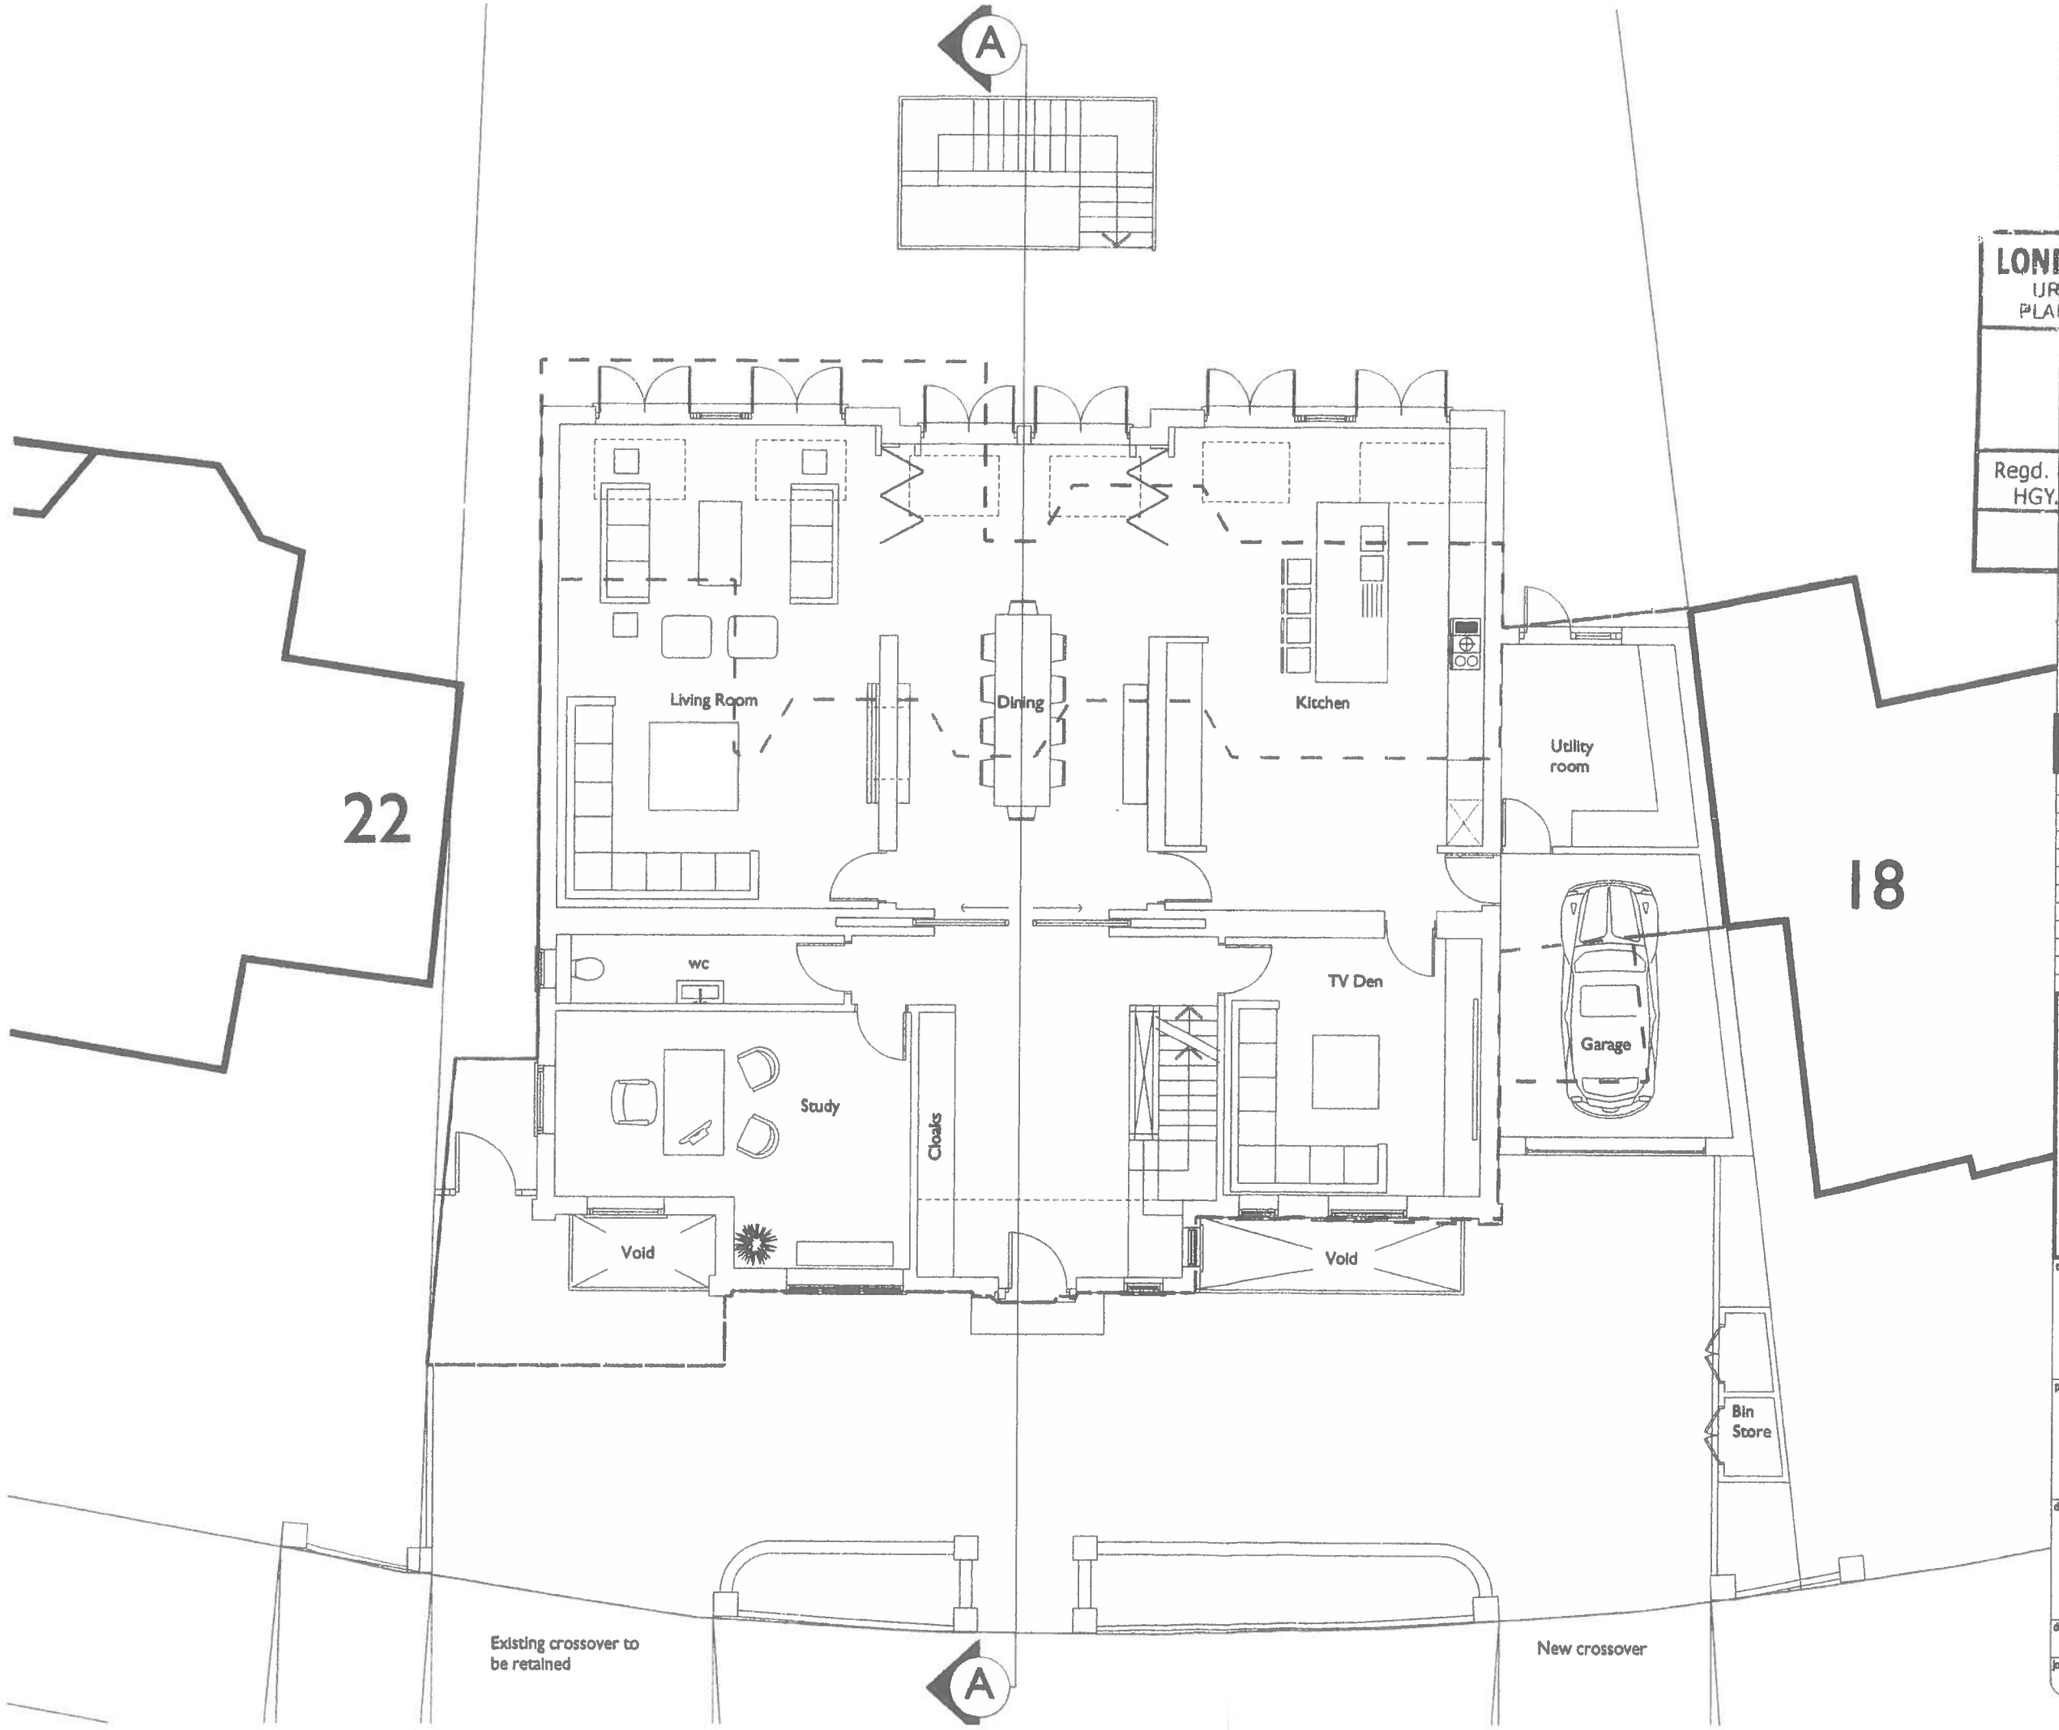


Notes

No scaled dimensions to be taken from this drawing.
All dimensions to be site checked.

Ground Floor G.I.A.:
237 sq. m

LONDON BOROUGH OF HARINGEY
URBAN ENVIRONMENTAL DIRECTORATE
PLANNING AND REGENERATION SERVICES
PLANS RECEIVED
13 APR 2010
Regd. No. HGY. 2010/0683

- - - - Outline of existing house

- - - - Outline of approved house

PLANNING

Rev	Date	Revision

METROPOLITAN DEVELOPMENT CONSULTANCY

66 Bickenhall Mansions,
Bickenhall Street,London, W1U 6BX
Telephone: 020 7486 6675
Fax: 020 7486 7296
Email: surveyors@mdclondon.com

client
Antony Grossman

project
20 Sheldon Avenue
Kenwood, N6

drawing
PROPOSED
Ground Floor Plan

date	scale	drawn	checked
03/10	1:100@A3	LB	JE
job no 7296	drawing no 212		rev