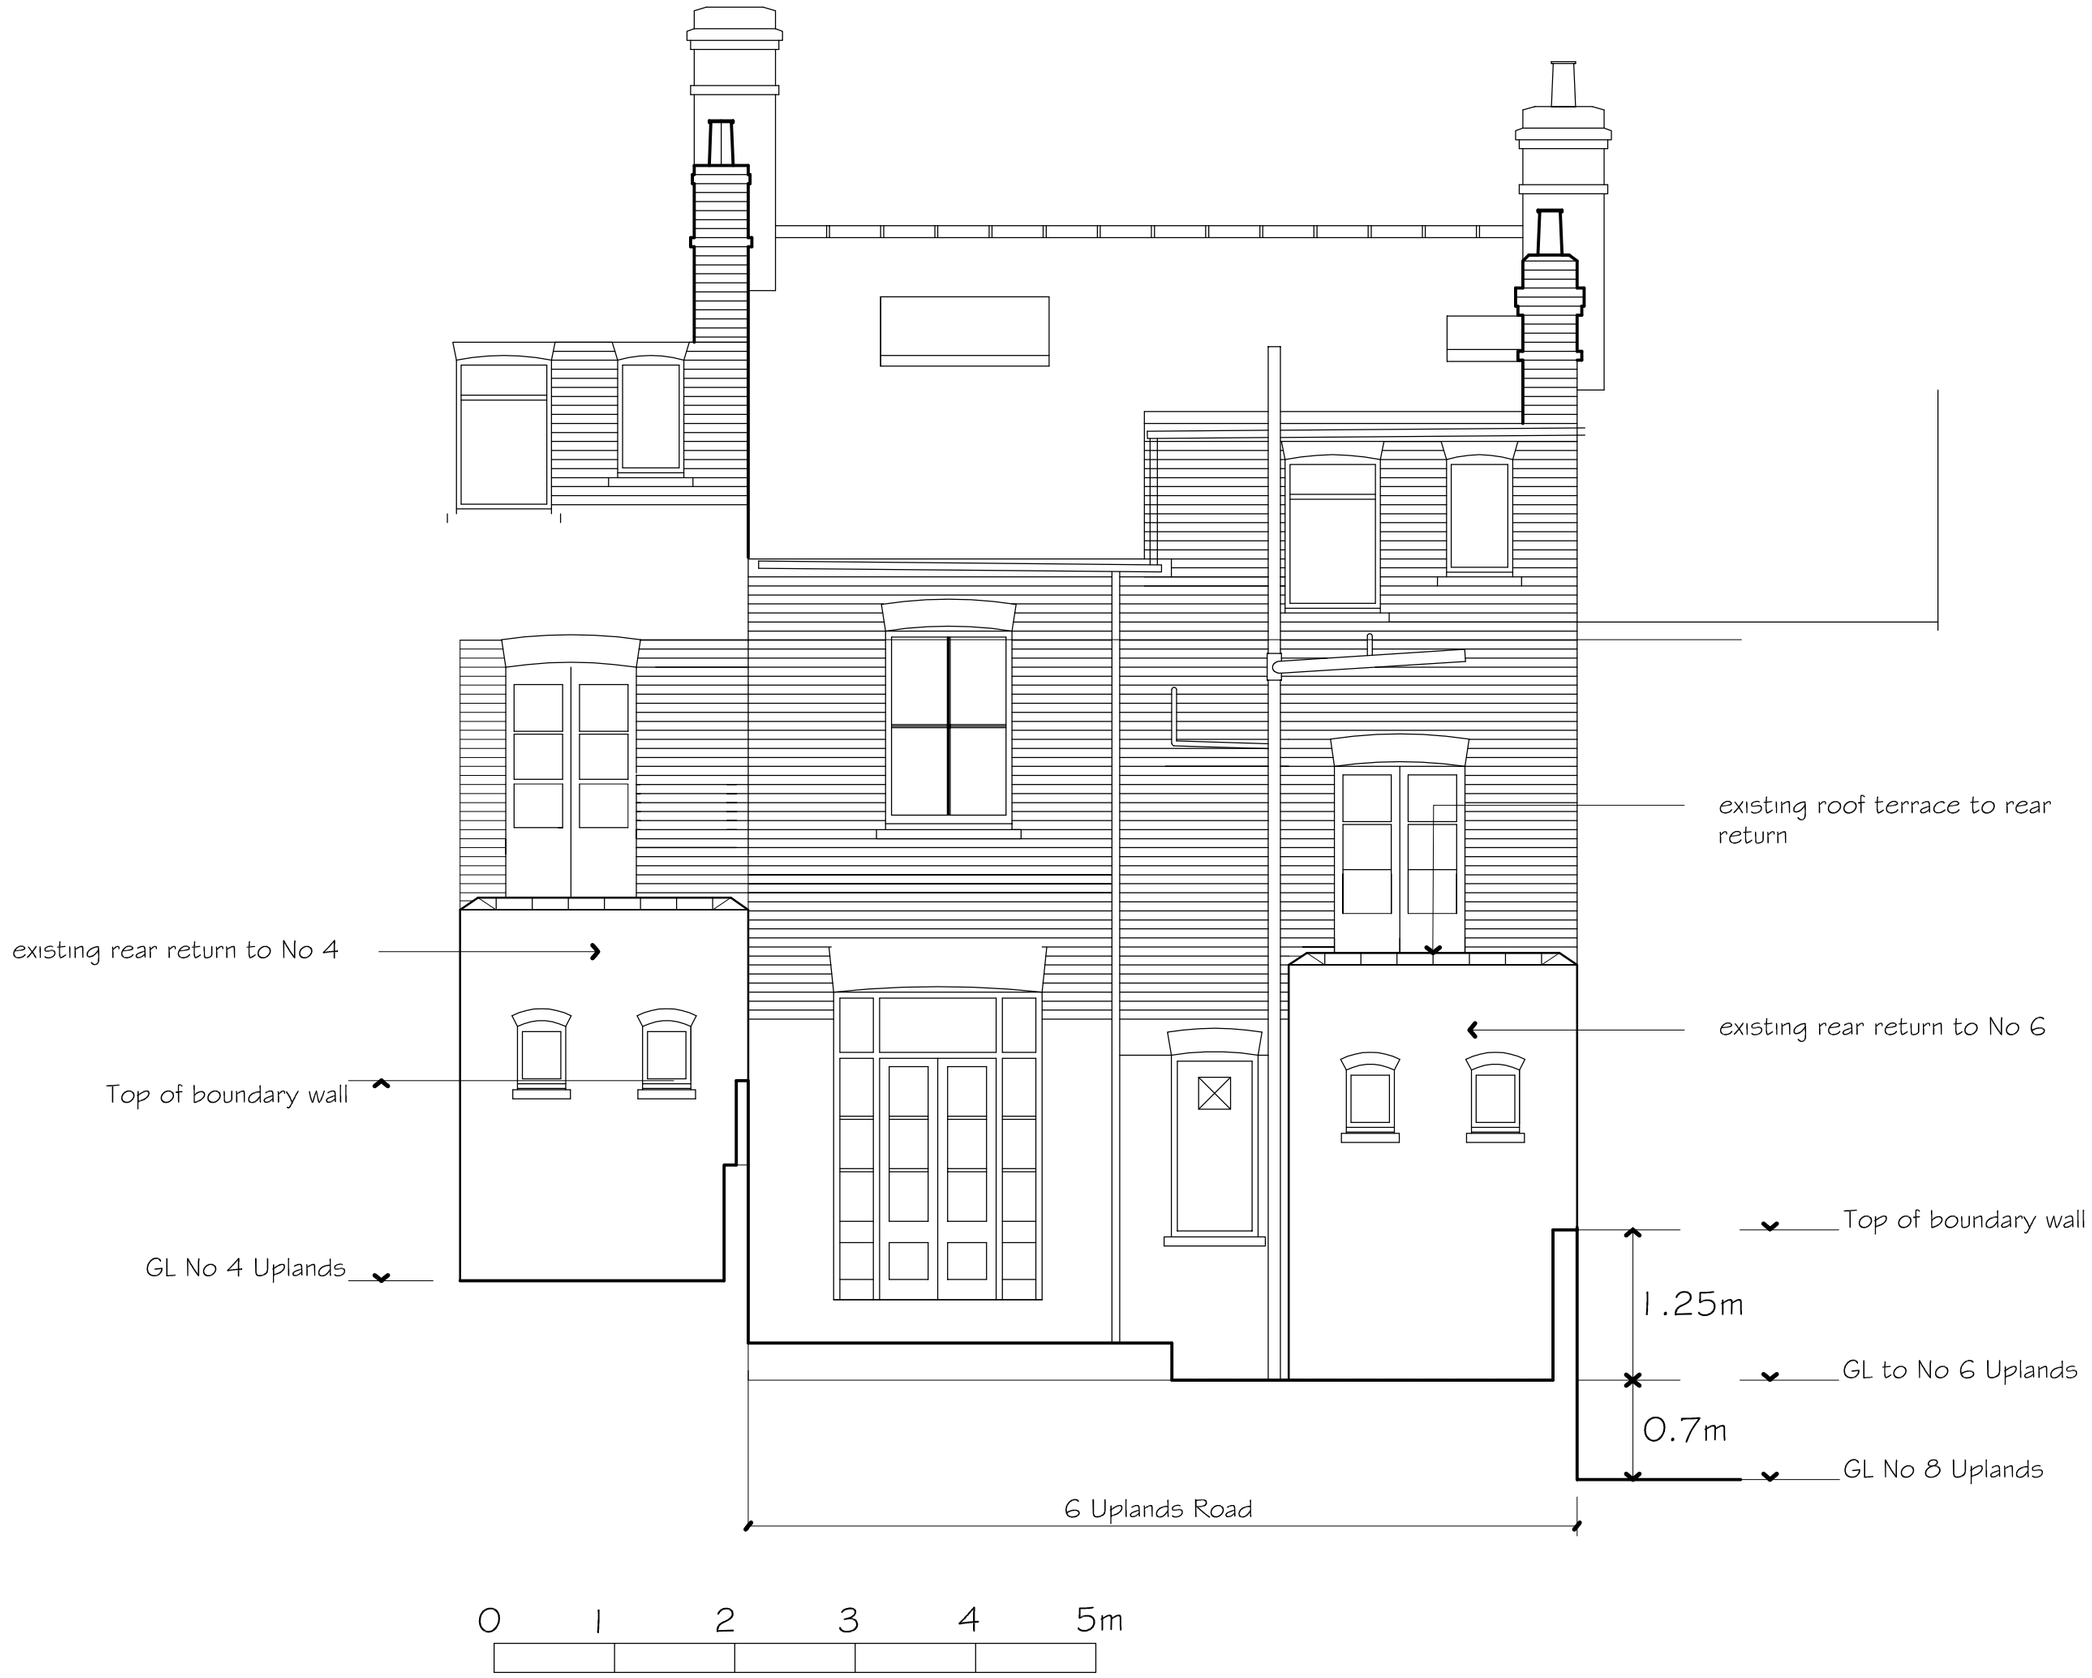

Rear Elevation: 6 Uplands Road, N8
Existing

ALL DIMENSIONS TO BE CHECKED ON SITE
CONTRACTOR TO REPORT ANY DISCREPANCIES

Date	Rev	Revision	Date	Rev	Revision

Project: 6 Uplands Road, London N8

Drawing Title: Rear Elevation: Existing

Scale: 1:50@A2 | Date: July 2015 | Dwg No: 1296/P/02 | Rev:

Vonnie de Brett & Aidan Hamade
e vonnie.debrett@googlemail.com
t 07527-470596