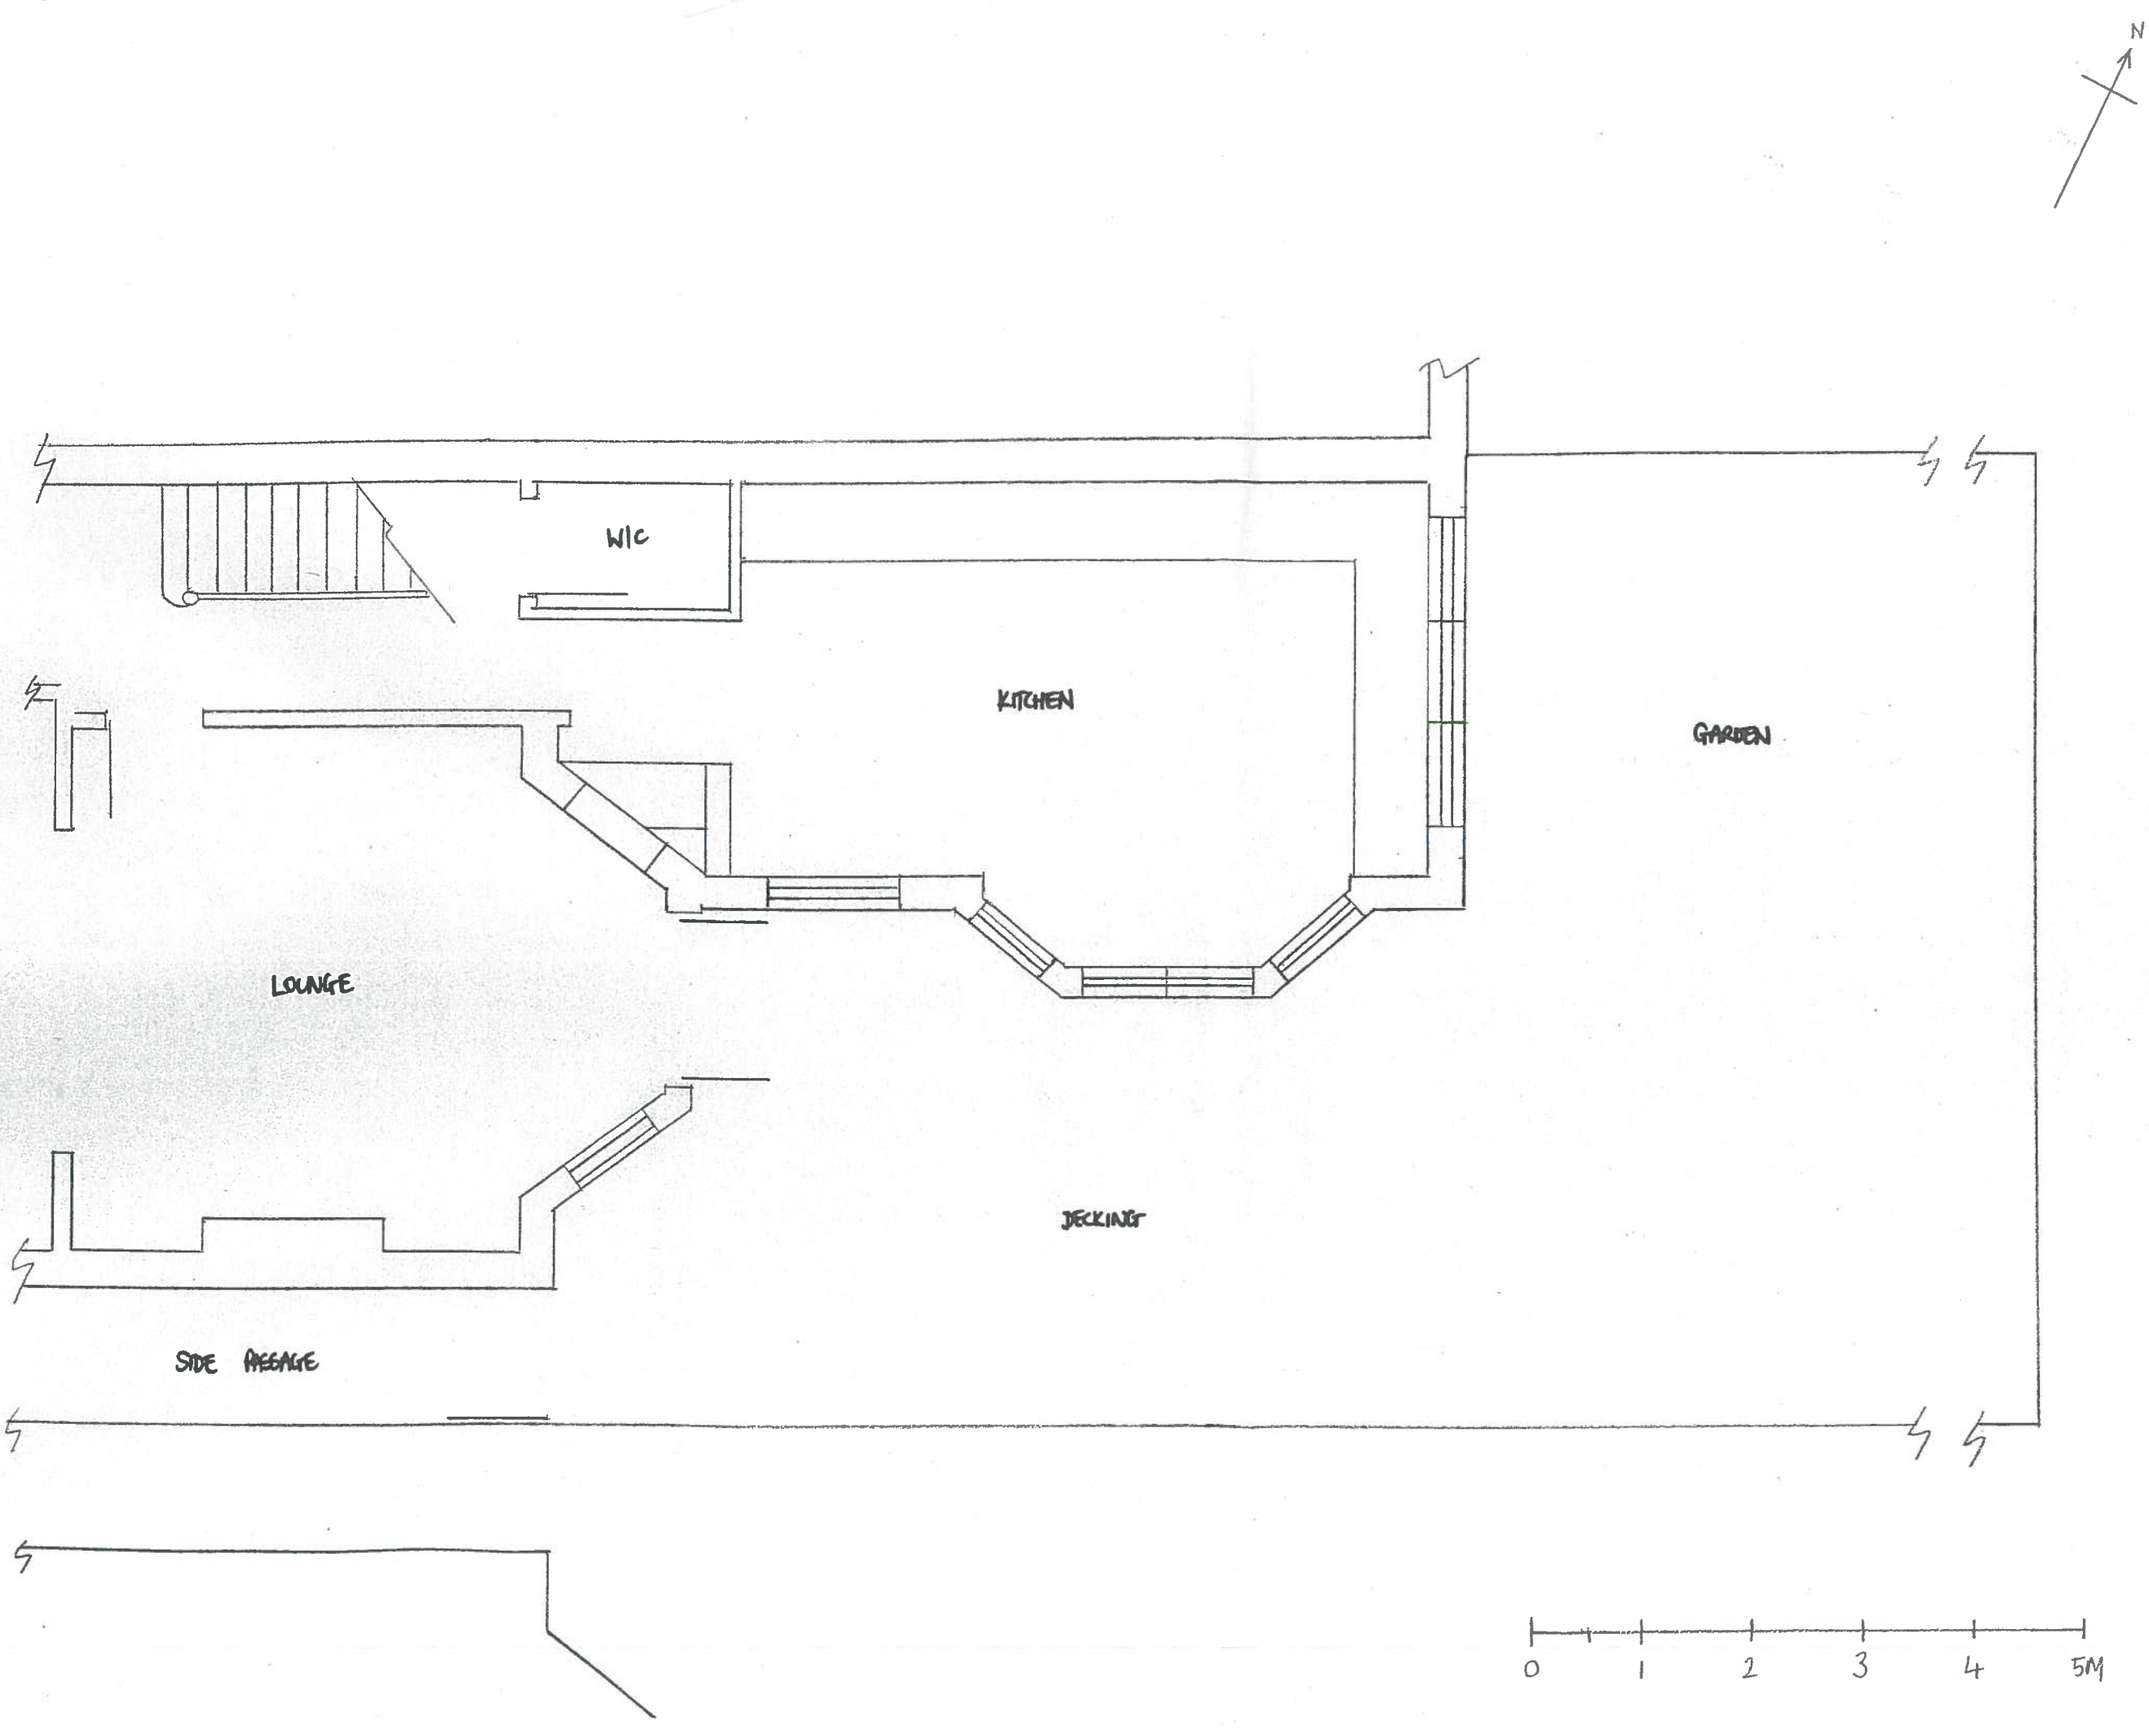

AGENT :
STEPHEN BARRON
344 ALEXANDRA PARK ROAD
LONDON, N22 7BD
07801 565114

CLIENT :
JEMMA O'NEILL
39 CLIFTON ROAD
LONDON, N8 8JA

PROJECT :
39 CLIFTON ROAD

DRAWING :
EXISTING GROUND FLOOR PLAN

DRAWING No. :
39CR - 001 - A

SCALE 1:50 @ A3

DATE OCTOBER 2015