

Existing Front Elevation

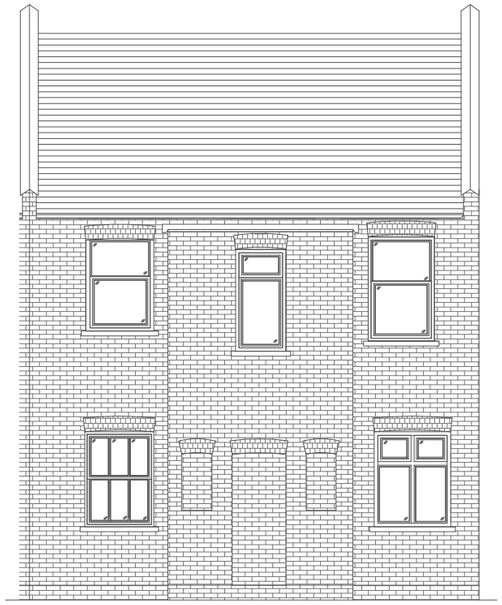

Existing Rear Elevation



Streetscene

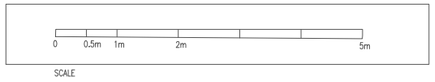

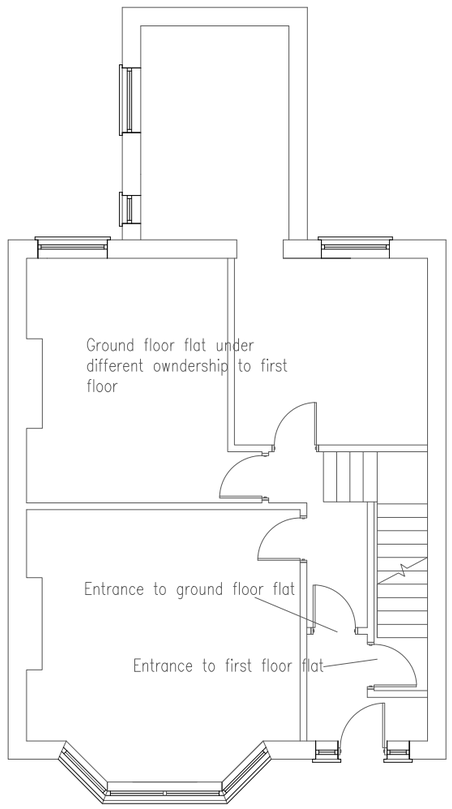

Existing Ground Floor Plan

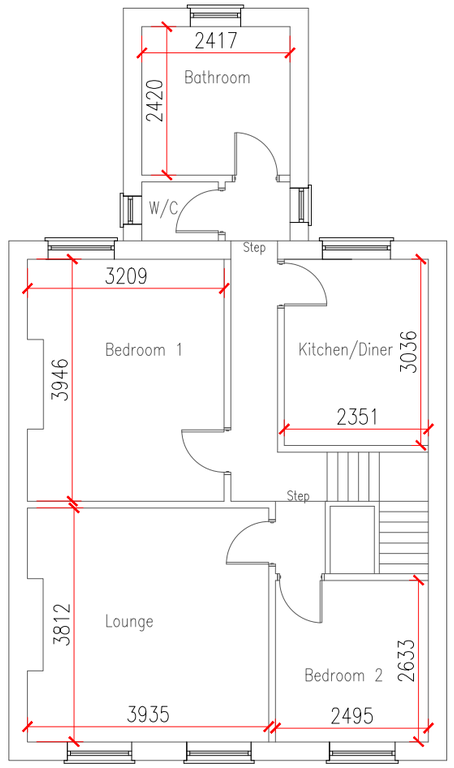

Existing First Floor Plan



Existing Side Elevation



Existing Side Elevation

GENERAL NOTES

1. Drawings are for Local Authority Approval
2. Builder to check all dimensions on site.
3. Builder to measure all new steelwork,timber beams/joists and materials on site and not scaled from the drawings when ordering materials
4. No responsibility is taken for checking legal ownership of site, covenants thereon and position of boundaries.
5. Appropriate party wall notes must be served in advance to, and any negotiations settles prior to start of works in accordance with the Party Wall Act 1996
6. All electrics to be IEE Regulations
7. All workmanship and materials to comply with the relevant British Standard, Code of Practice, BBA certificate and manufacturers instructions

CLIENT
Paul Evans

PROJECT
19 Vicarage Road, Tottenham,
London, N17 0BH

TITLE
Existing Plans and Elevations

SCALE 1:100	DATE 20/04/16
DRAWN PU	CHECKED TBA
H16/1007	102

Sheet Size A3

ARCHITECTS STUDIOS Limited
| URBANISM | ARCHITECTURE | DESIGN | CONSTRUCTION |