8 BLAKE ROAD, LONDON N11 2AA.

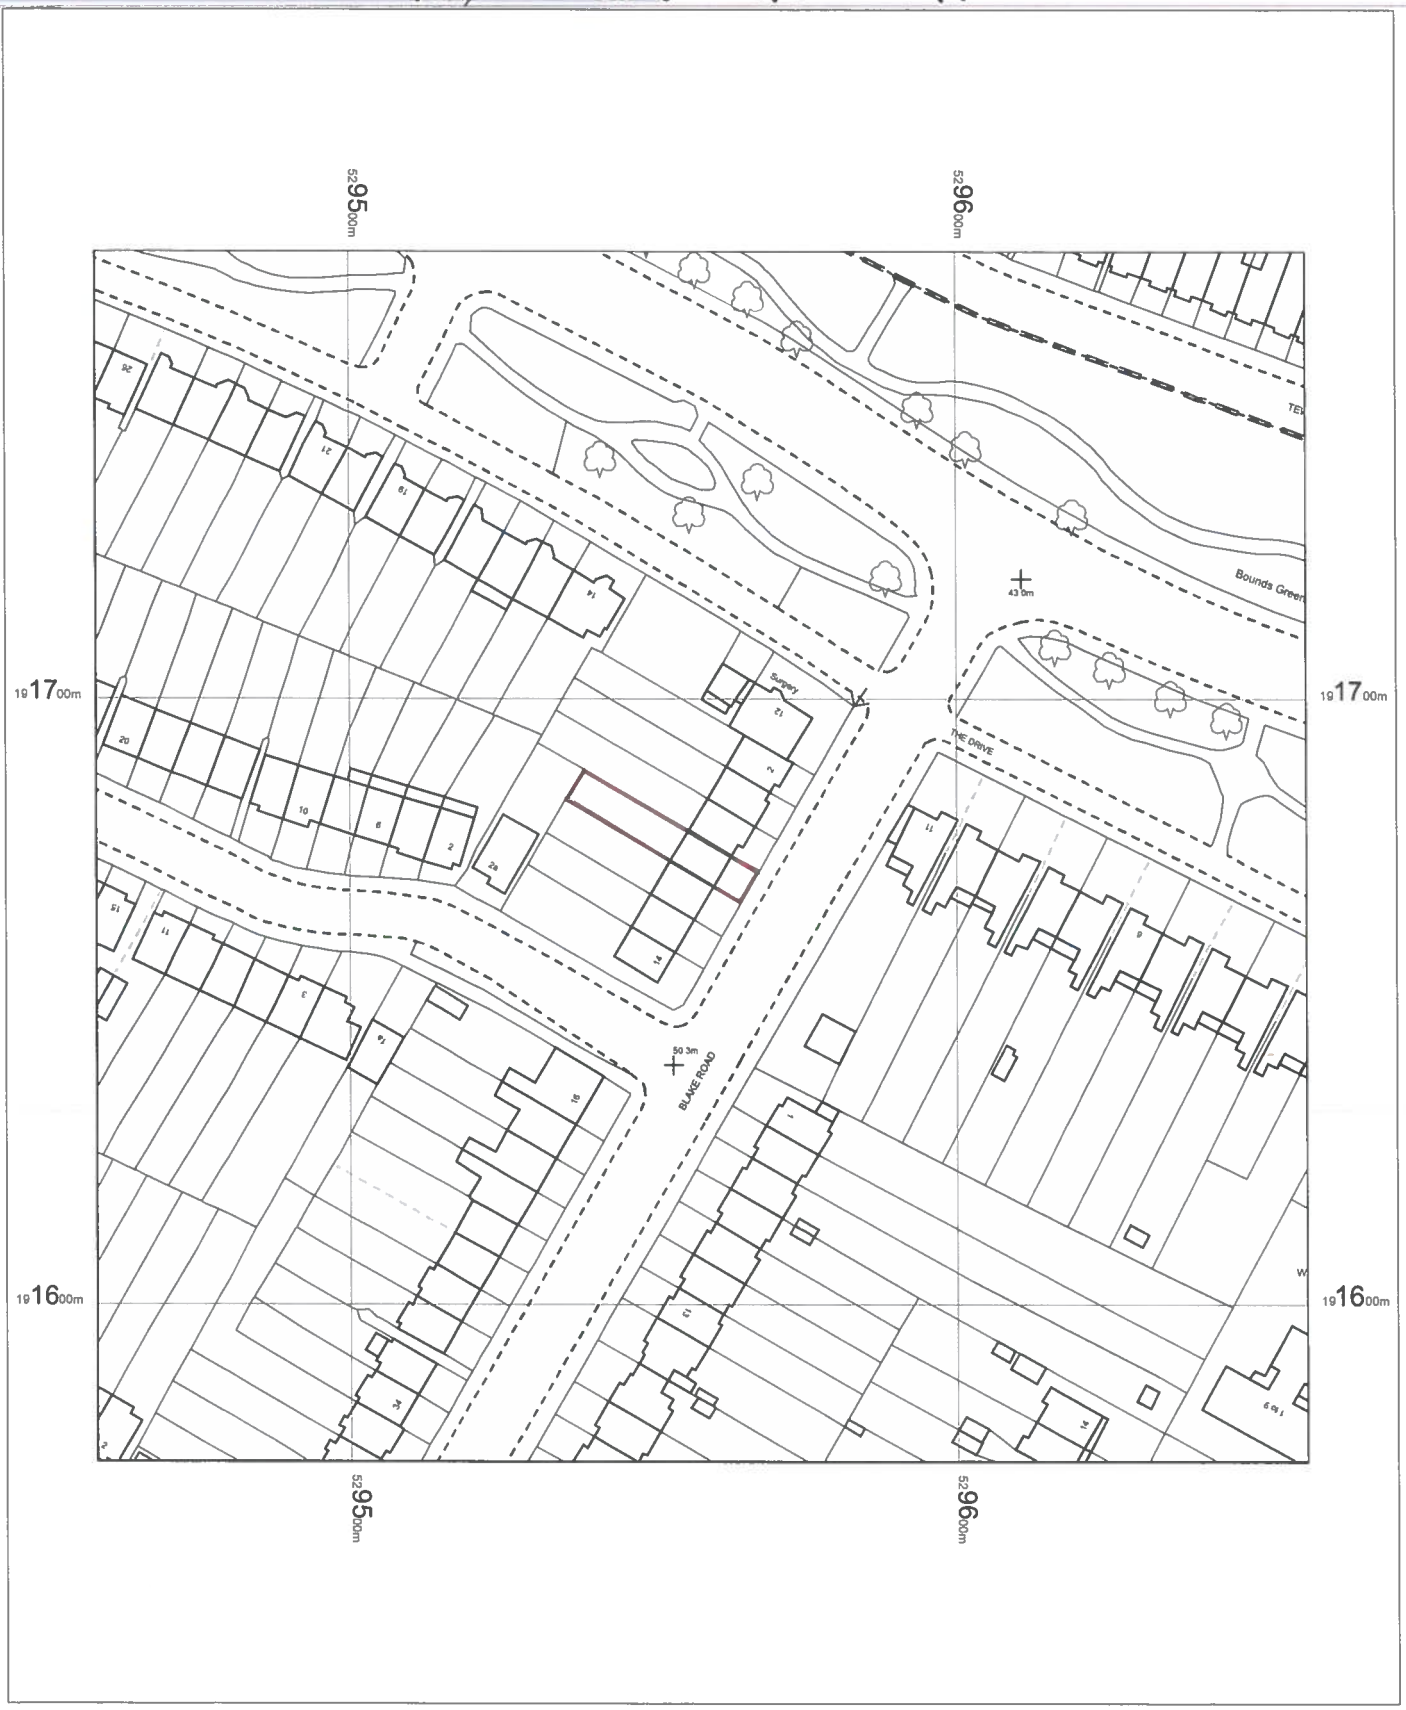

OS MasterMap 1250/2500/10000 scale
20 August 2015, ID: CM-00456749
www.centremapslive.co.uk

1:1250 scale print at A4, Centre: 529558 E, 191674 N

©Crown Copyright Ordnance Survey. Licence no. 100019980

N

Mapping sourced from Ordnance Survey

CENTRE MAPS LIVE.
FOR A BETTER POINT OF VIEW