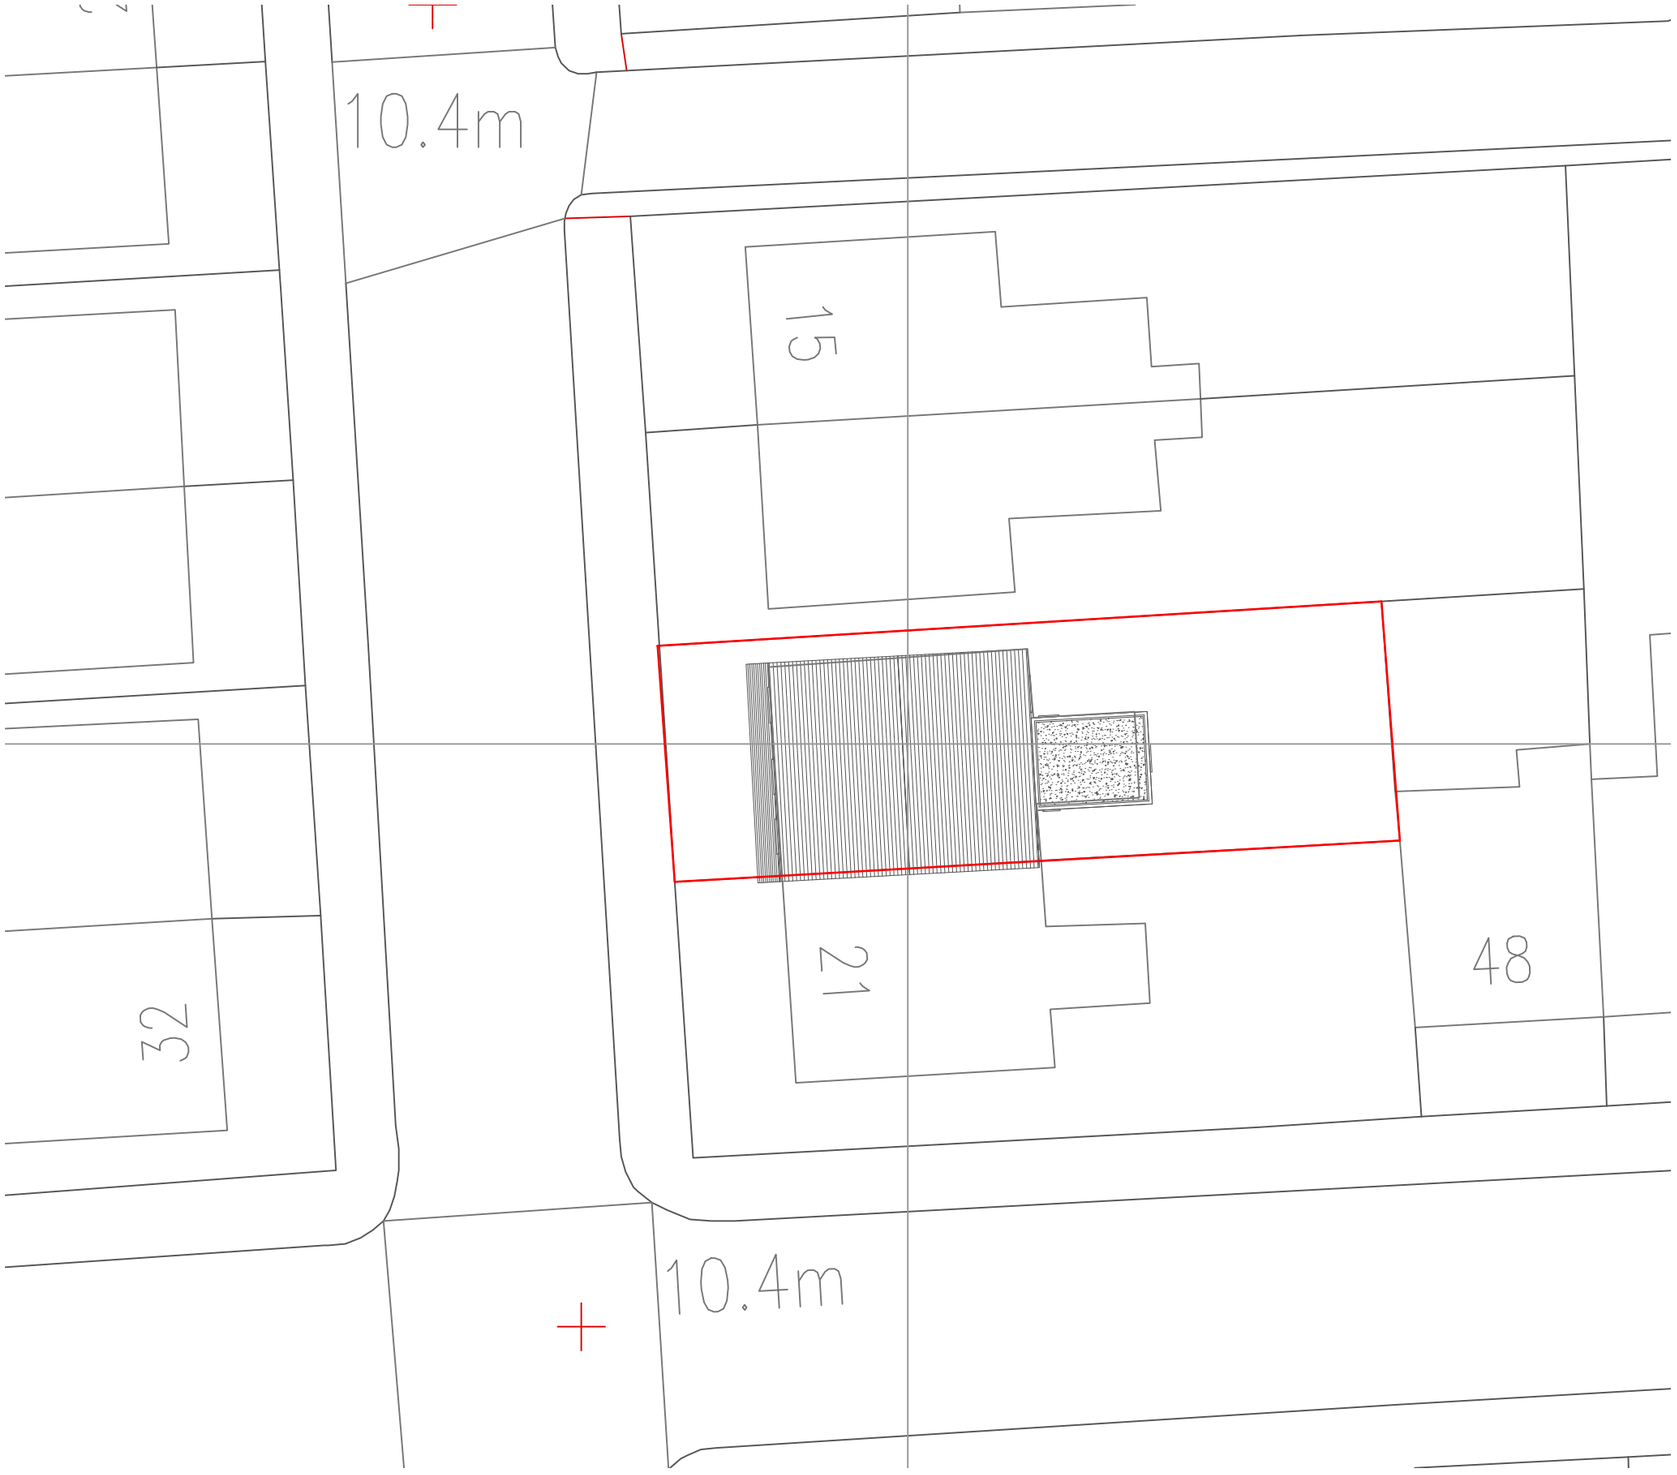

Existing Site Plan 1:200

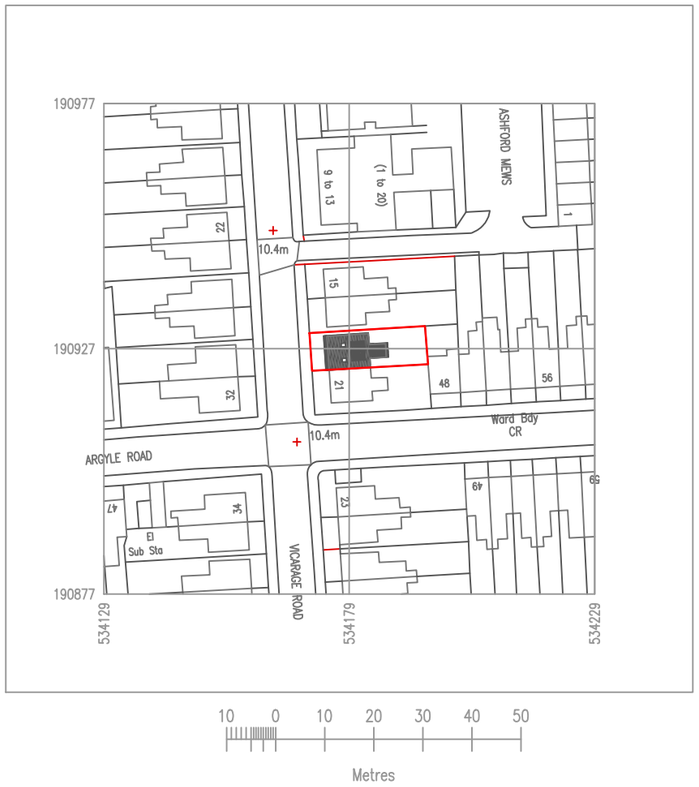

Existing Location Plan 1:1250

N

CLIENT
Paul Evans

PROJECT
19 Vicarage Road, Tottenham,
London, N17 0BH

TITLE
Site and Location Plans

SCALE 1:100	DATE 20/04/16
DRAWN PU	CHECKED TBA
H16/1007	101

Sheet Size A3

ARCHITECTS STUDIOS
| URBANISM | ARCHITECTURE | DESIGN | CONSTRUCTION |