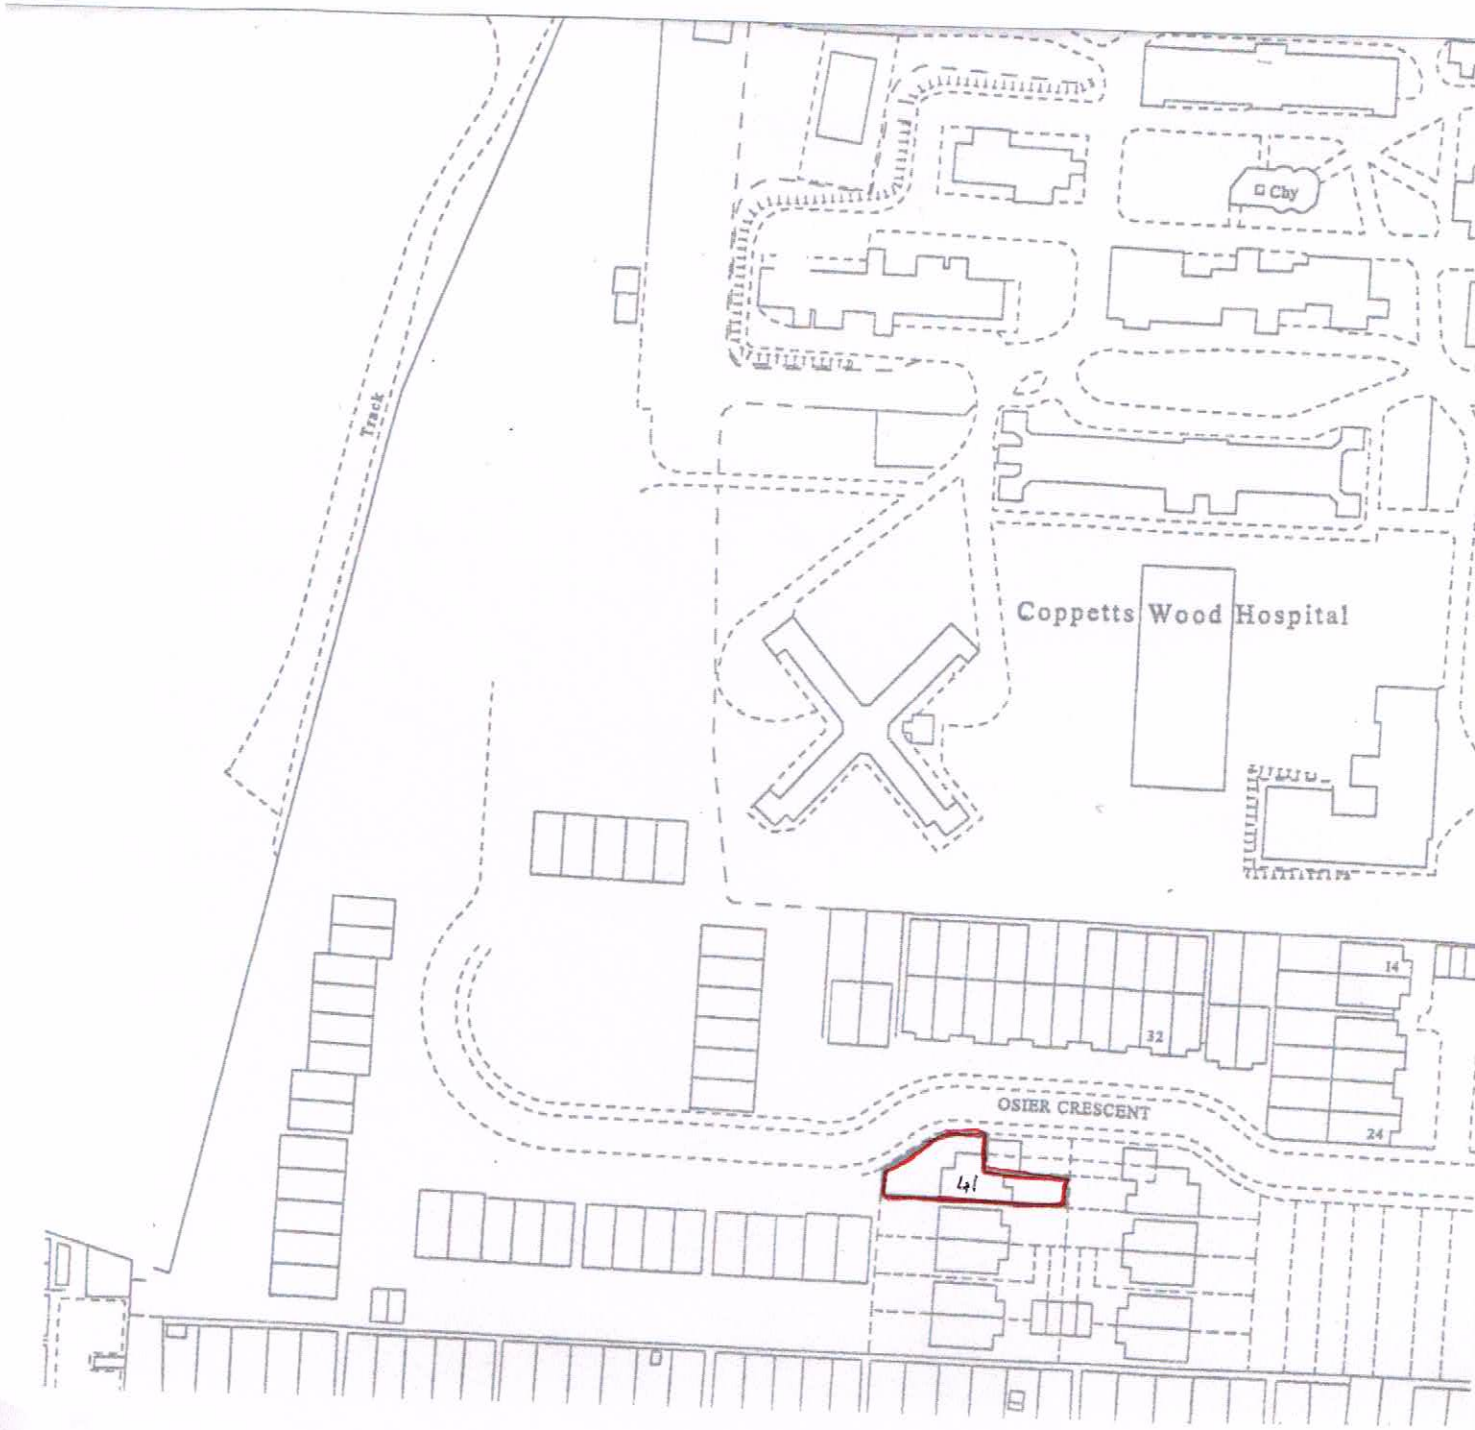

LOCATION PLAN

1/1250