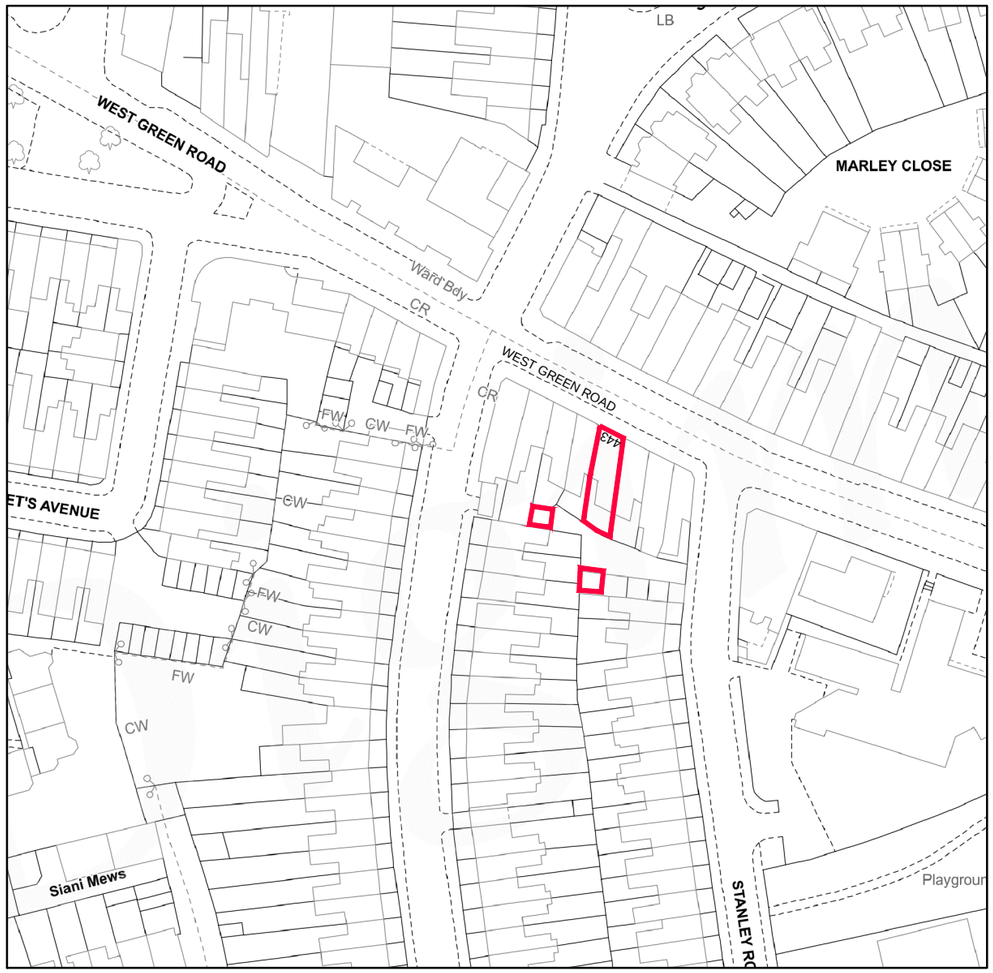

Location Plan, Scale 1/1250

0 25 50 75m

scale 1:1250



Site Plan, Scale 1/500

0 10 20 30m

scale 1:500

N

Rev.	Date	Revisions

FOR PLANNING

ARCH
ARCHITECTURAL DESIGN STUDIO
33B Grand Parade, Green Lanes,
Haringey, London, N4 1LG
Tel: 0208 809 2320 - 0784241 0527
Web: www.archpl.co.uk

Client	Mr. Ossama Wagdi
Project	443 West Green Road, N15 3PL
Scale	1/1250; 1/500 @A3
Date	25/07/2015
Drawn By	LLB
Checked By	AEC
Project No.	0450-15
Drawing No.	A100
Revision	-

Drawing title

Location And Site Plans