All areas and dimensions are approximate and subject to site survey.
©Copyright Archiventure Ltd

PROPOSED LOWER GROUND FLOOR PLAN

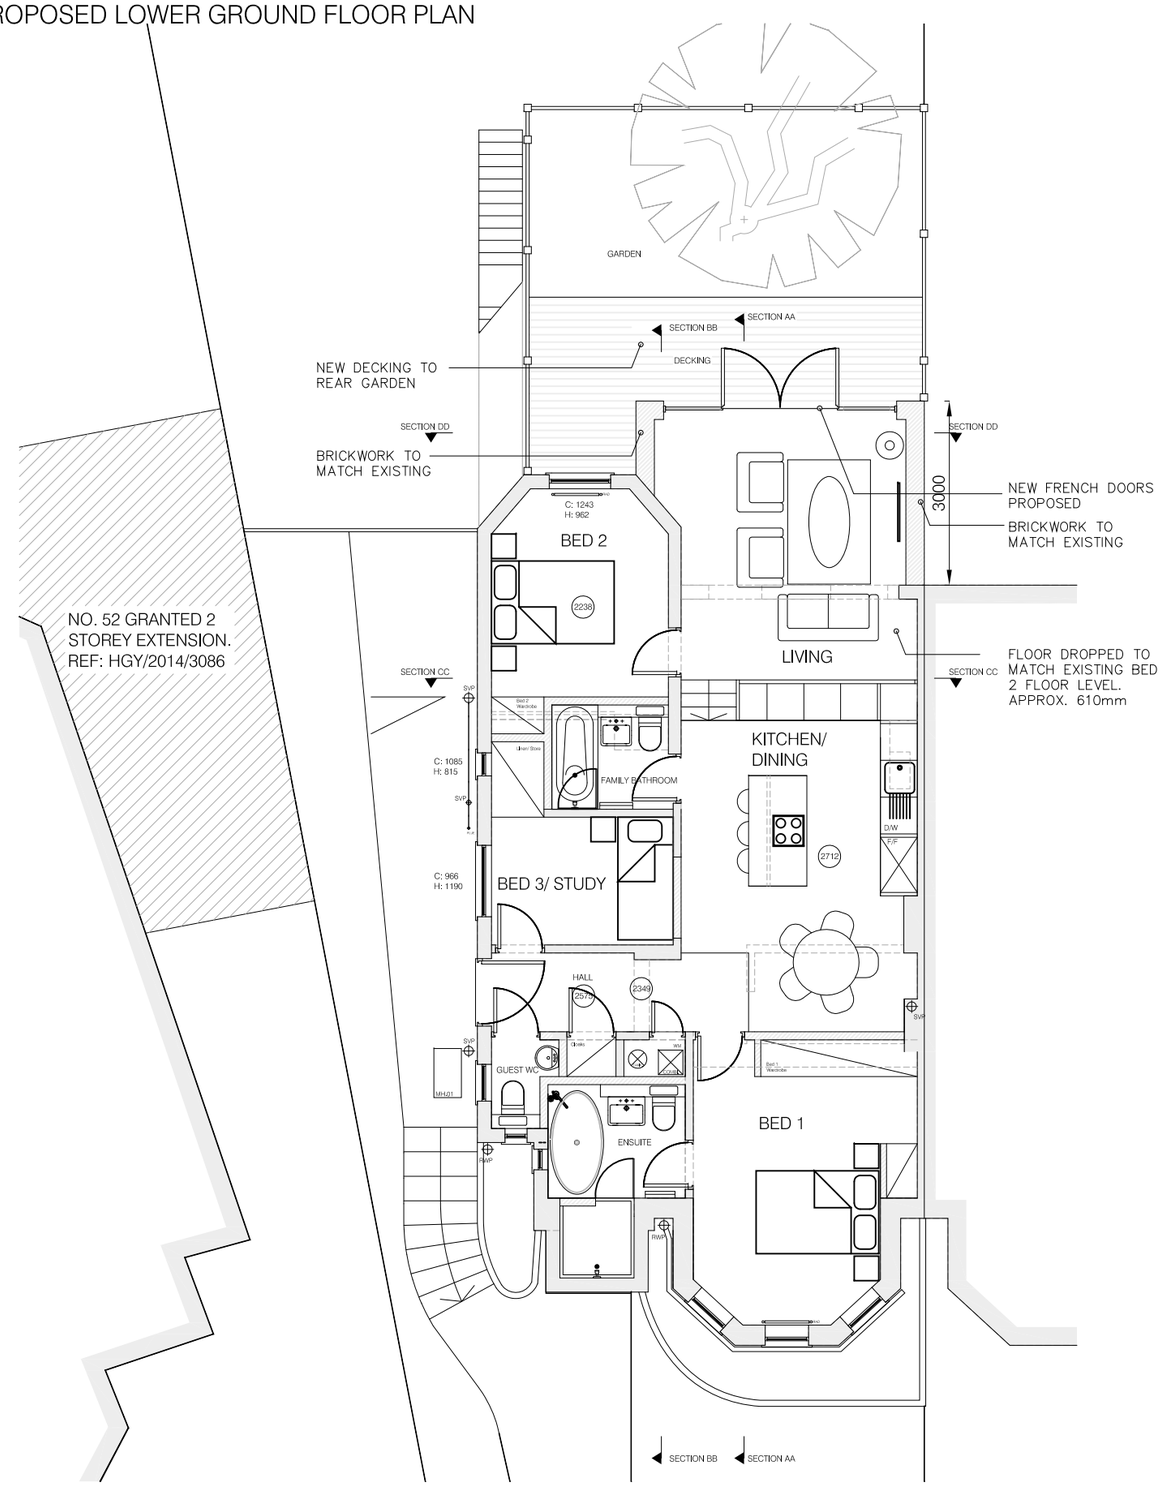

PROPOSED UPPER GROUND FLOOR PLAN

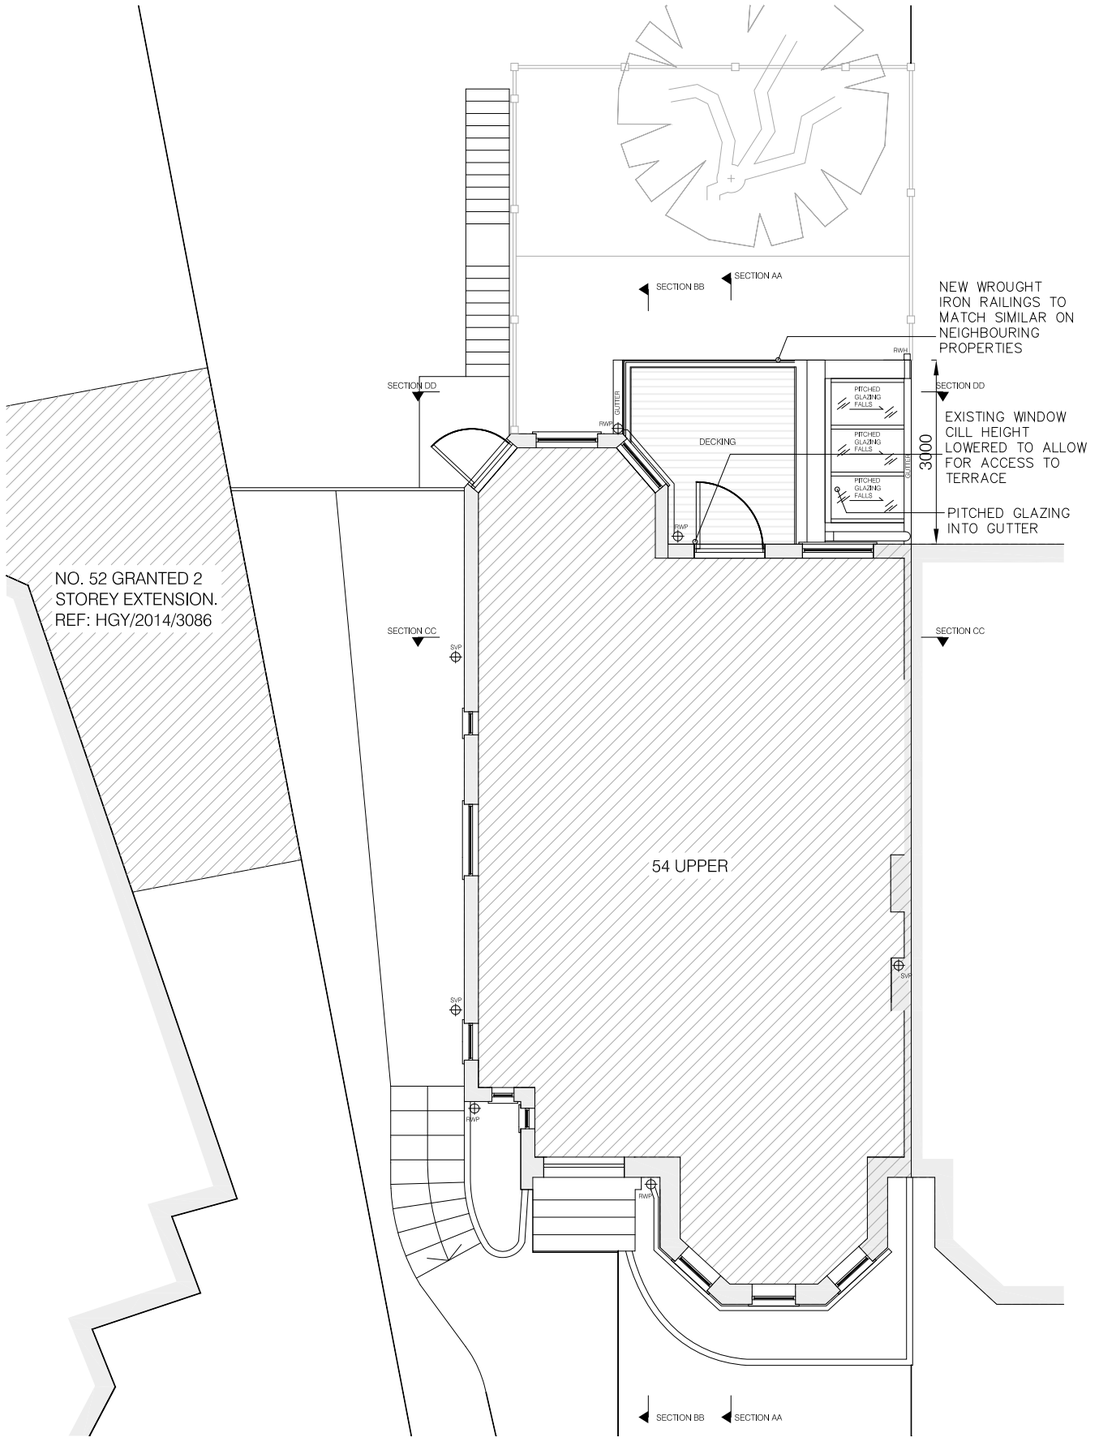

0 1 2 3 4 5 10

ARCHIVENTURE
info@archiventure.co.uk
07540847622

project	Flat 1, 54 Church Cresent, N10 3NE
drwg title	Proposed Plans
job no.	1509
drwg no.	PP.01
rev.	–
date	AUG 2015
scale @ A3	1:100

All areas and dimensions are approximate and subject to site survey.
©Copyright Archiventure Ltd

Section AA

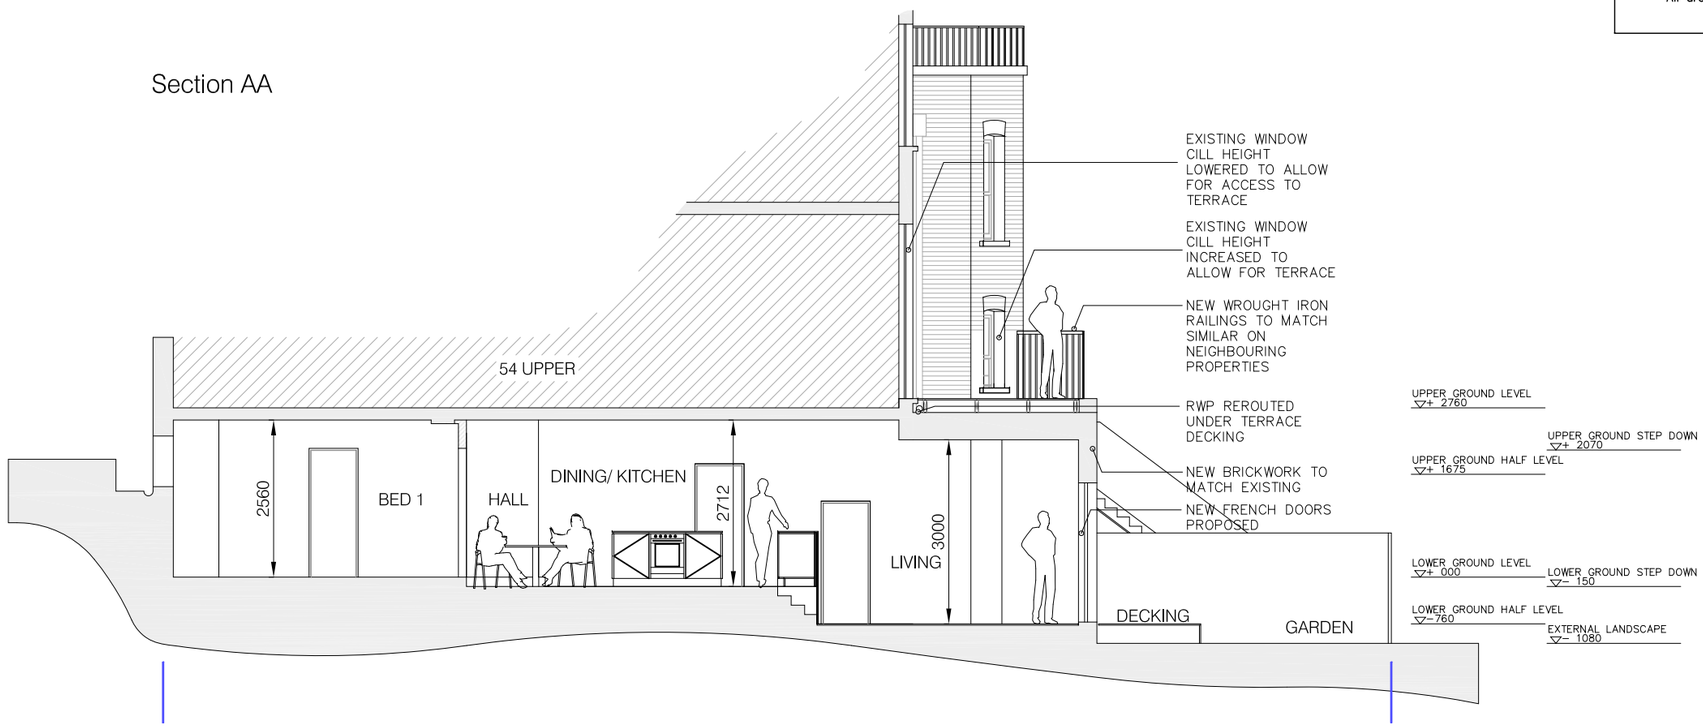

Section BB

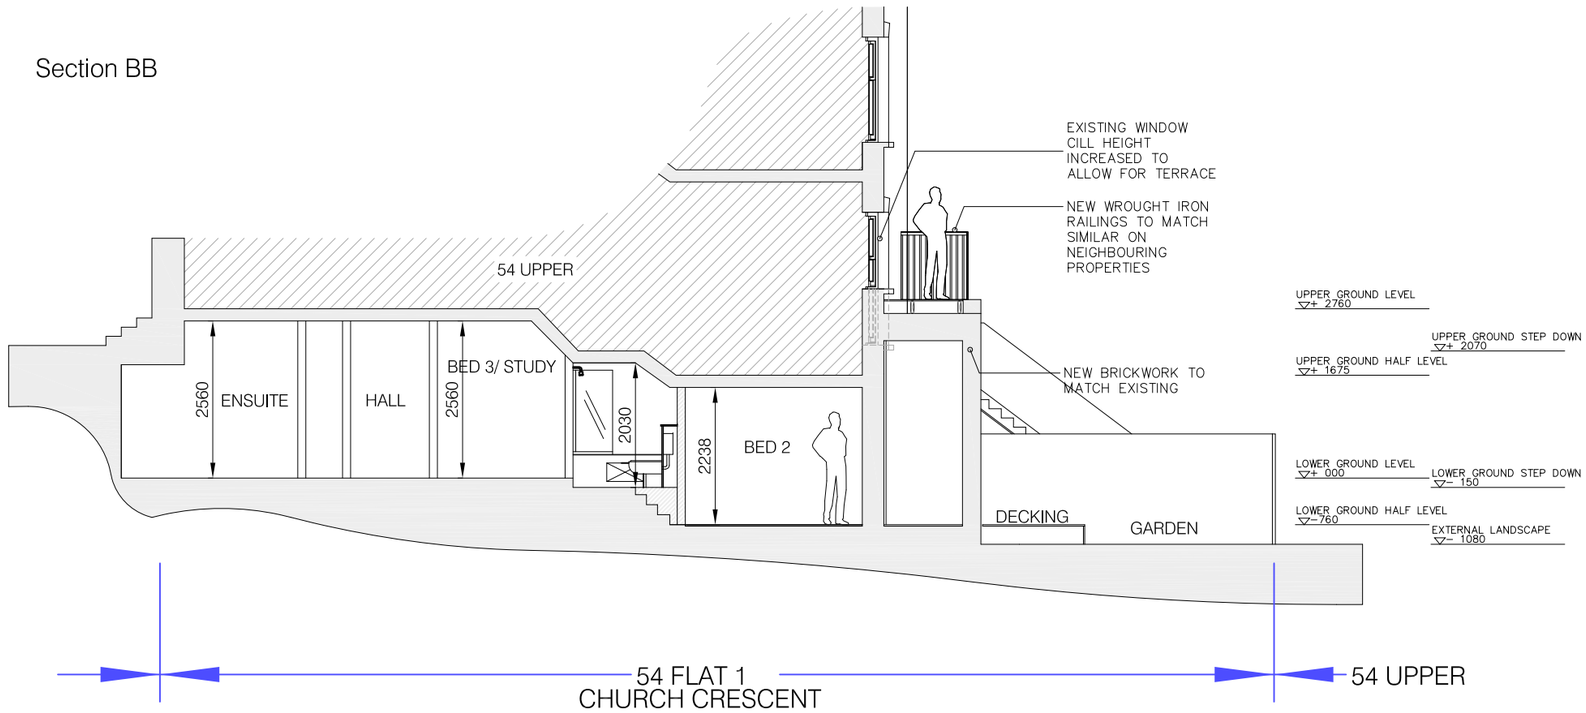

0 1 2 3 4 5 10

ARCHIVENTURE
info@archiventure.co.uk
07540847622

project	Flat 1, 54 Church Cresent, N10 3NE
drwg title	Proposed Sections
job no.	1509
drwg no.	PP.02
rev.	–
date	AUG 2015
scale @ A3	1:100

All areas and dimensions are approximate and subject to site survey.
©Copyright Archiventure Ltd

Section DD

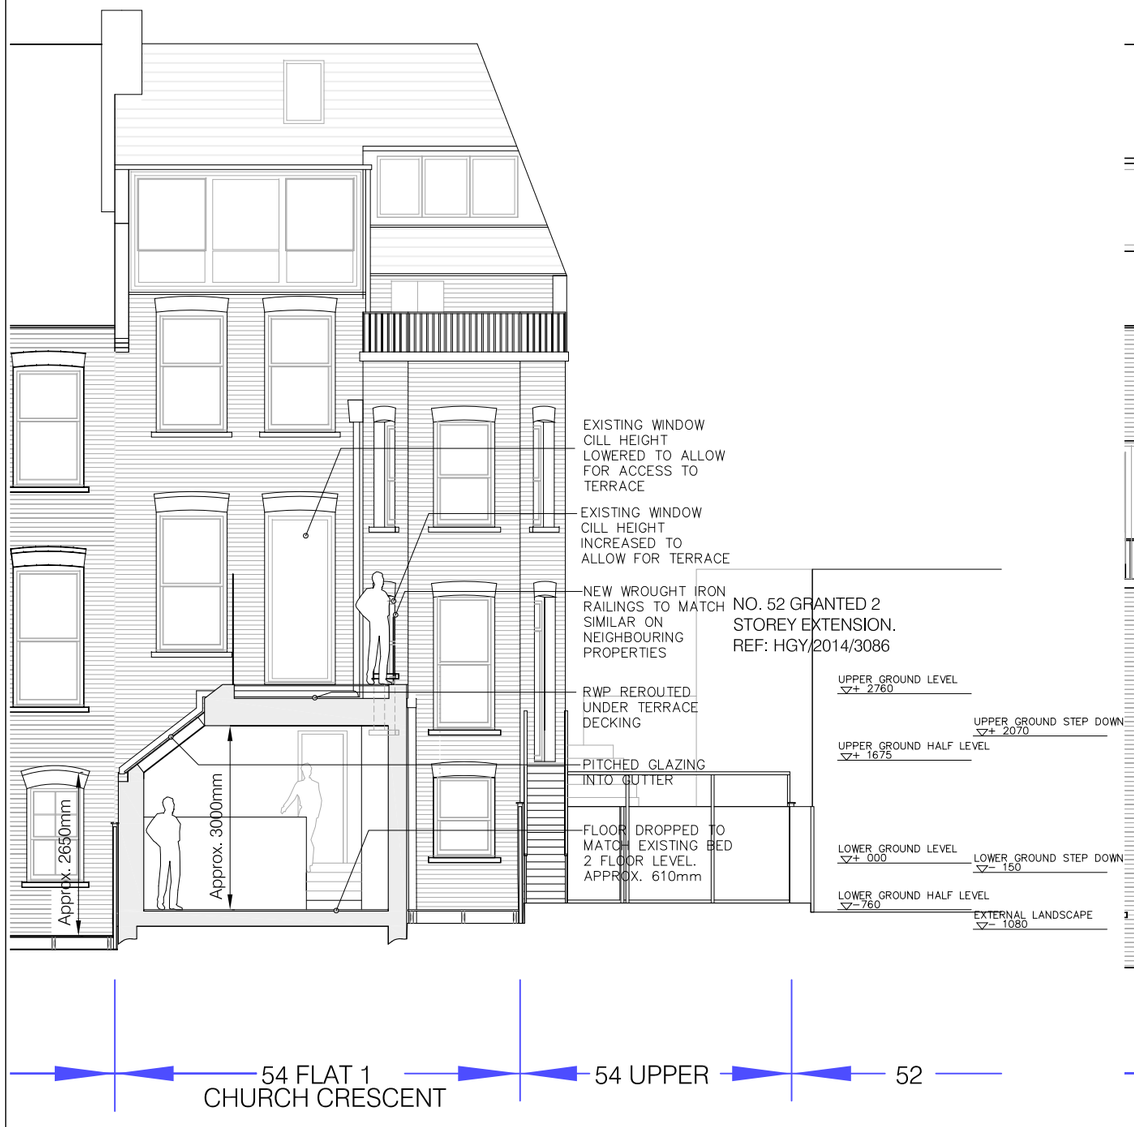

Rear Elevation



0 1 2 3 4 5 10

ARCHIVENTURE
info@archiventure.co.uk
07540847622

project: Flat 1, 54 Church Cresent, N10 3NE
drwg title: Proposed Section DD & Rear Elevation
job no.: 1509
drwg no.: PP.03
rev.: –
date: AUG 2015
scale @ A3: 1:100

All areas and dimensions are approximate and subject to site survey.
©Copyright Archiventure Ltd

Side Elevation

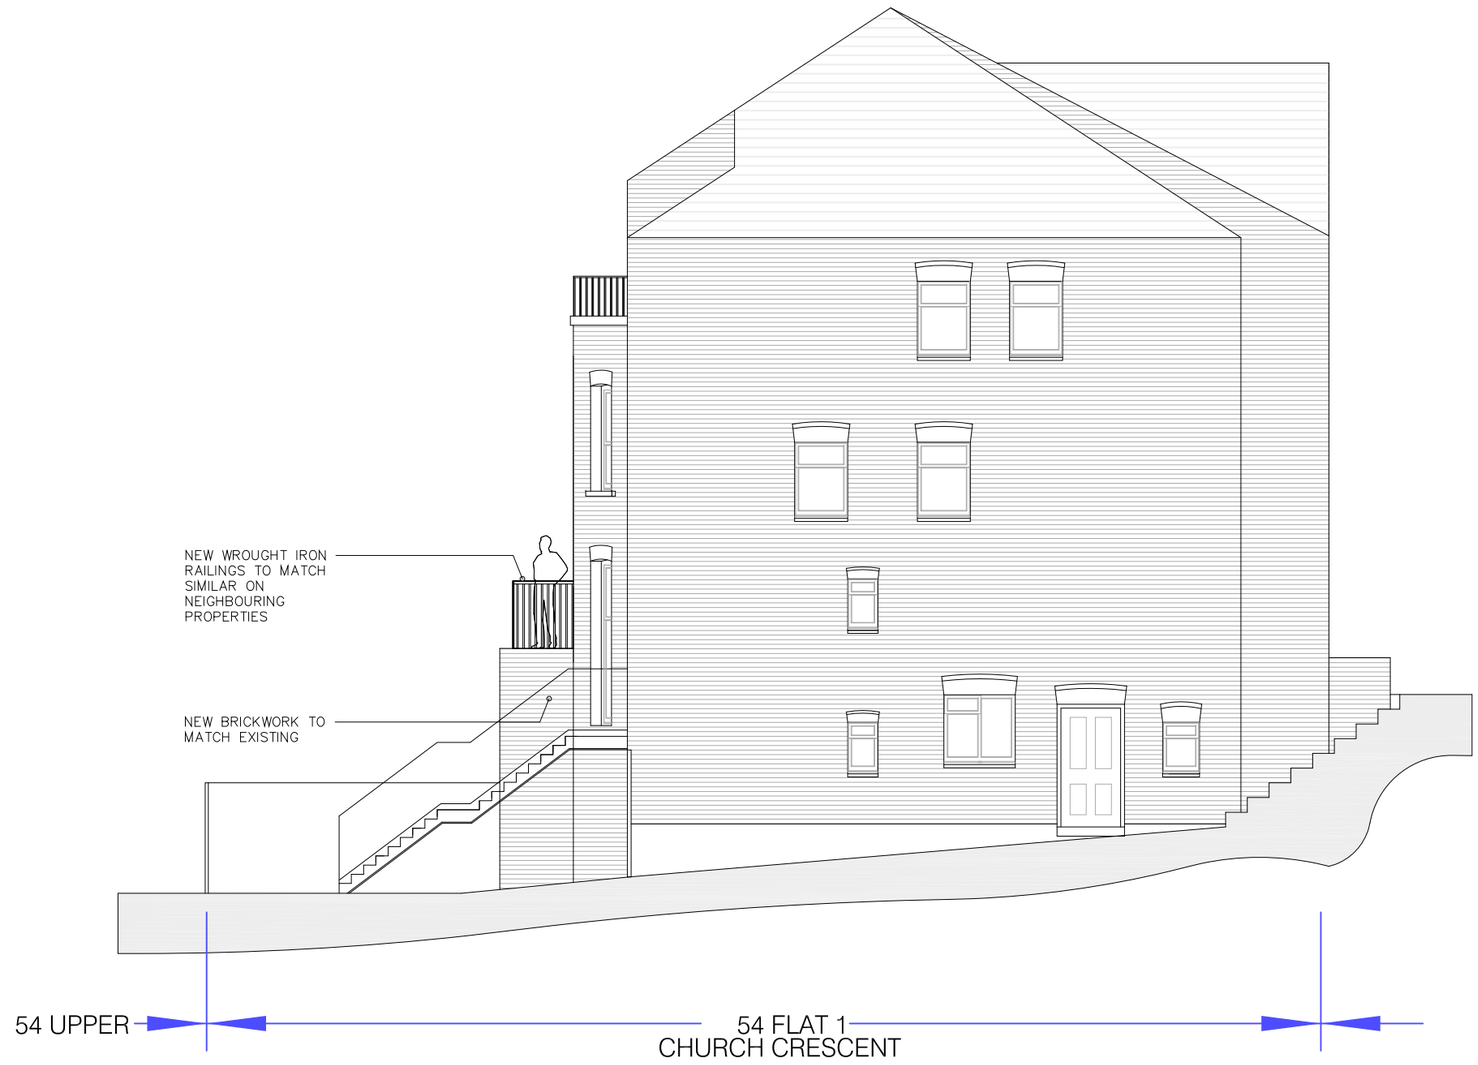

0 1 2 3 4 5 10

ARCHIVENTURE
info@archiventure.co.uk
07540847622

project	Flat 1, 54 Church Cresent, N10 3NE
drwg title	Side Elevation
job no.	1509
drwg no.	PP.04
rev.	–
date	AUG 2015
scale @ A3	1:100