Notes
1- This drawing is not for construction
2- All Dimension are in millimeters
3- Dimensions are not to be scaled directly from drawings
4- All dimensions are to be checked on site and the Architect is to be inform of any discrepancies before construction commences
5- All references to drawings refer to current revision of that drawing
6- The Copyright of this drawing belongs to Archend Ltd.

0 1 2 3 4 6m

scale 1:100

N

Existing Wall
Wall/partition to be removed
Proposed wall/partition

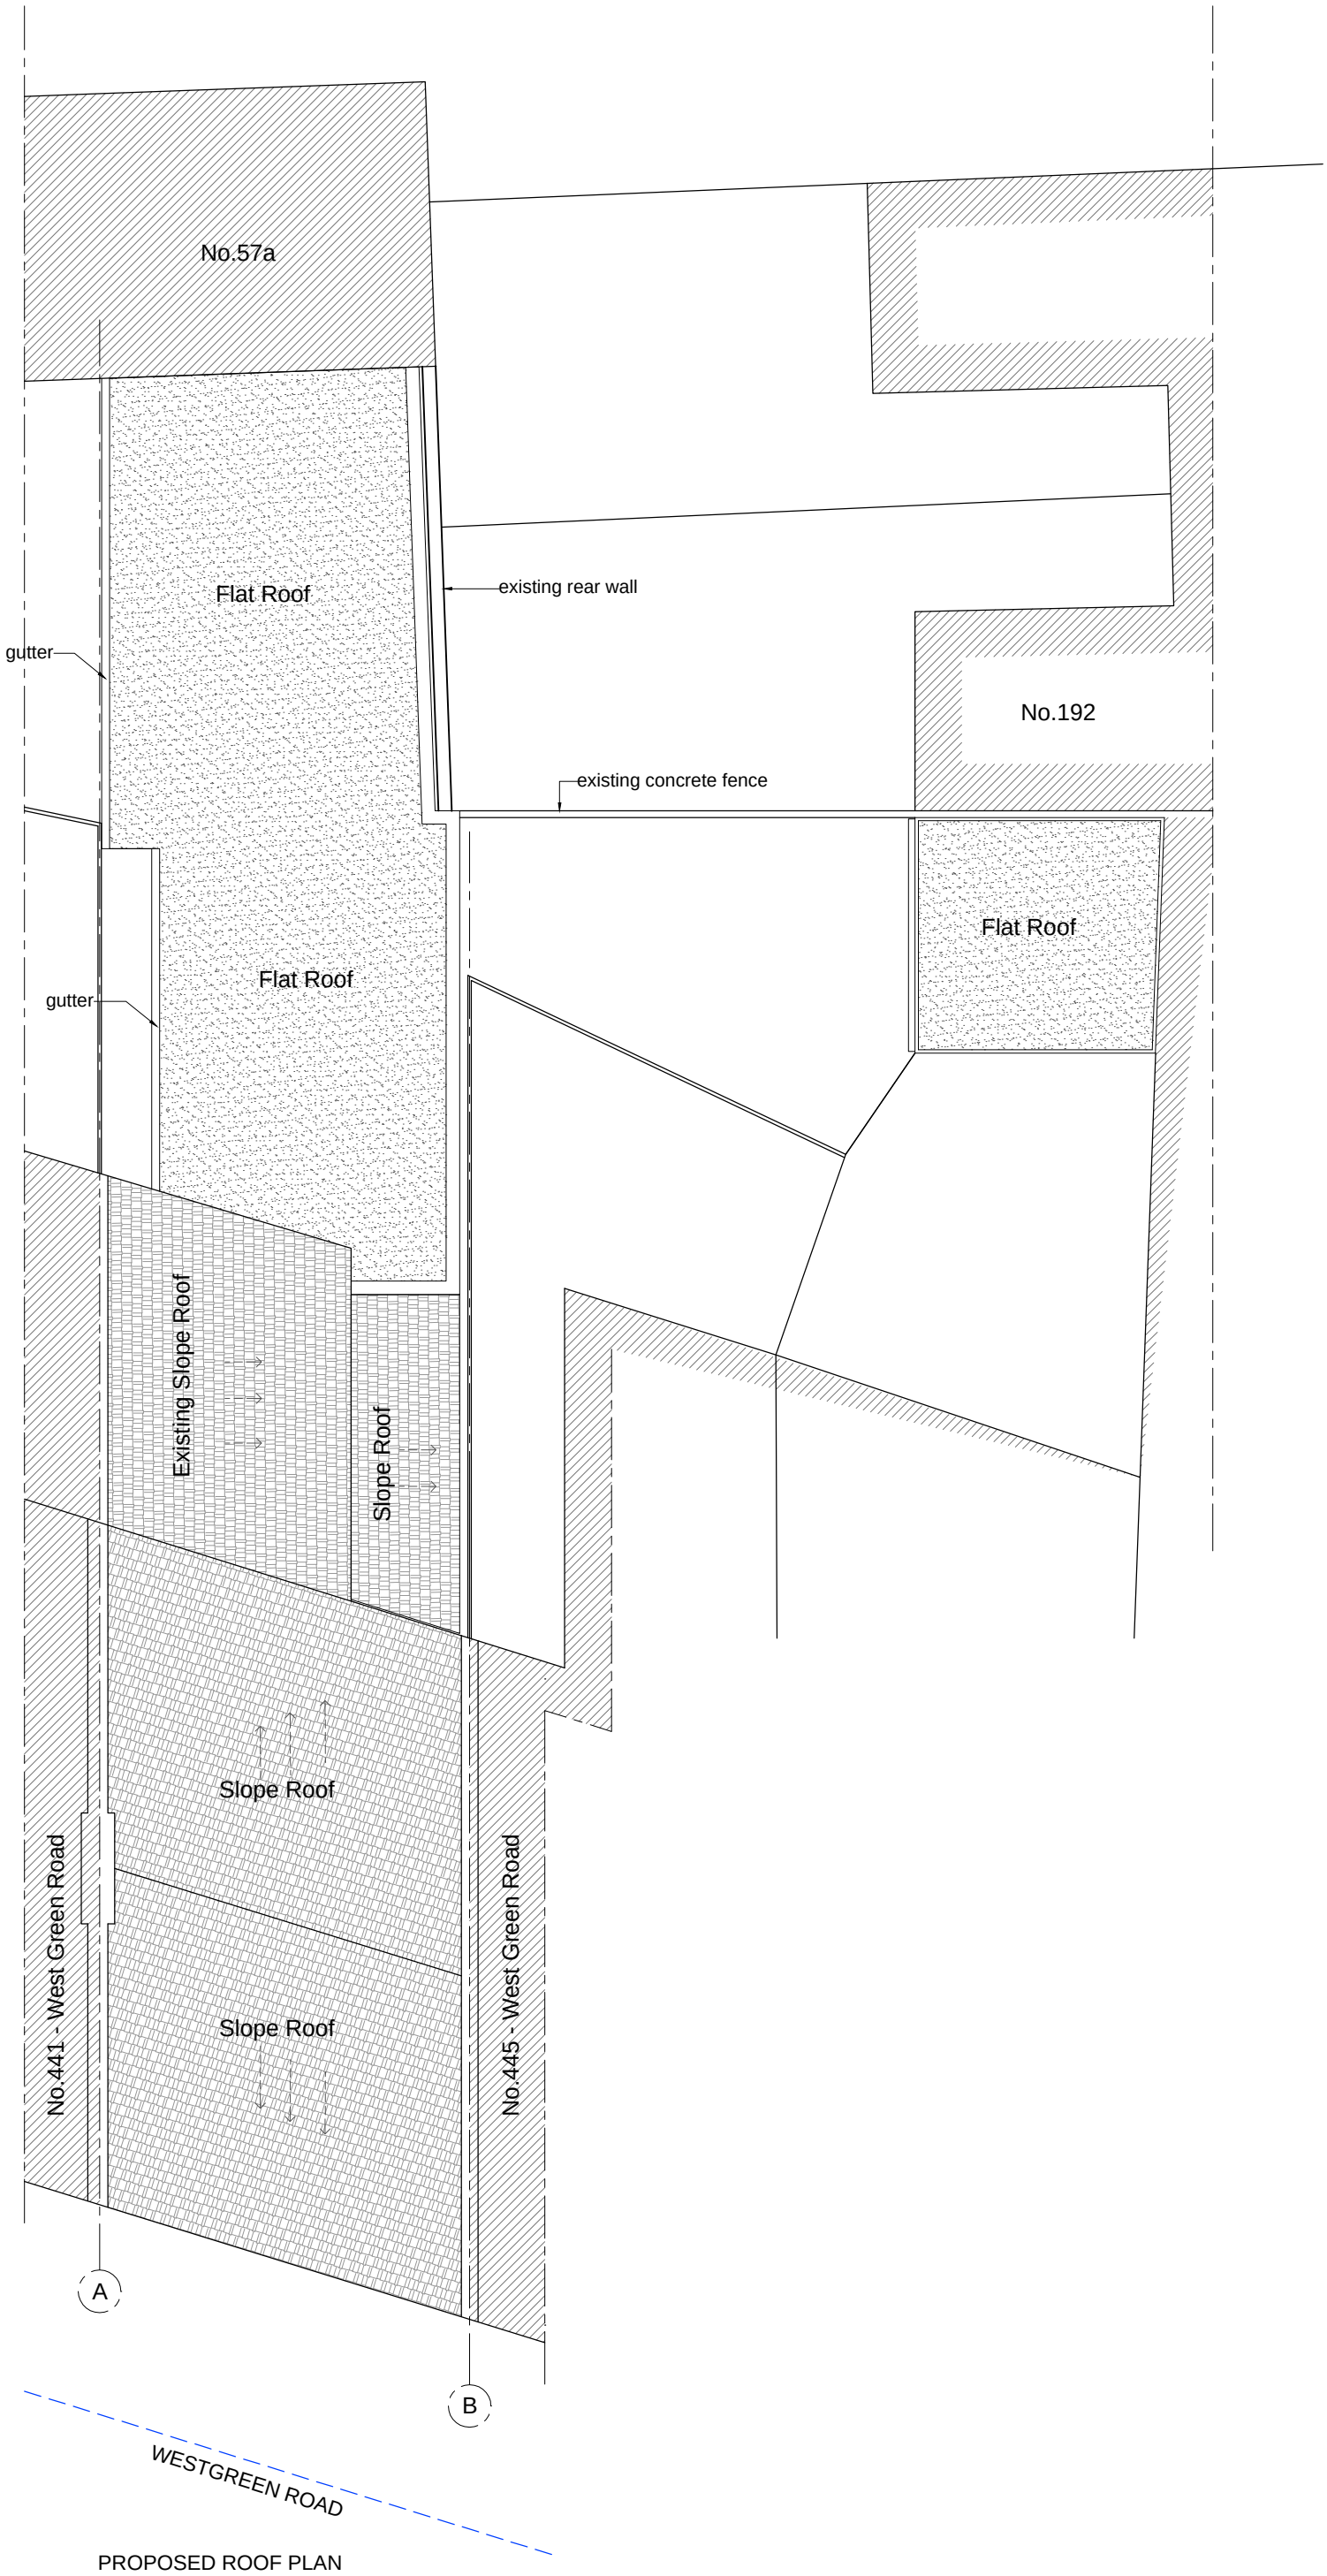

PROPOSED ROOF PLAN

Rev.	Date	Revisions

FOR PLANNING

ARCH
ARCHITECTURAL DESIGN STUDIO
33B Grand Parade, Green Lanes,
Haringey, London, N4 1LG
Tel: 0208 809 2320 - 0784241 0527
Web: www.archpl.co.uk

Client	Mr. Ossama Wagdi
Project	443 West Green Road, N15 3PL
Scale	1/100@A3
Date	08/2015
Drawn By	LLB
Checked By	AEC

Project No.	Drawing No.	Revision
0450-15	A104	-

Drawing title
Proposed Roof Plan