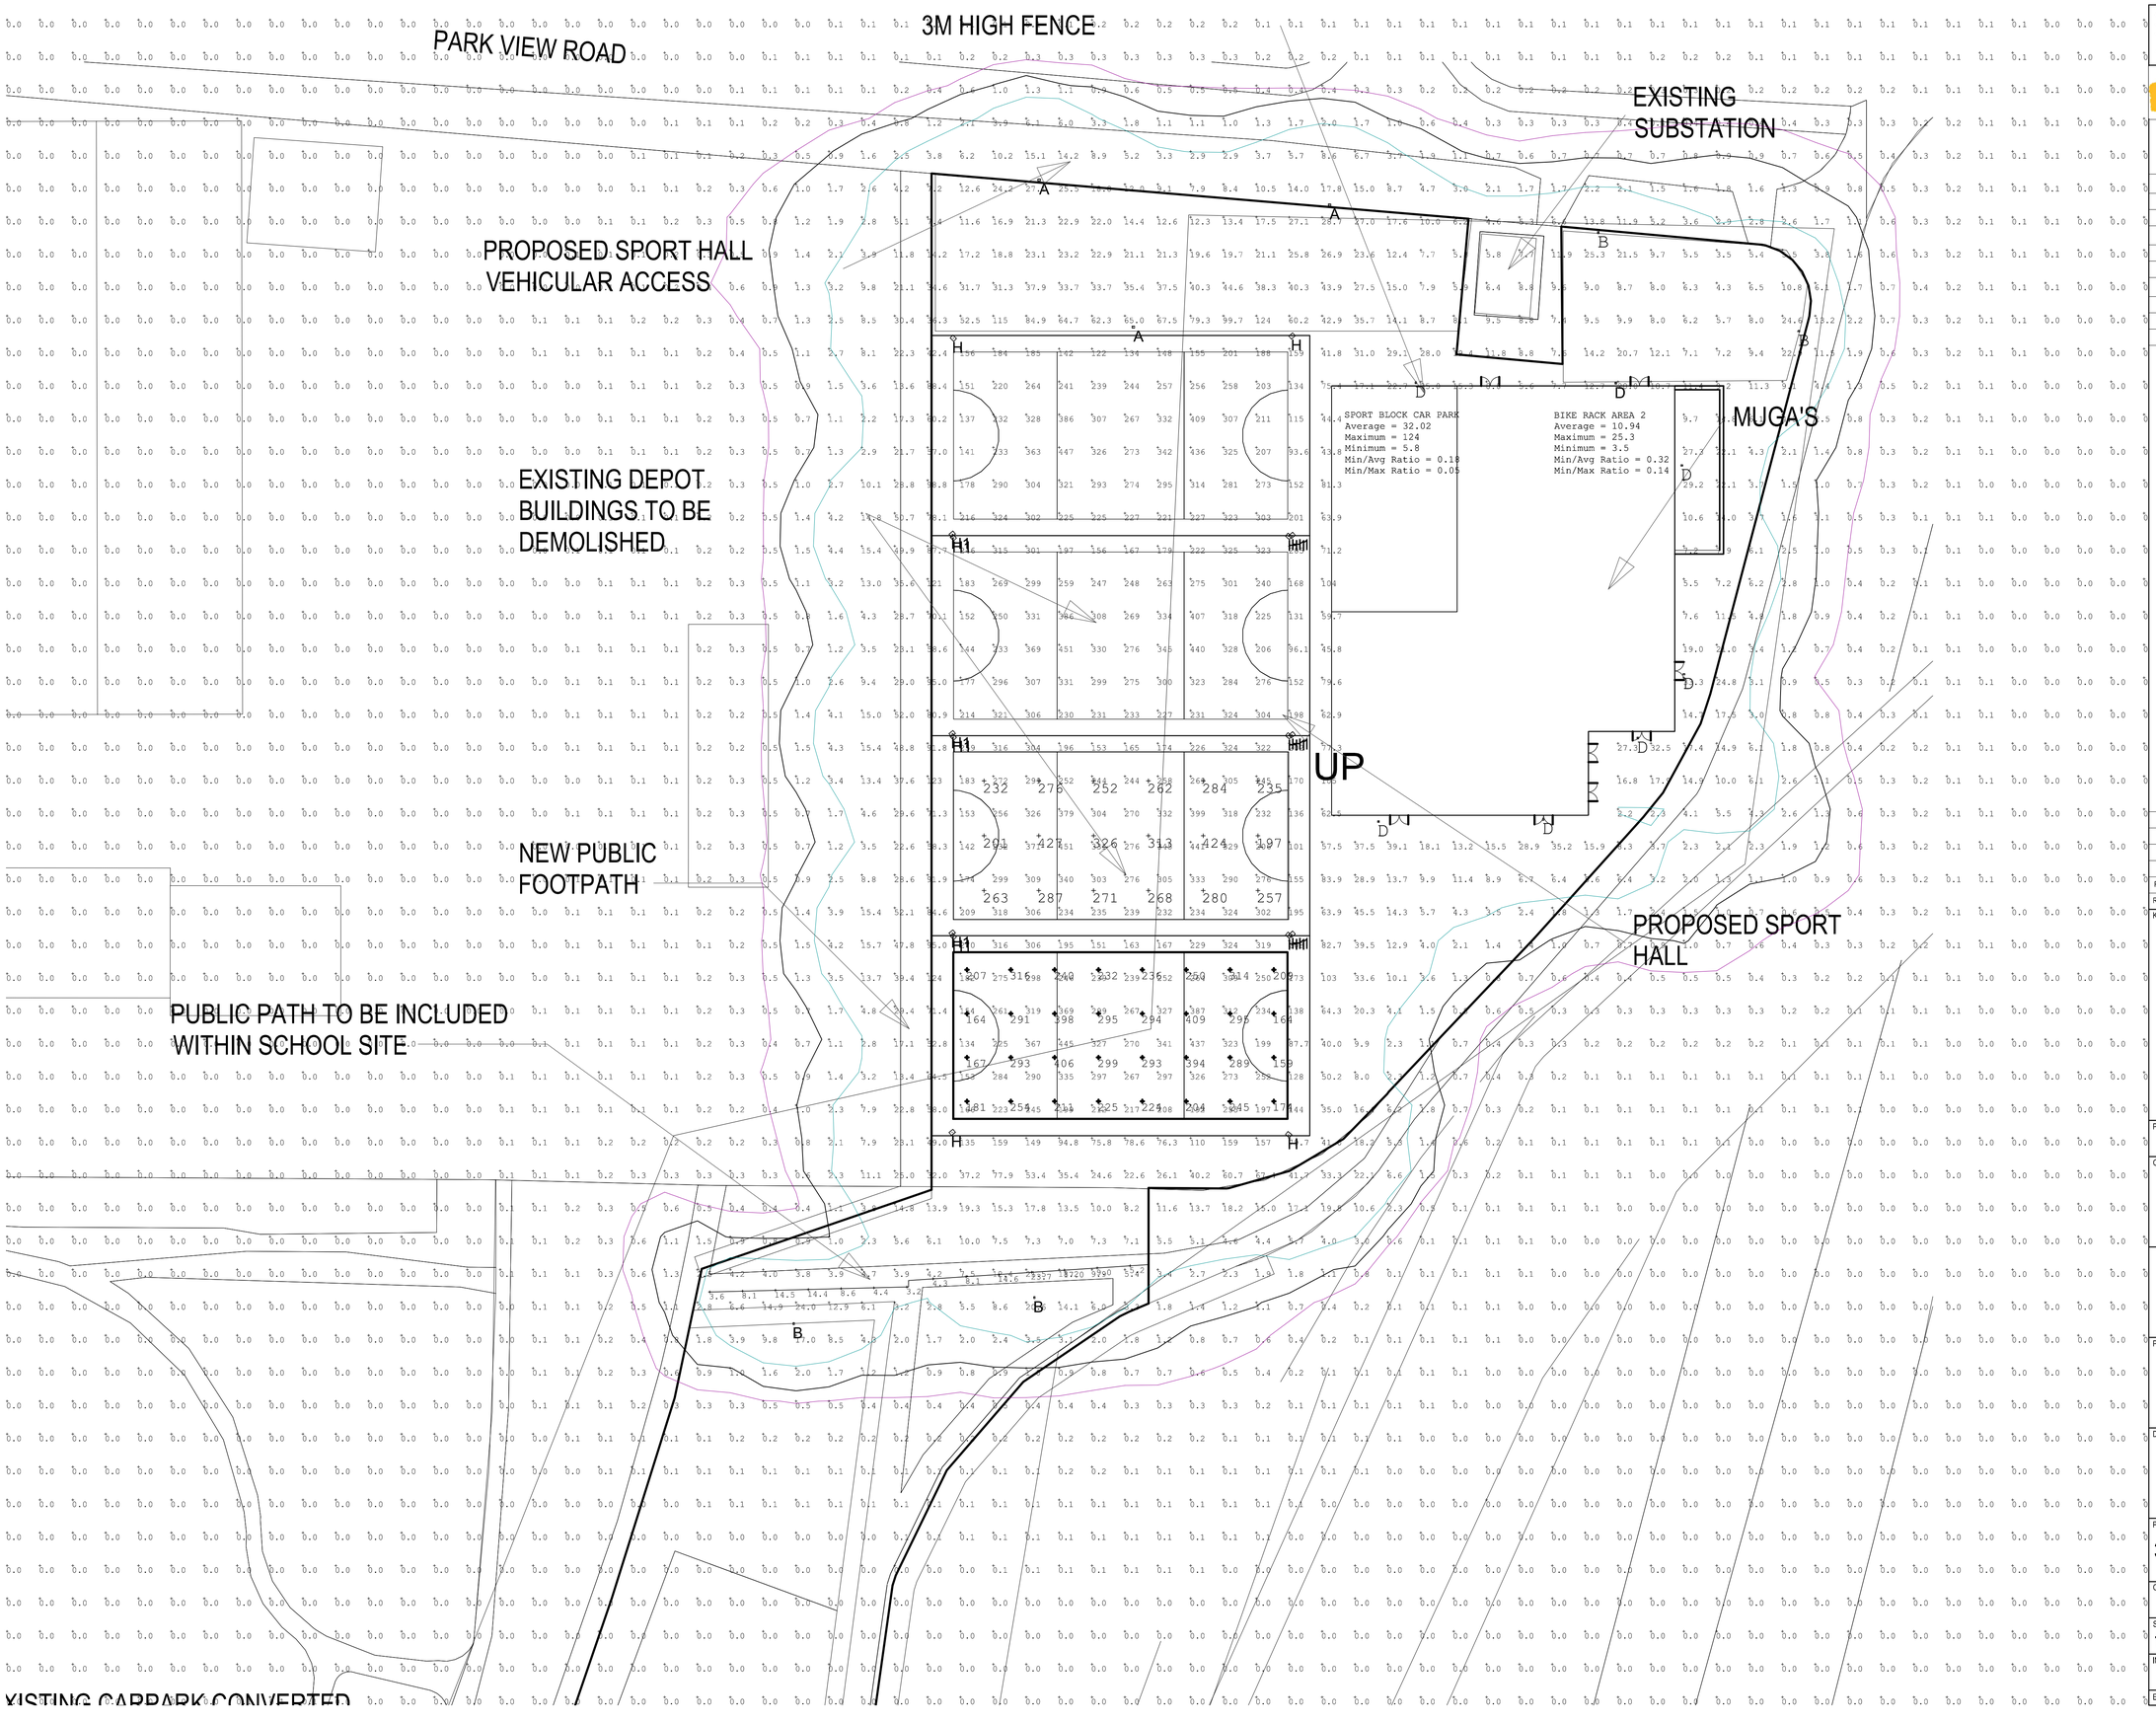

© COPYRIGHT Mace Group
- NOT TO BE REPRODUCED WITHOUT WRITTEN PERMISSION.
- BECAUSE OF POSSIBLE SCALING ERRORS IN ELECTRONIC AND HARDCOPY REPRODUCTION DO NOT SCALE FOR CONSTRUCTION PURPOSES.
- ALL DIMENSIONS TO BE CHECKED & VERIFIED ON SITE PRIOR TO CONSTRUCTION.

Safety first. Second nature.

Safety, Health and Environmental Information

The significant unusual hazards / risks associated with this type of work are noted as:

CONSTRUCTION		
CI		
CII		
OPERATION AND MAINTENANCE		
OI		
OII		
DISMANTLING/ DEMOLITION		
DI		
DII		

NOTE - TO BE READ IN CONJUNCTION WITH THE CDM RISK REGISTER

REV	DATE	DESCRIPTION	DRAW	CHK
P01	29/09/2015	PLANNING ISSUE	TT	SL

KEYPLAN

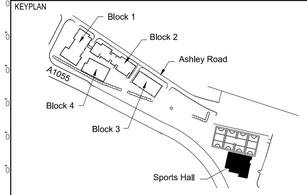

PROJECT STATUS
PLANNING

CLIENT

mace
155 Moorgate, London, EC2M 6XB
www.macegroup.com

PROJECT TITLE
HARRIS ACADEMY
TOTTENHAM N17 9LN

DRAWING TITLE
EXTERNAL LIGHTING LAYOUT
2 OF 2

PROJECT NO.	DRAWN BY	TT	DATE 29/09/15
31811/1551	CHK BY	SL	DATE 29/09/15
	APPD. BY	DP	DATE 29/09/15

ORIGINATOR	ZONE	LEVEL	TYPE	DISC.	DWG. NO.
0300	-XX-	00	- DR	- E	- 0105

SHEET NO.	SCALE	ORIG. SHEET SIZE	REV.
1 of 1	1:275	@ A1	P01

INFORMATION HANDLING CLASSIFICATION
RESTRICTED LEVEL 4

External Lighting.dwg